


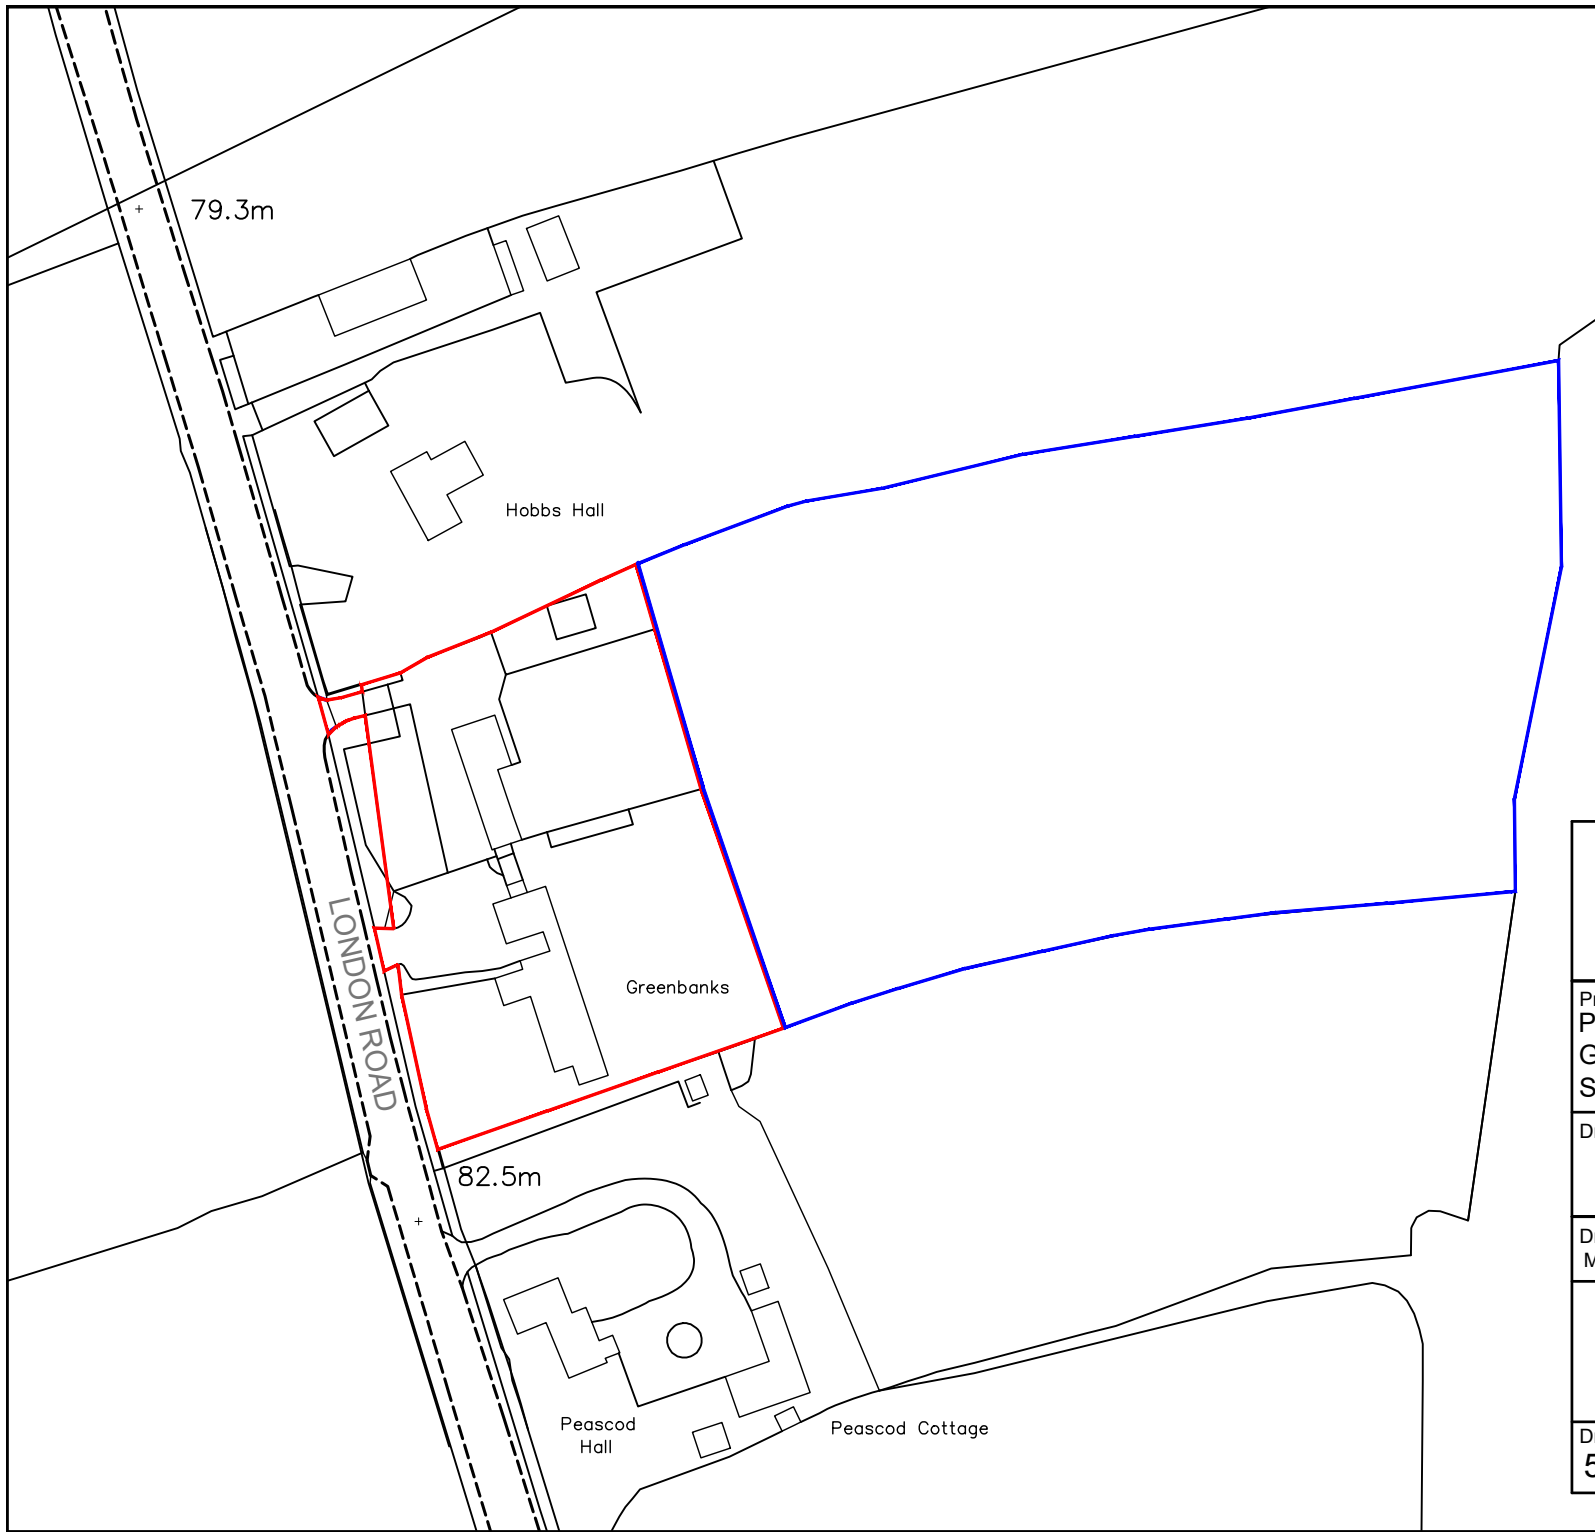

MWS Architectural Ltd

ARCHITECTURAL CONSULTANT

Tel/Fax: 01353 665 352

Email: mark@mwsarchitectural.co.uk

Project:

PROPOSED EXTENSION

Greenbanks London Road

St .Ippolyts

Drawing:

Location Plan

Drawn by:
MWS

Scale:
1:1250

Date:
26-03-25

This drawing is © copyright protected.
All dimensions to be checked on site.
Any discrepancies to be reported to
the Architect immediately.
This drawing should not be scaled.

Drawing no:
518/P/13

Revision
.