



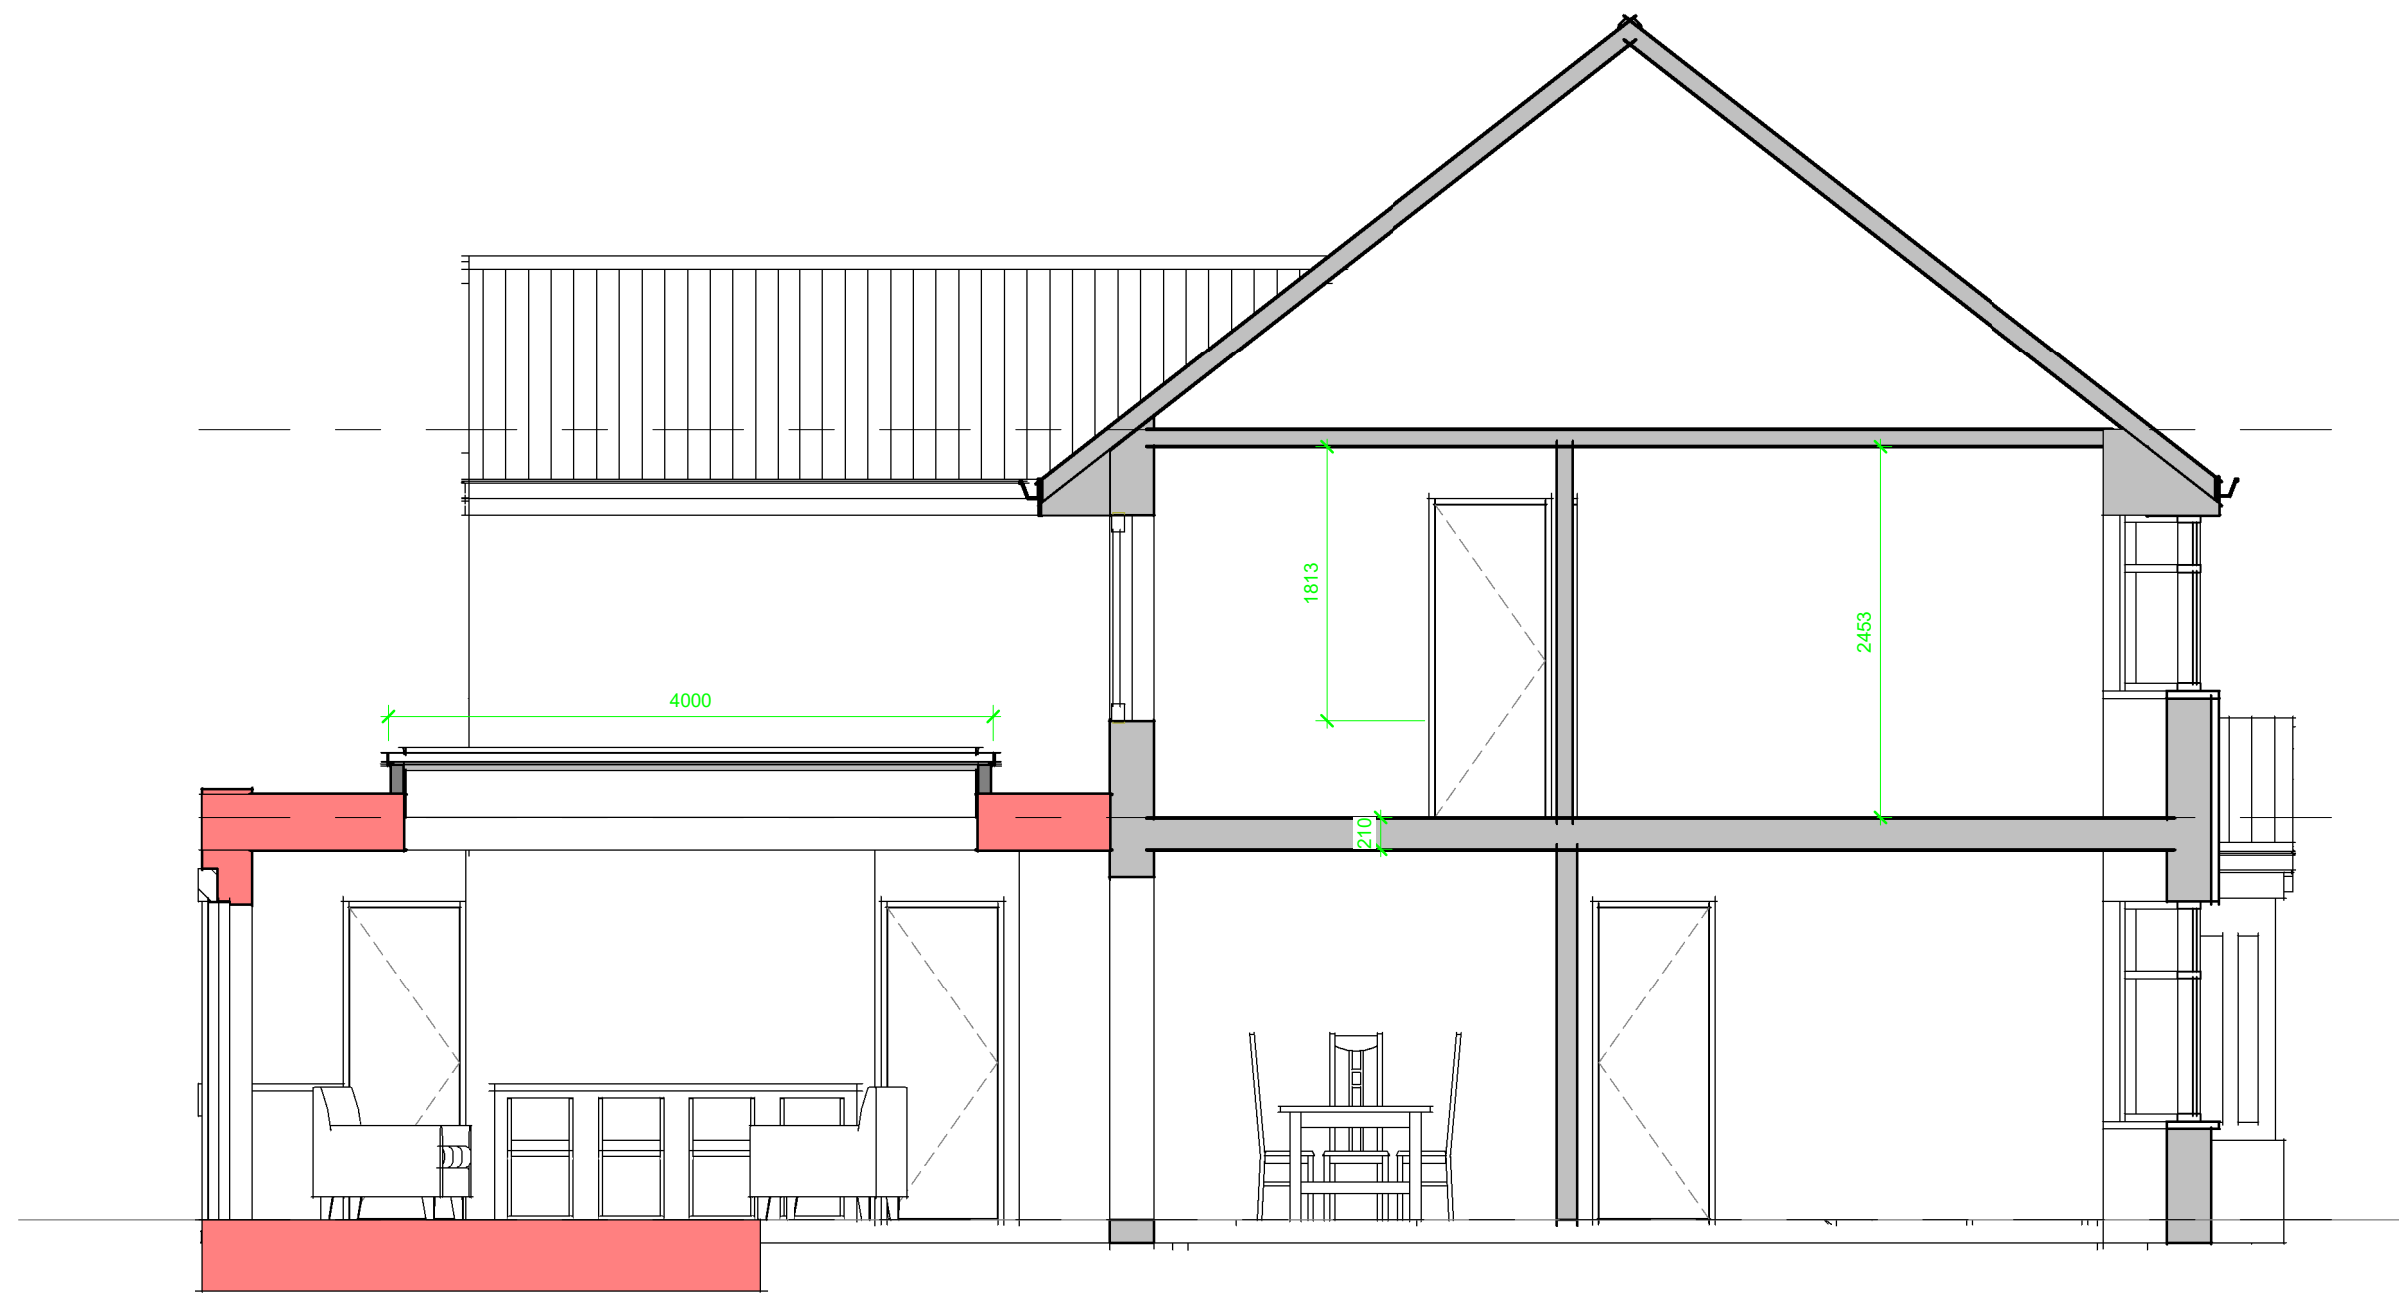

3 Section 1
1 : 50




7 3D View 4

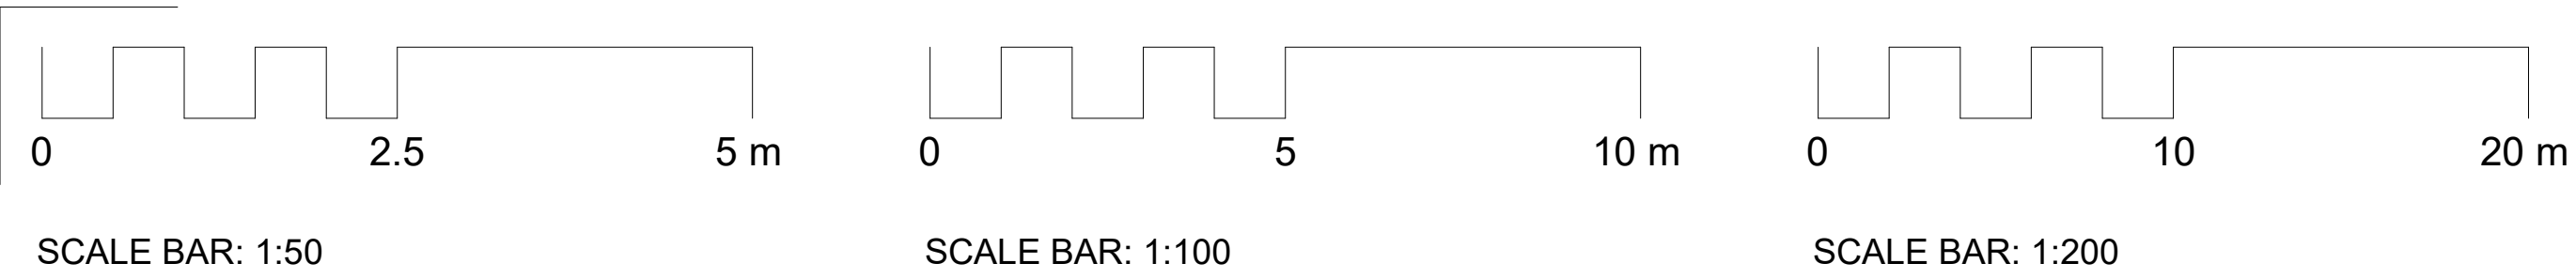


2 Site Block Plan - Proposed
1 : 200



4 3D View 1

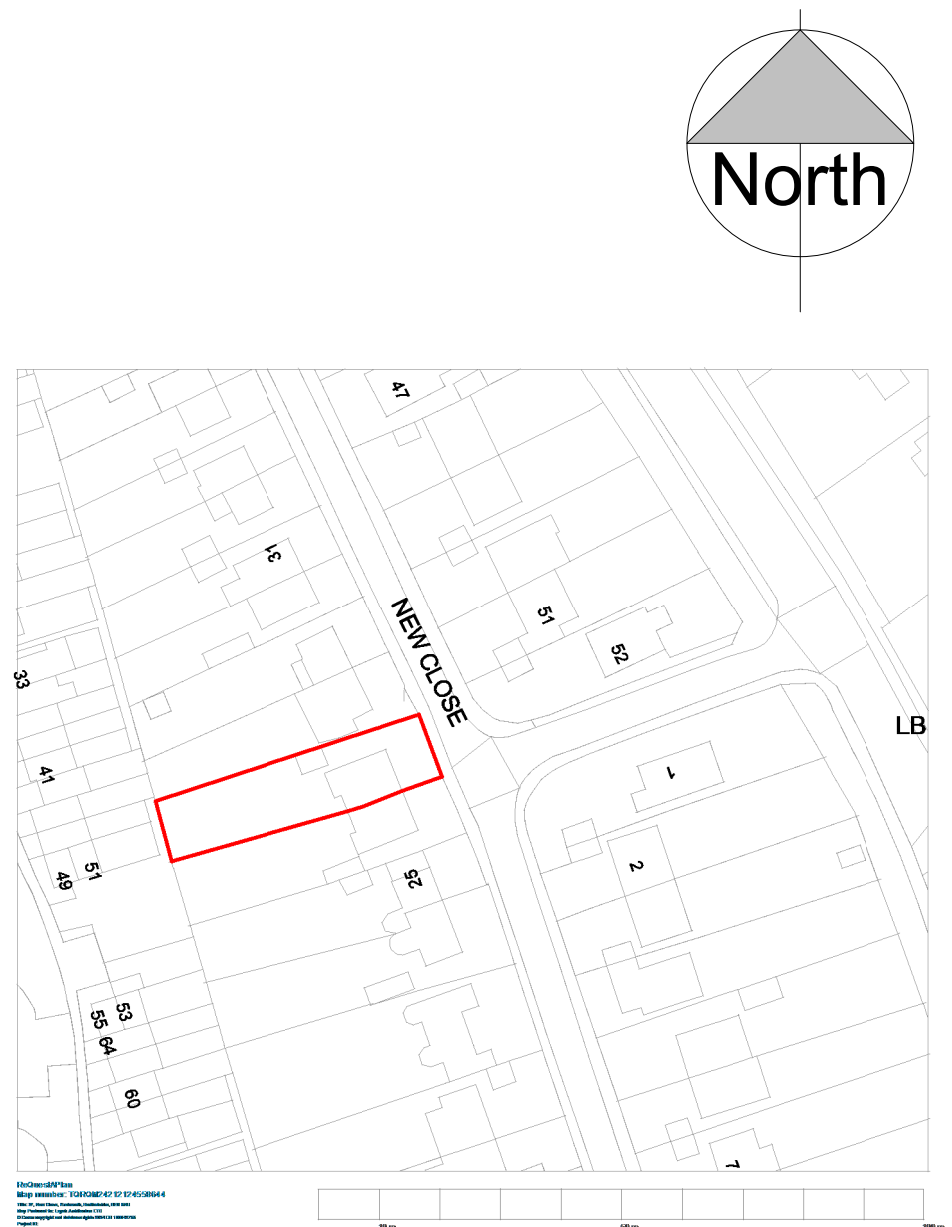

1 Location Map
1 : 1250

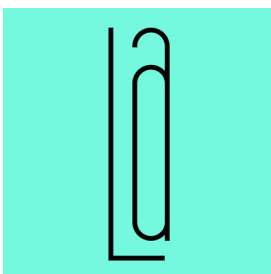

Legah Architecture

mail: info@legaharchitects.com | mob: 07809184501

PROJECT

27, New Close, Knebworth, Hertfordshire, SG3 6NU

TITLE

Proposed Arrangements - Sheet 2


CLIENT

Mr. A. Maniar

DRAWN BY V.Legah	CHECKED BY H.Hothi	DATE 31/03/2025 14:35:10
---------------------	-----------------------	--------------------------------

SCALE (@A0) As indicated	PROJECT NUMBER 44443
-------------------------------	-------------------------

DRAWING NUMBER 44443_03	REV 04
----------------------------	-----------

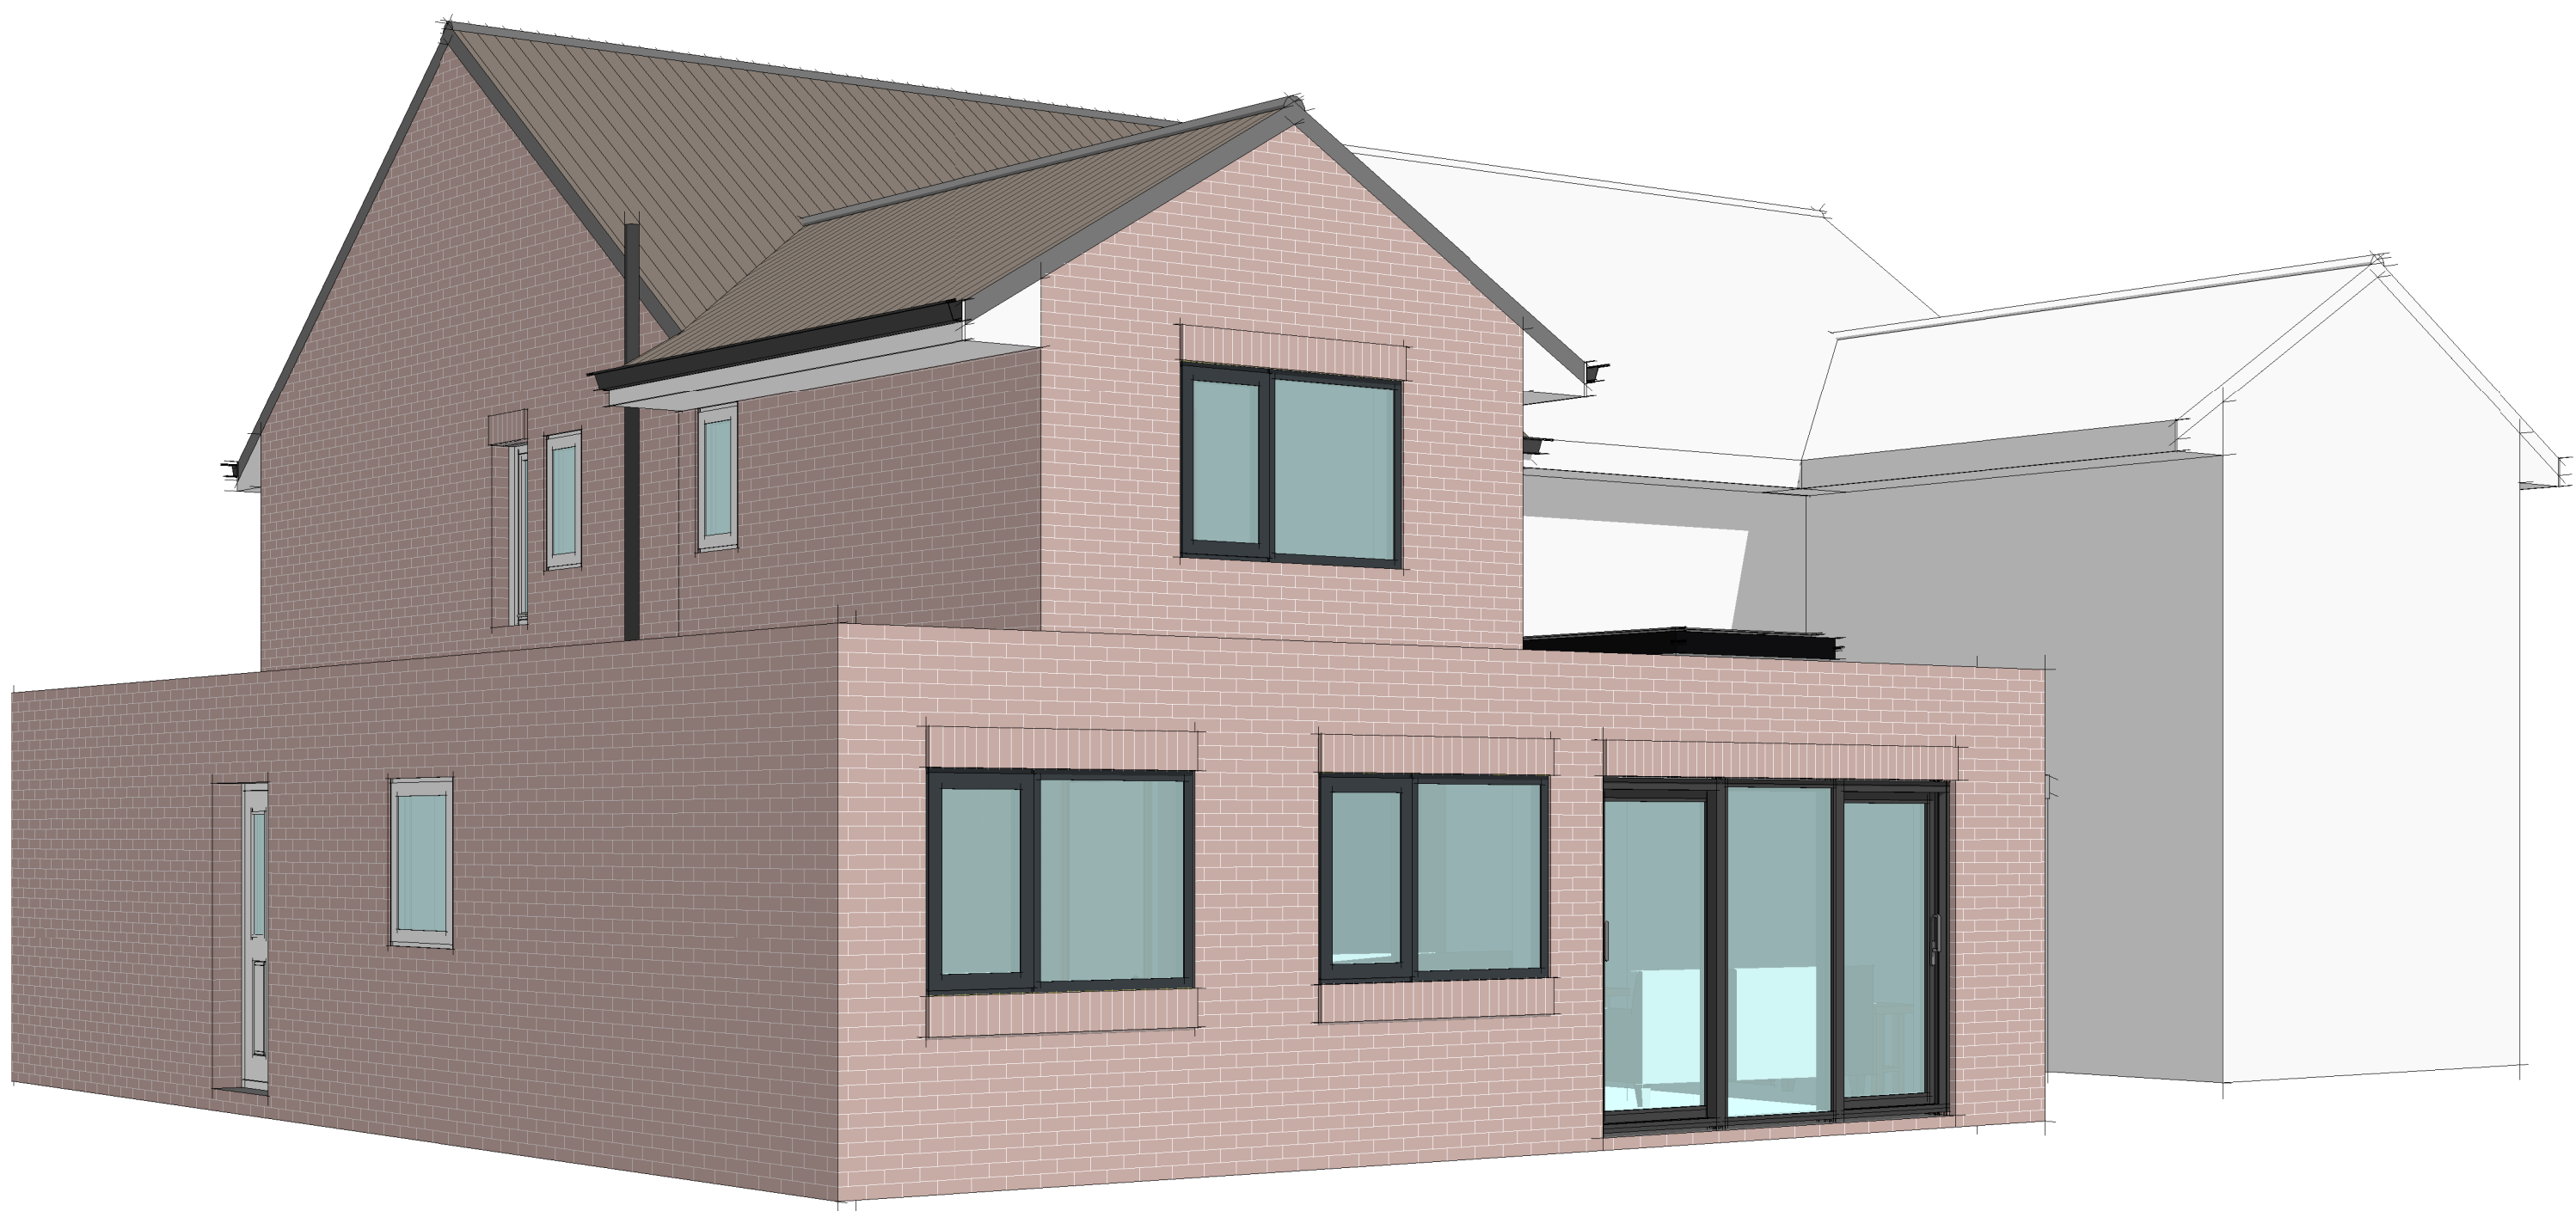

5 3D View 2



6 3D View 3