


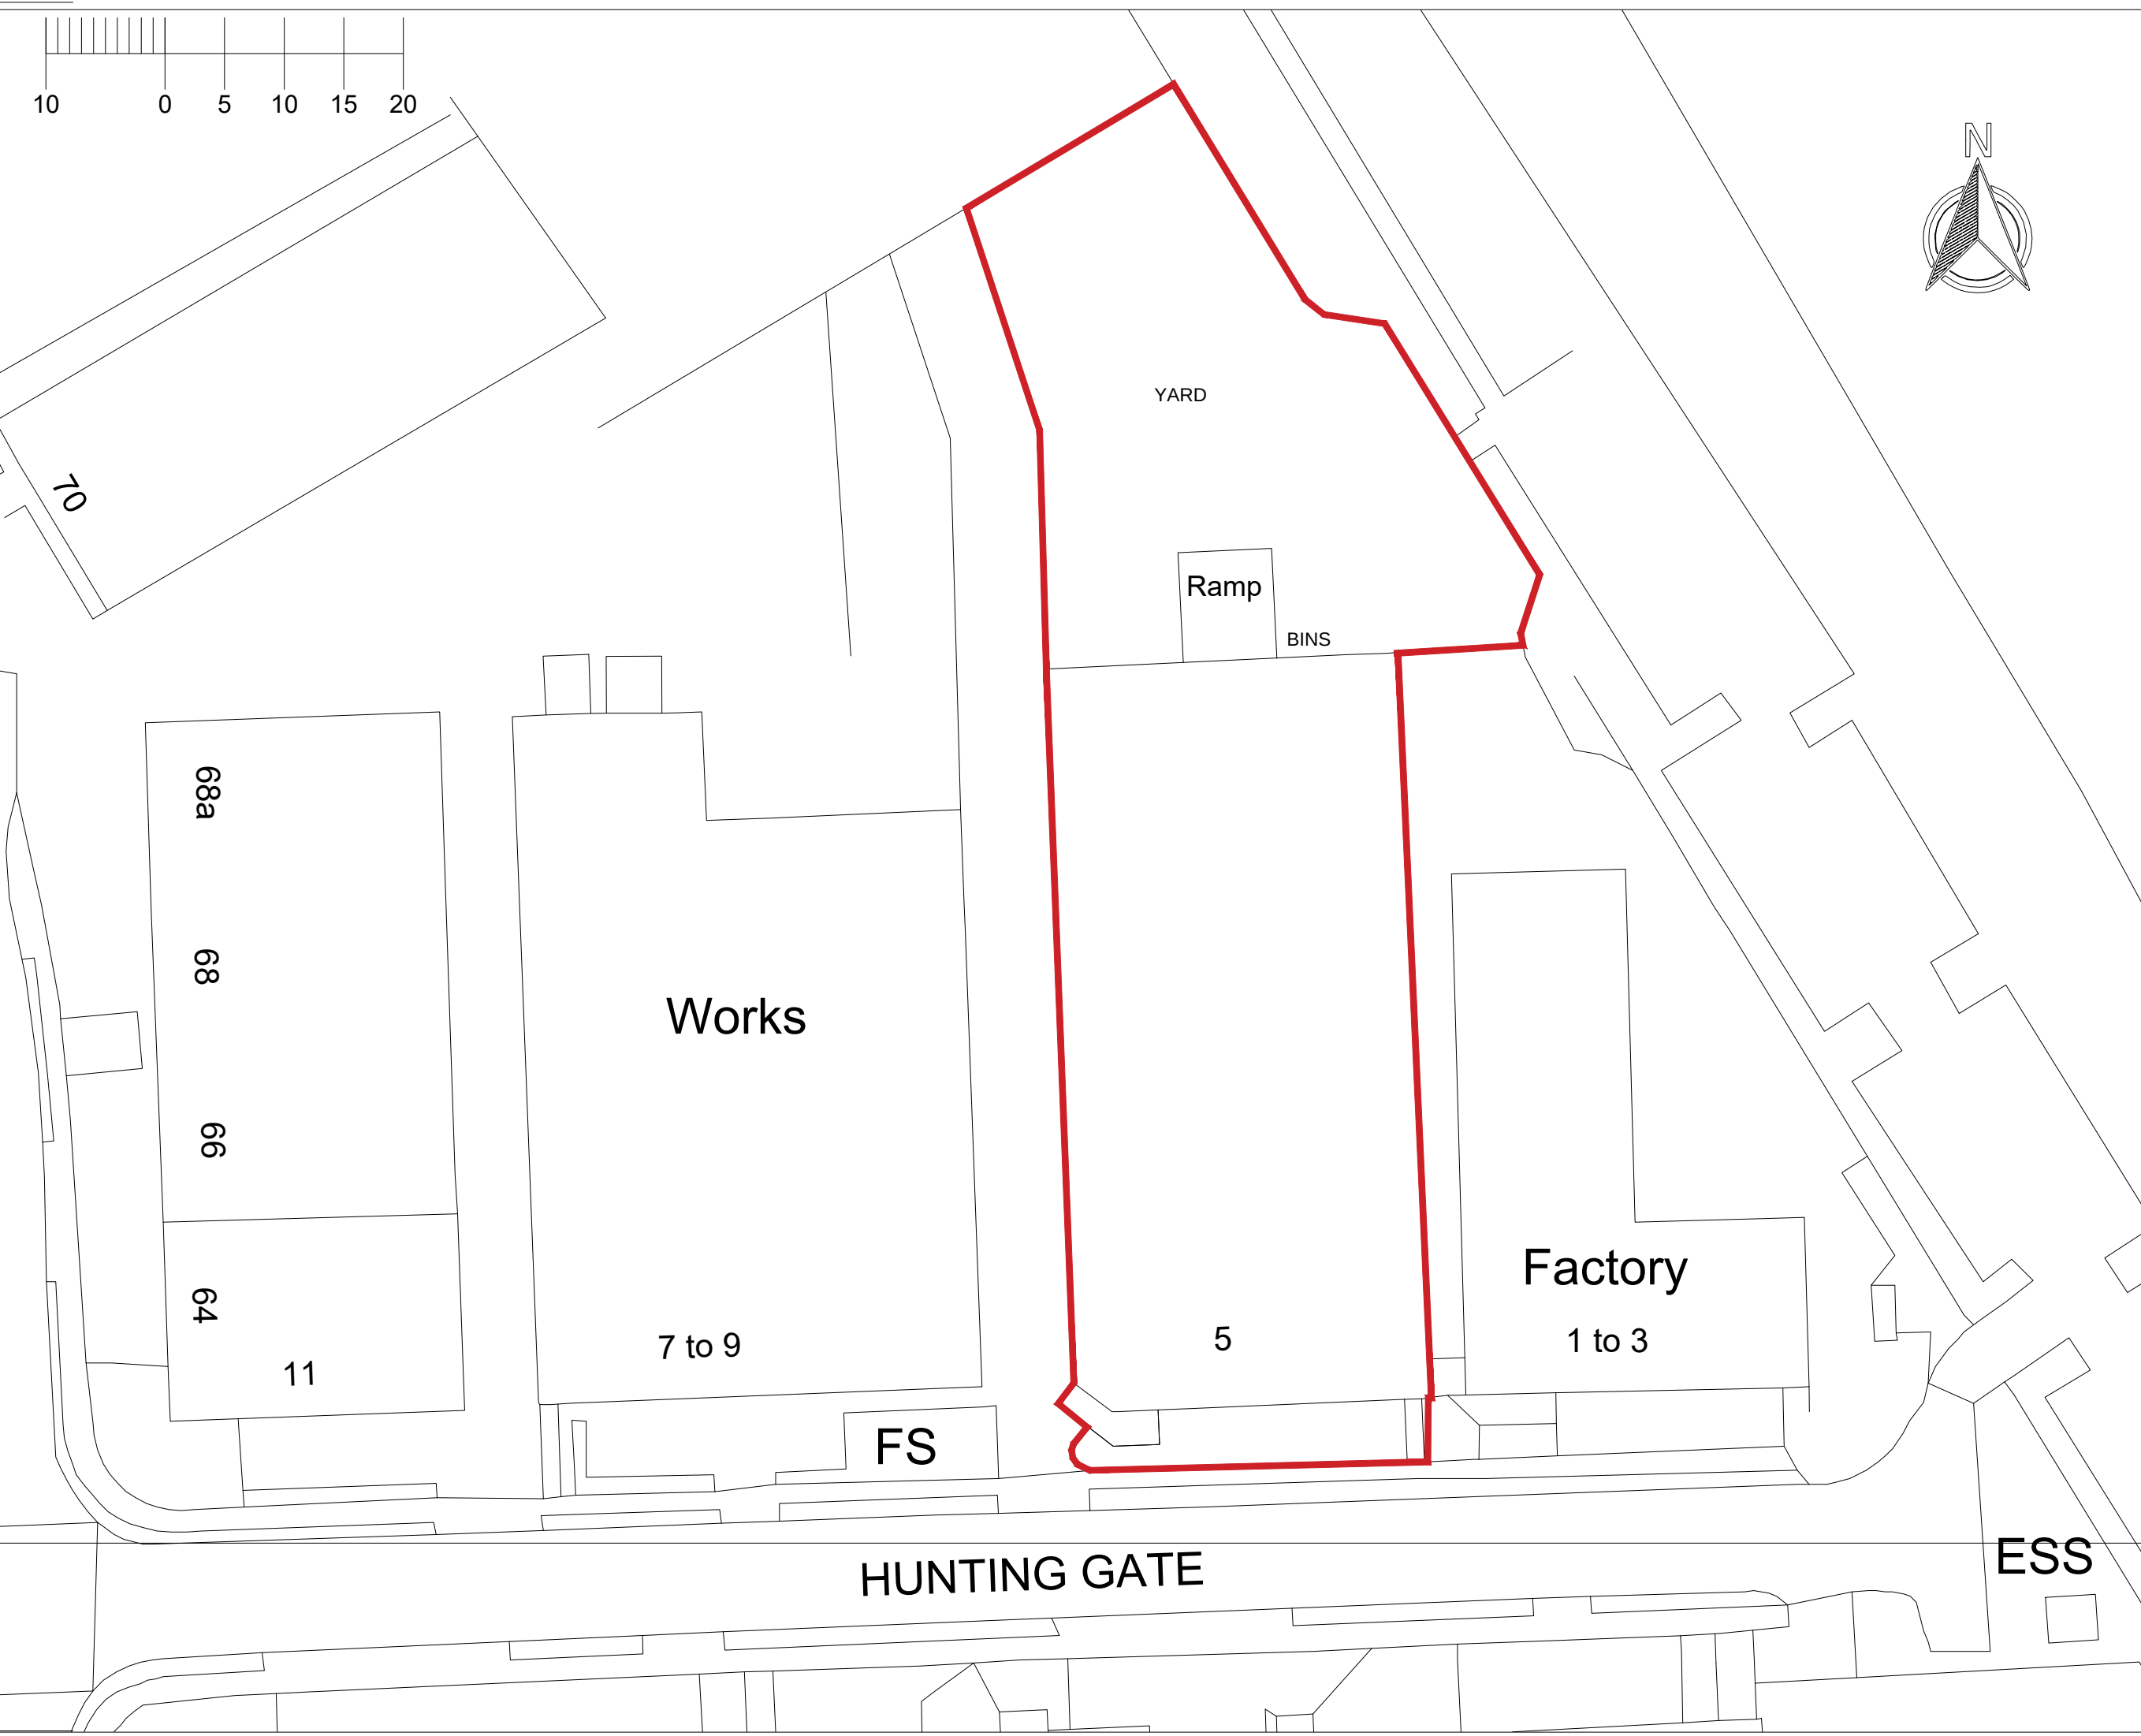

Notes:

All dimensions to be check on site.

Rev:	Date:	Details:	By:	Chk:
SOFIYA DESIGNS Sofiya Designs Ltd. t: 07910781802 e: sofiya@sofiyadesigns.co.uk				
CONCEPT DESIGN				
Client / Location: Padel Zone 5 Hunting Gate, SG4 0TG				
Drawing: Block plan existing				
Scale: 1:500@A3	Date: 01/03/2025	Drawn: SB	Check: --	
Job No: SD01125	Dwg No: 1004	Rev:		
.Work to figured dimensions only which should be verified on site.				