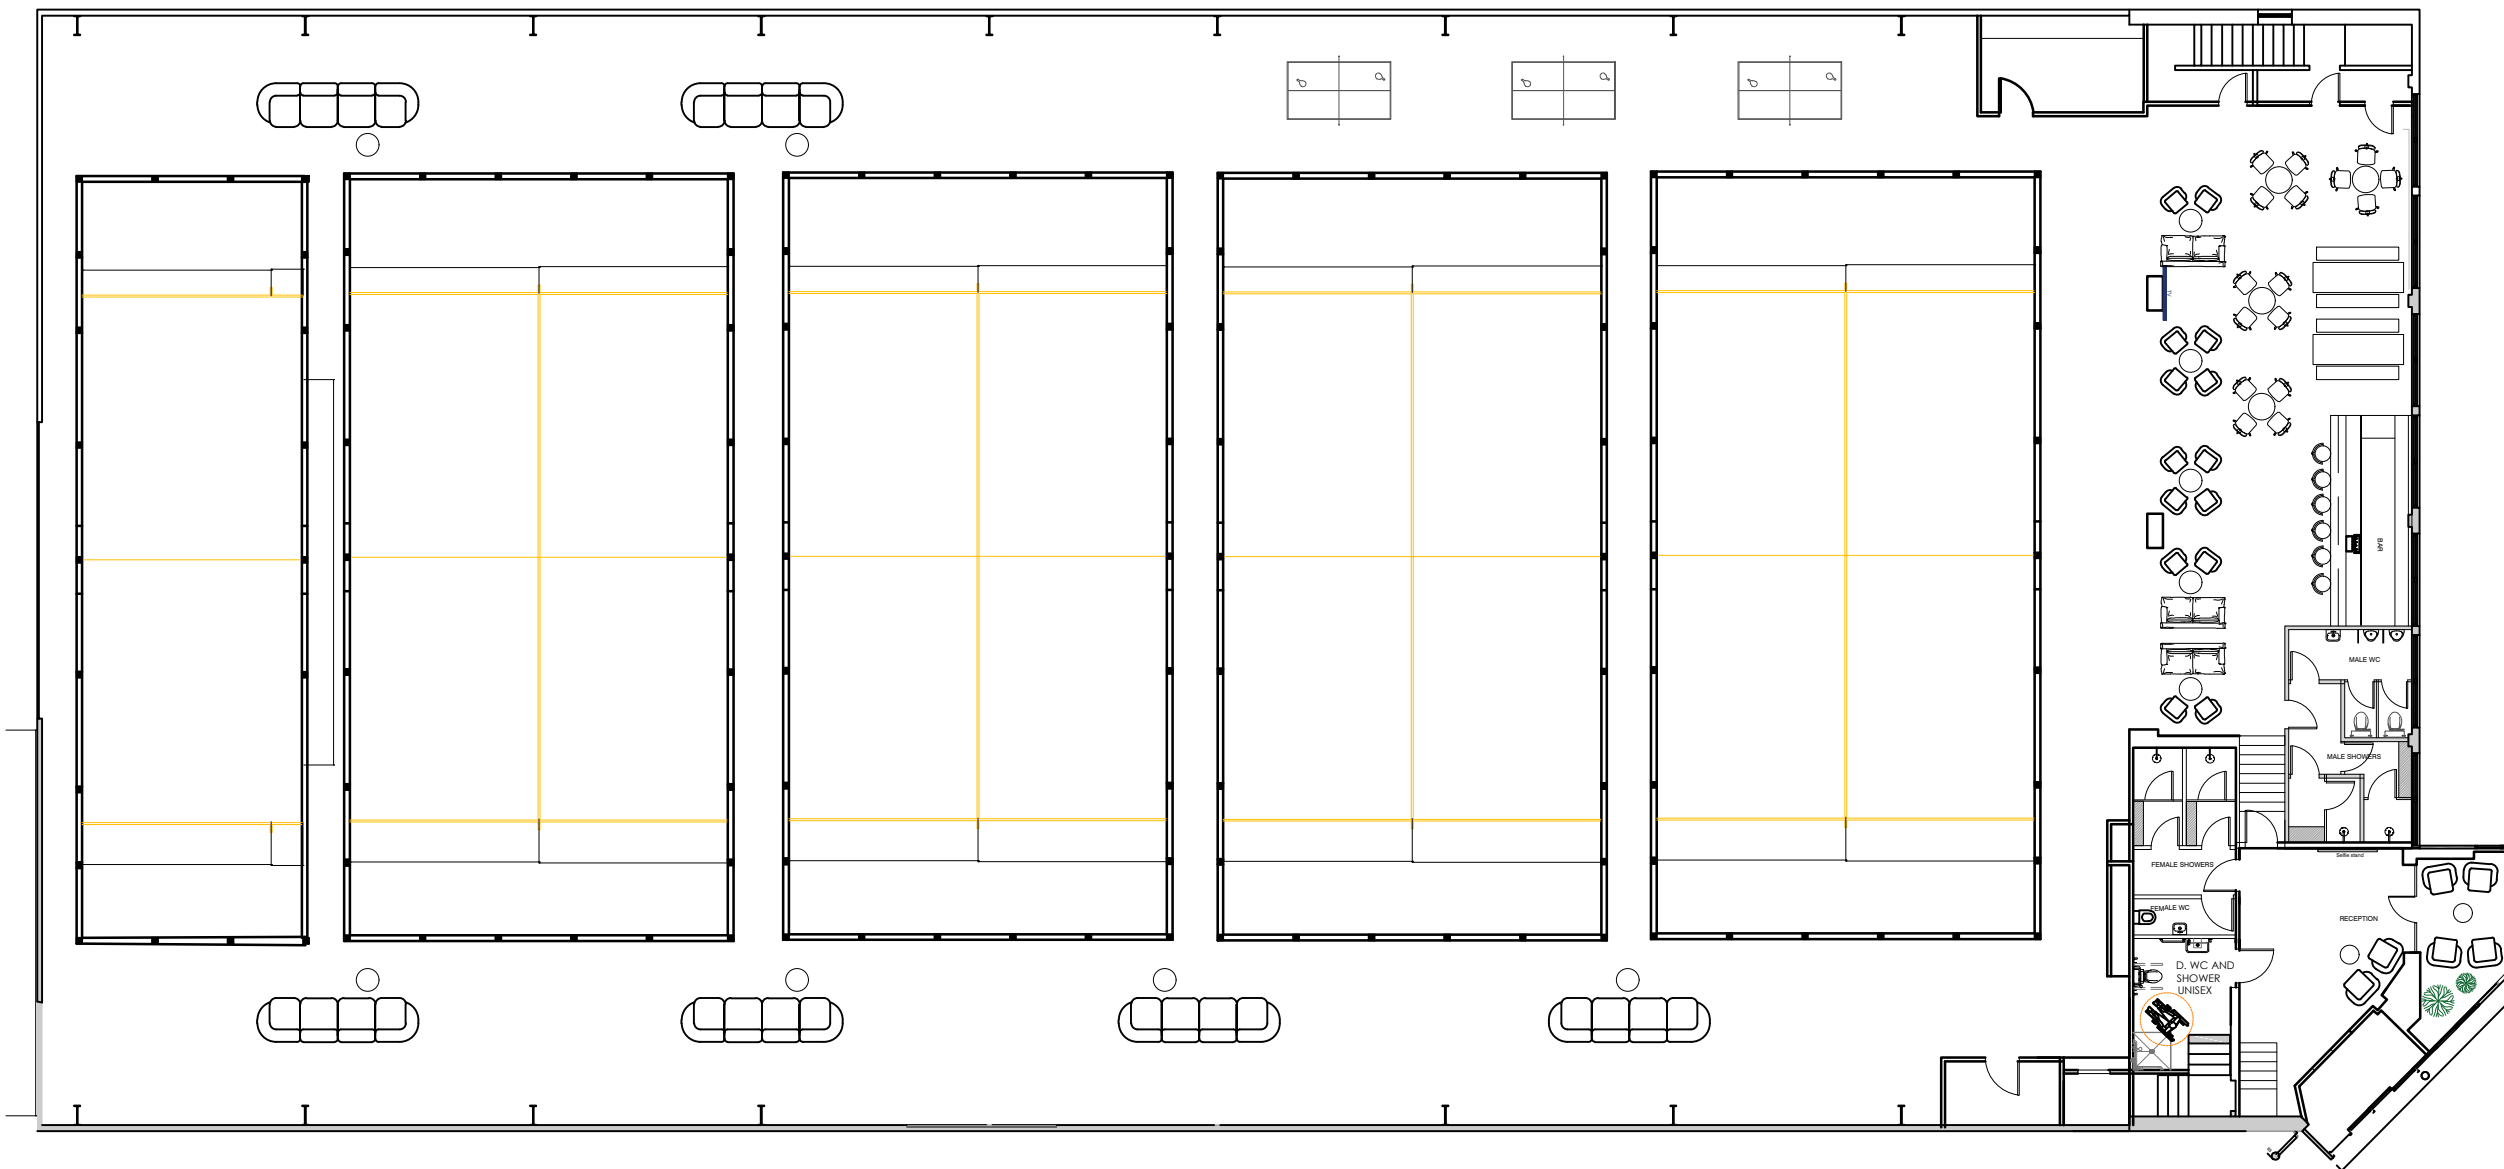


Notes:

All dimensions to be check on site.
Do not scale from this drawing.

Rev: | Date: | Details: | By: | Chk:

SOFIYA | DESIGNS

Sofiya Designs Ltd.
t: 07910781802
e: sofija@sofiyadesigns.co.uk

CONCEPT DESIGN

Client / Location:
Padel Zone

Drawing:
Proposed GF Layout

Scale:
1:200@A3

Date:
24/02/2025

Drawn:
SB

Check:
--

Job No:
SD01125

Dwg No:
1002

Rev:
B

Do not scale. Work to figured dimensions only which should be verified on site.