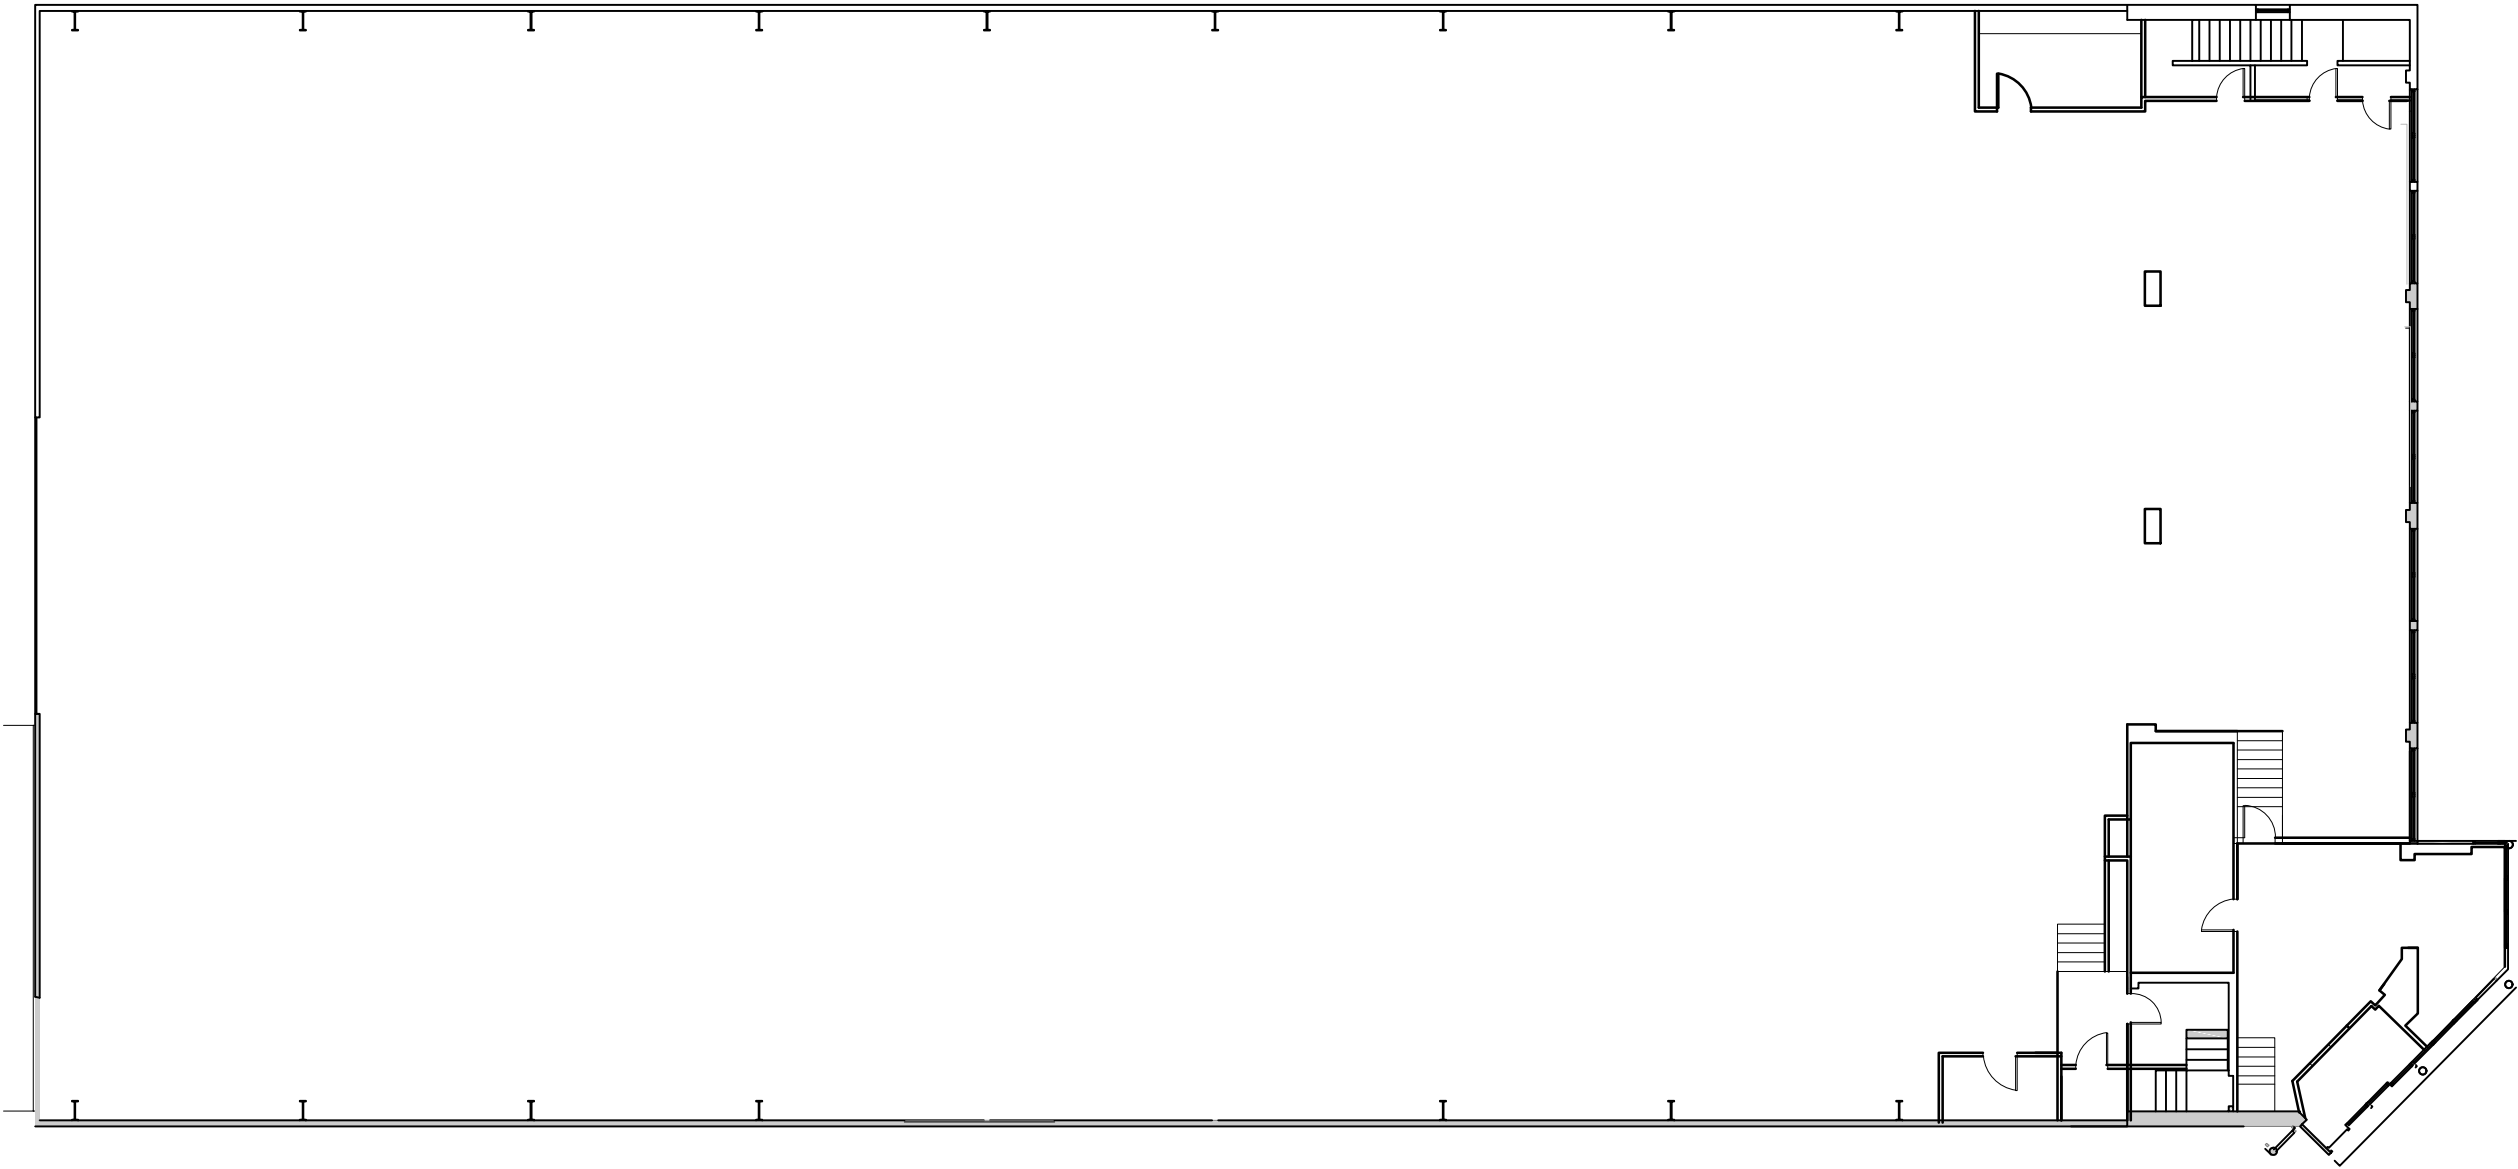


Notes:
All dimensions to be check on site.

Rev:	Date:	Details:	By:	Chk:
------	-------	----------	-----	------

SOFIYA | DESIGNS

Sofiya Designs Ltd.
t: 07910781802
e: sofiya@sofiyadesigns.co.uk

CONCEPT DESIGN

Client / Location:
Padel Zone

Drawing:
Existing GF Layout

Scale: 1:200@A3	Date: 24/02/2025	Drawn: SB	Check: --
--------------------	---------------------	--------------	--------------

Job No: SD01125	Dwg No: 1001	Rev:
--------------------	-----------------	------

Work to figured dimensions only which should be verified on site.