RevNo	Revision note		Date	Signature	Checked

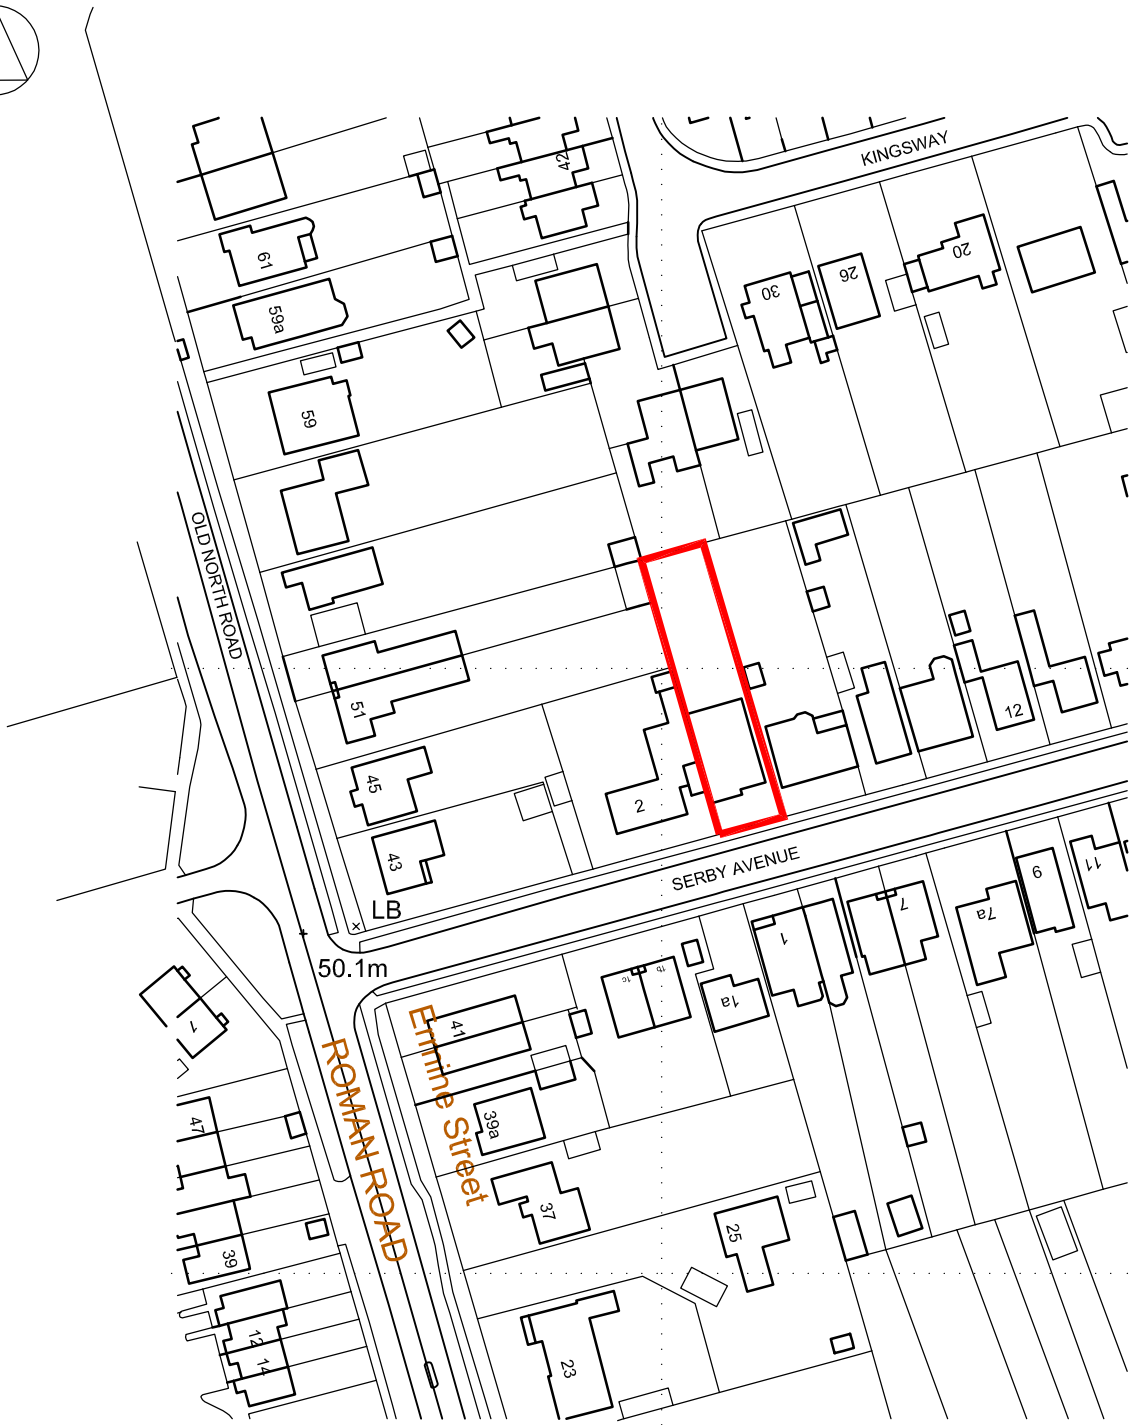

Ordnance Survey (c) Crown Copyright 2018. All rights reserved. Licence number 100022432

David Osborn Architect
Field View
Babraham Road
Sawston
Cambridge
CB22 3LH

T: 07912 209234 01223 833212
www.davidosbornarchitect.co.uk

4 Serby Avenue, Royston

Location Plan

940-P01	Edition	Sheet 001

Designed by DO	Checked by	Approved by - date	Filename 940-4SA	Date APR'18	Scale 1:1250