


Outside

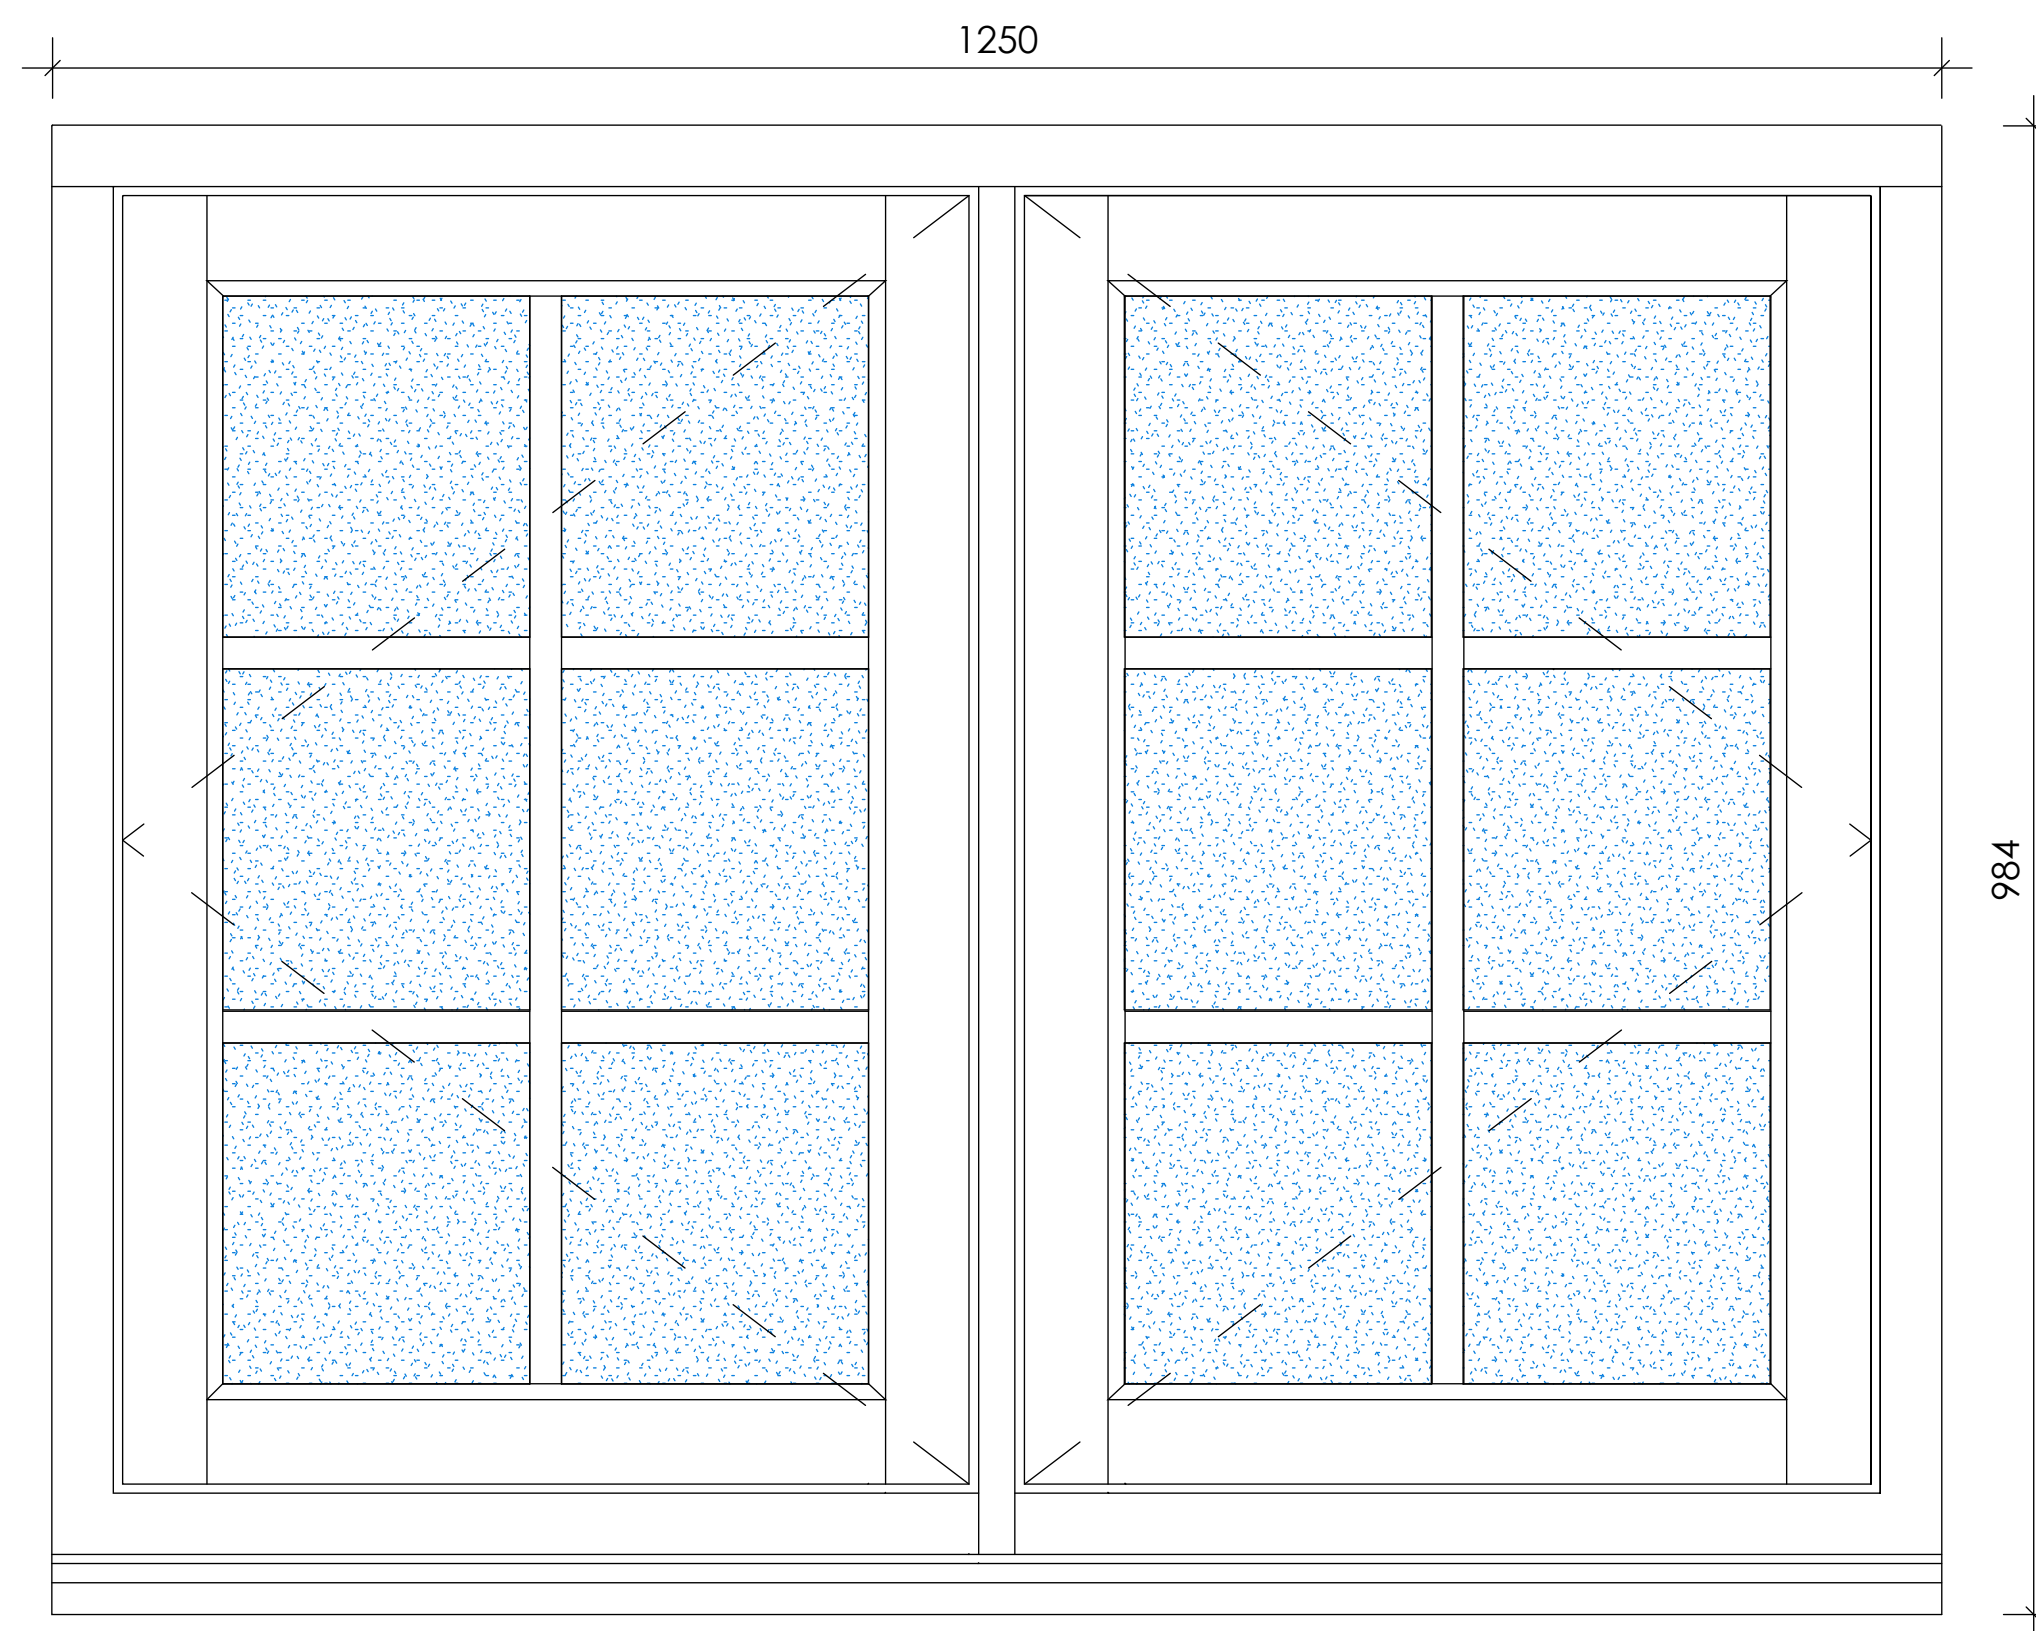

Imagine of proposed trickle vent

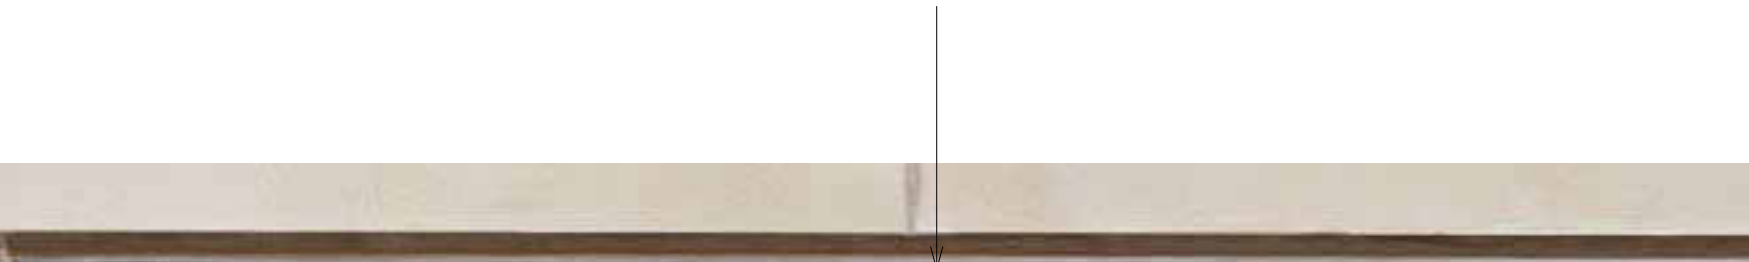
A photograph of a three-pane window set into a light-colored stone wall. The window has a dark frame and the glass reflects the surrounding trees. A red arrow points to the top edge of the window frame, indicating the location of a proposed trickle vent.

IMAGE OF TRICKLE
VENT

- Residency collection - Residence 9 flush casement windows
- All joints to be Mechanical Joints
- Georgian Style Glazing Bars
- Low E clear glass
- Colour - Grained white

Scale 1:2 

Scale 1:5 

This drawing is protected under Copyright and at no time should any portion of this drawing be reproduced or copied without the permission of the Designer (Design Copyright Act 1968). This drawing must not be used for purposes other than that for which it is provided. It is supplied without liability for any errors or omissions. Drawings only to be scaled for planning application purposes, all dimensions to be checked on site. All drawings subject to Statutory Authority Approval.

[illegible]

A graphic for the project title. It features a light purple rounded rectangle. Inside, the word "project" is in a small, lowercase, sans-serif font. Below it, the words "GOTHIC BOWER" are written in a large, bold, uppercase, sans-serif font. At the bottom, the word "client" is in a small, lowercase, sans-serif font, followed by "MK Properties (Northampton) Ltd" in a slightly larger, uppercase, sans-serif font.

07590073160
The Basement. 324
Liverpool Road,
London, N7 8PU

nucleus
DESIGN STUDIO

www.nucleusdesignstudio.co.uk
richard@nucleusdesignstudio.co.uk

status	Planning	address				
		Land to the Rear of Gothic House, Graveley, SG4 7LG				
		title				
		Typical Window Sections and Elevations				
		date	scale	project no	drwg no.	rev
		10/22/24	As indicated	23-03	08	