



NOTE TO CONTRACTOR
All figured dimensions are to be confirmed on site prior to construction. All works are to comply with current UK Building Regulations. Any discrepancies are to be reported immediately to the designer. Copyright remains the property of Natalie Horner.

SCALE BAR

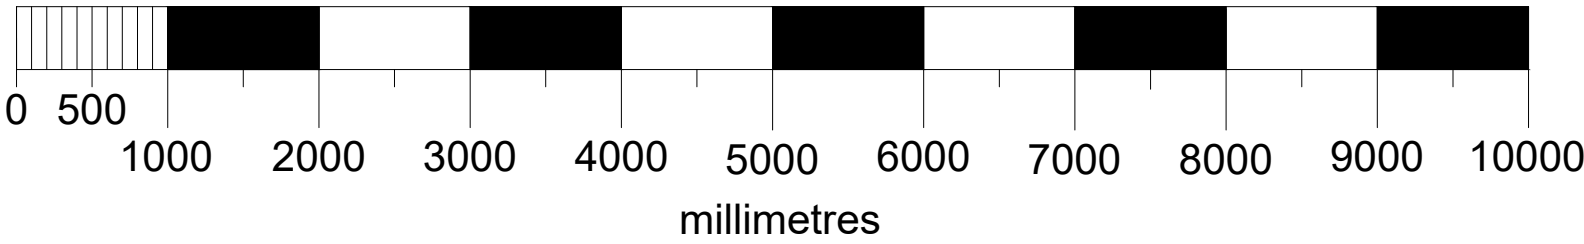

PLANNING
PLEASE DO NOT USE FOR CONSTRUCTION

REV	DESCRIPTION	DATE
A	LABELLING AMENDED	04.11.24

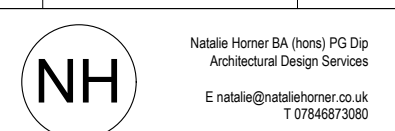

PROJECT:
71 ARLESEY ROAD
ICKLEFORD
HERTS
SG5 3TG

CLIENT:
CHERYL ISAACS

DRAWING TITLE:
ELEVATIONS AS APPROVED

Scale 1:50/A1 1:100/A3	Drawn NH	Date 07.09.24
------------------------------	-------------	------------------

Project 00258	Drawing No 003_02	Revision -
------------------	----------------------	---------------