

SHEET NO.

P011

PROPOSED STAIR
SECTIONS

DATE

14.11.24

CURRENT REVISION

REV. A

PROJECT NAME

BELFRY

PROJECT NUMBER 1508

PROJECT STATUS FOR PLANNING

PROJECT ADDRESS BELFRY, BARLEY, ROYSTON,
SG8 8JW

NOTES

ALL DIMENSIONS AND MEASUREMENTS PRESENTED
ARE APPROXIMATE AND SHOULD BE VERIFIED ON-SITE
PRIOR TO CONSTRUCTION.

VARIATIONS MAY EXIST DUE TO SITE CONDITIONS,
ADJUSTMENTS, OR OTHER UNFORESEEN FACTORS.

CONTRACTORS SHOULD PROMPTLY REPORT ANY
DISCREPANCIES, DEFECTS, OR ISSUES ENCOUNTERED
DURING CONSTRUCTION TO G2AD LIMITED. IF YOU
HAVE ANY QUESTIONS, PLEASE DO NOT HESITATE TO
CONTACT US ON 07449 626262.

THE CONTRACTOR IS RESPONSIBLE FOR INTERPRETING
AND EXECUTING THE DRAWINGS ACCURATELY AND
ACCORDING TO BEST PRACTICES.

THESE DRAWINGS ARE PROTECTED BY COPYRIGHT AND
ARE PROVIDED FOR THE SOLE PURPOSE OF THE
CURRENT PROJECT. THEY ARE NOT TO BE COPIED,
TRACED, OR USED FOR ANY FUTURE WORK WITHOUT
PRIOR WRITTEN CONSENT FROM G2AD LIMITED.

© G2AD LIMITED 2024. ALL RIGHTS RESERVED.


DRAWN BY
GWCHECKED BY
GD

SCALE


1 : 50

PAPER SIZE


A1

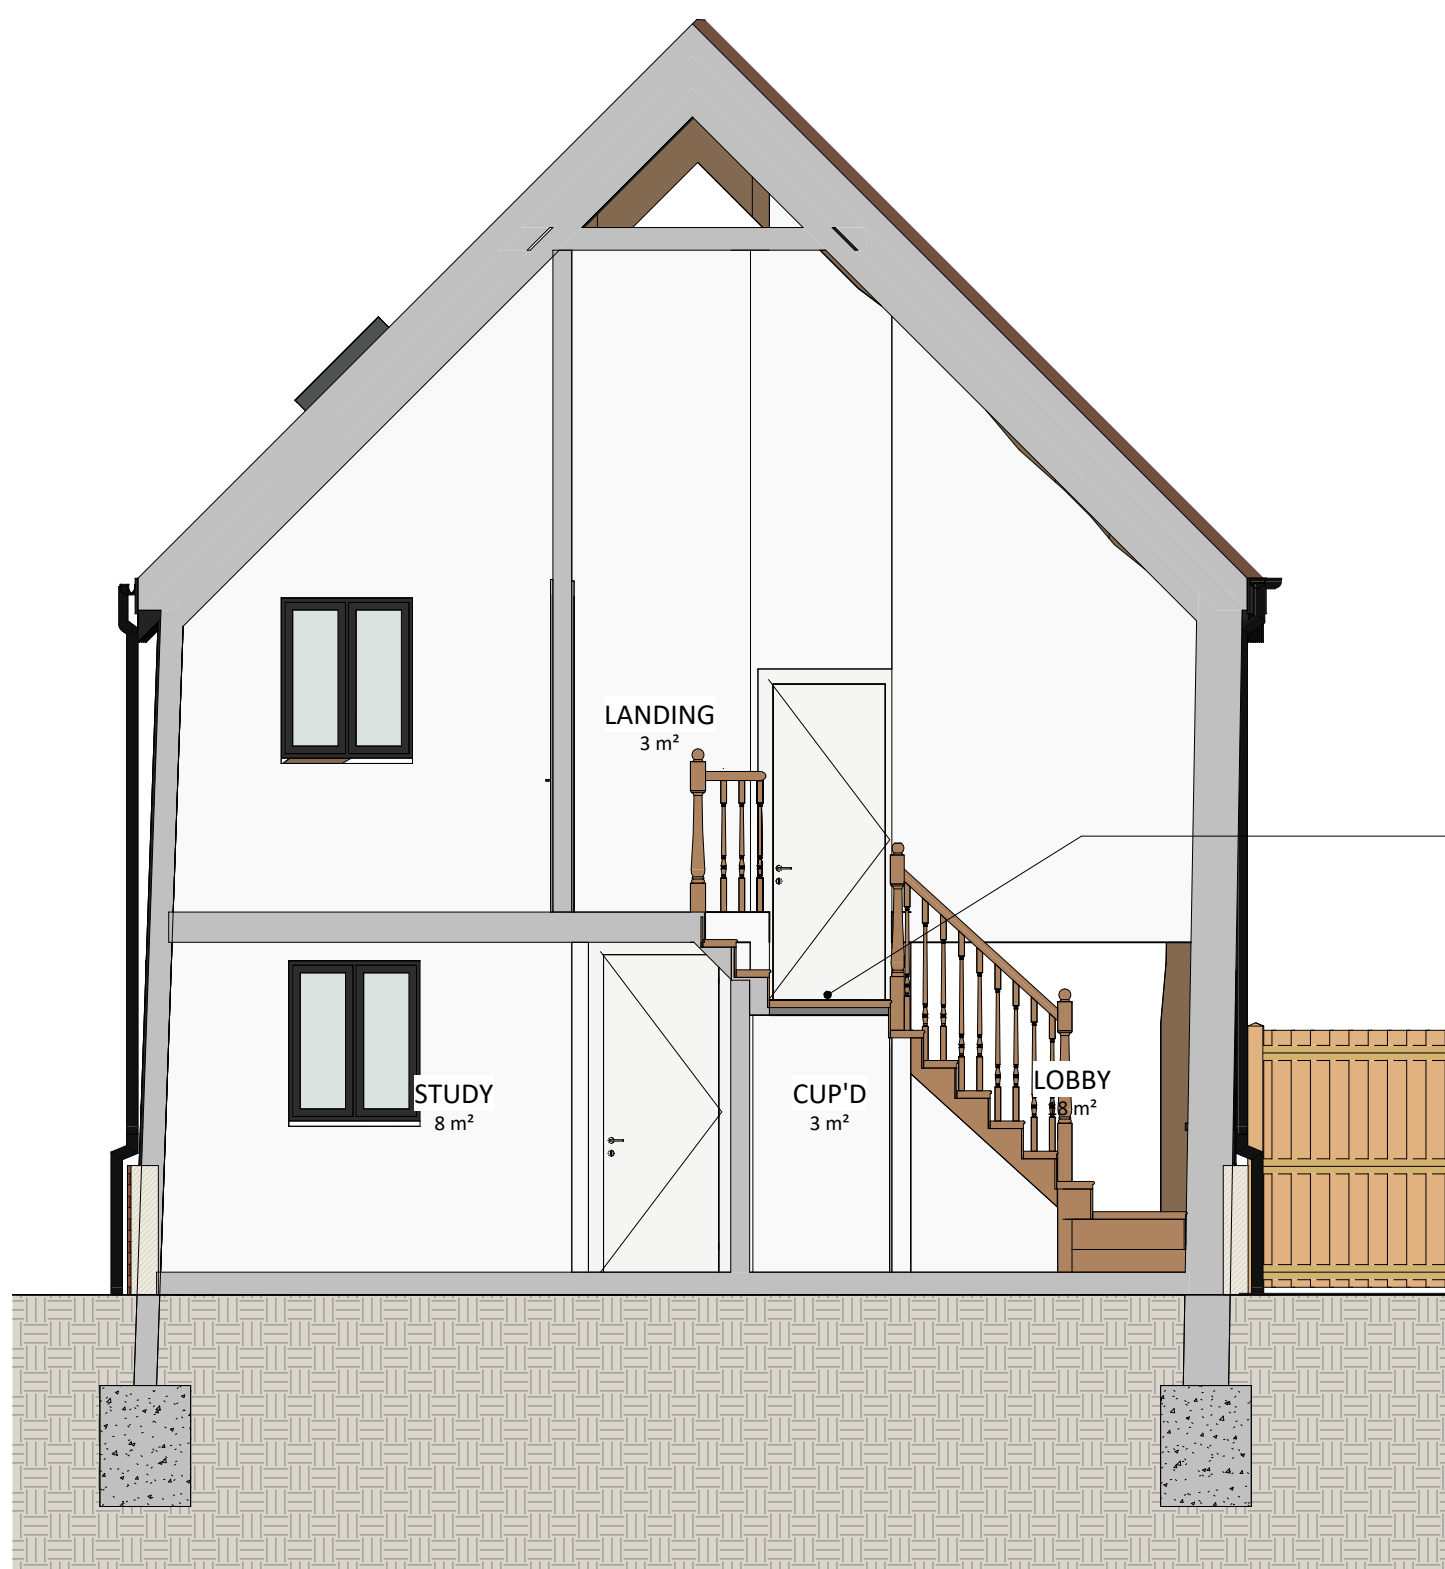


SECTION 1

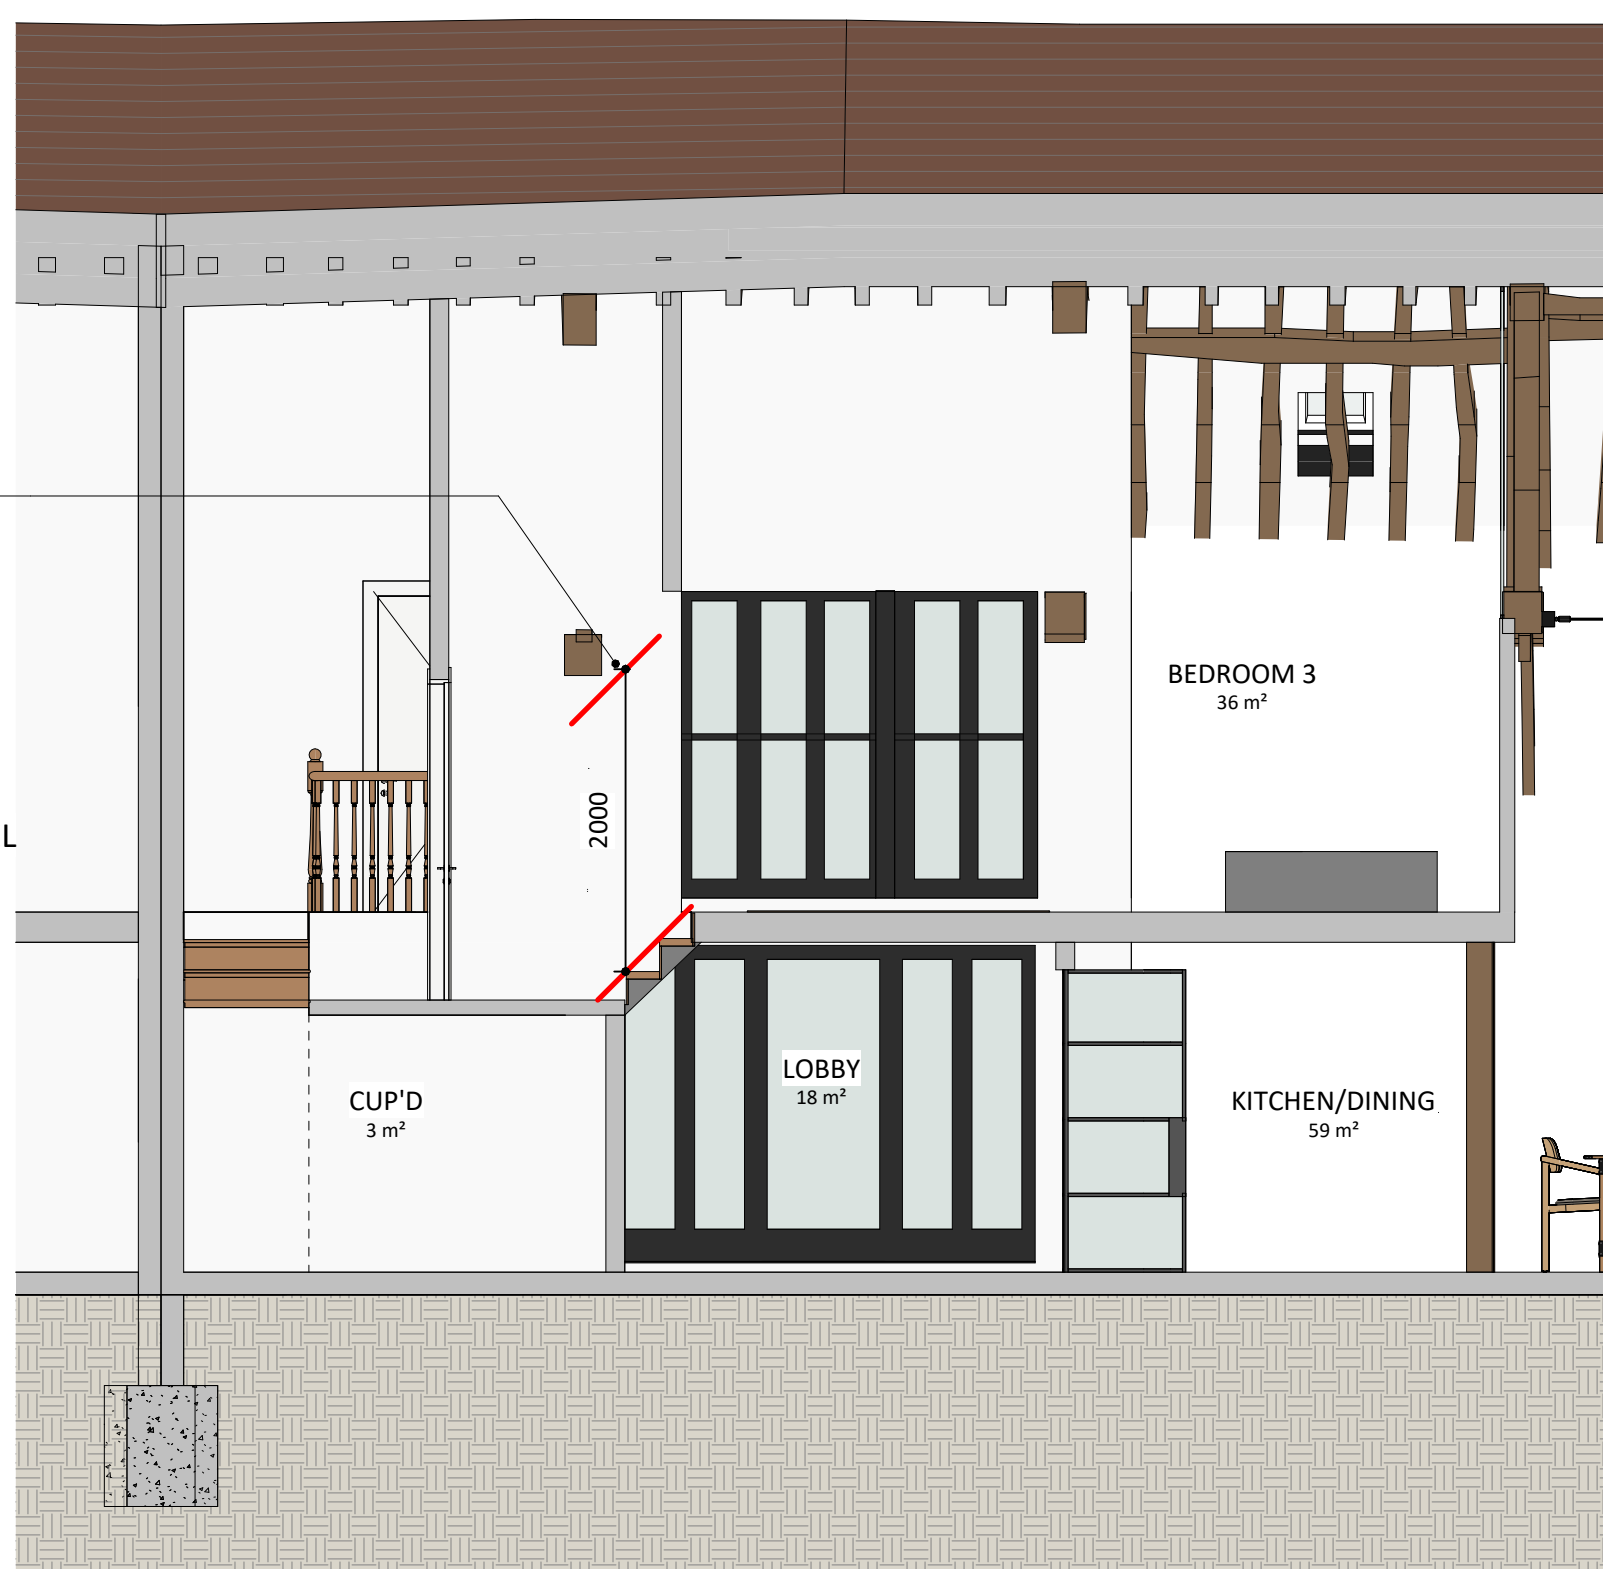

SECTION 2

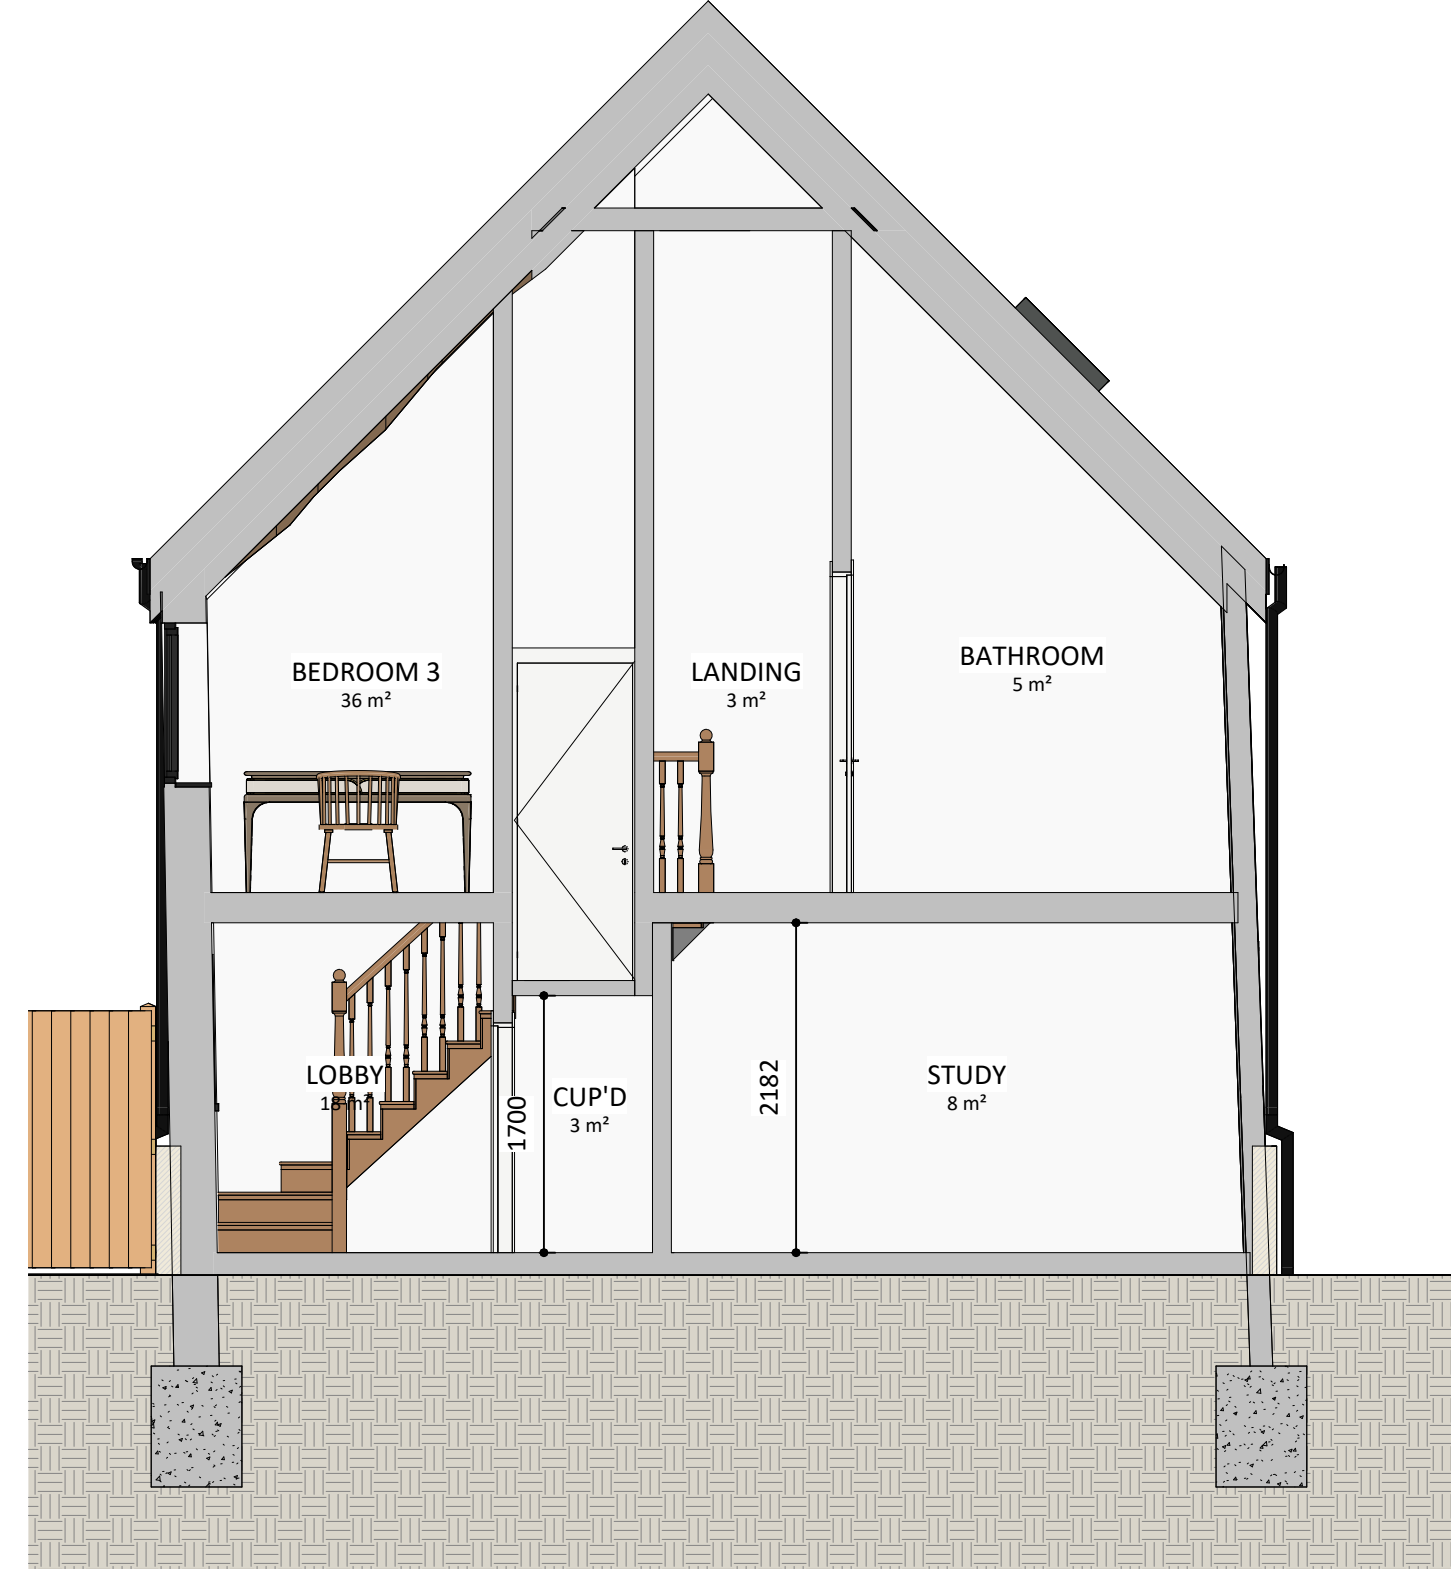

SECTION 3

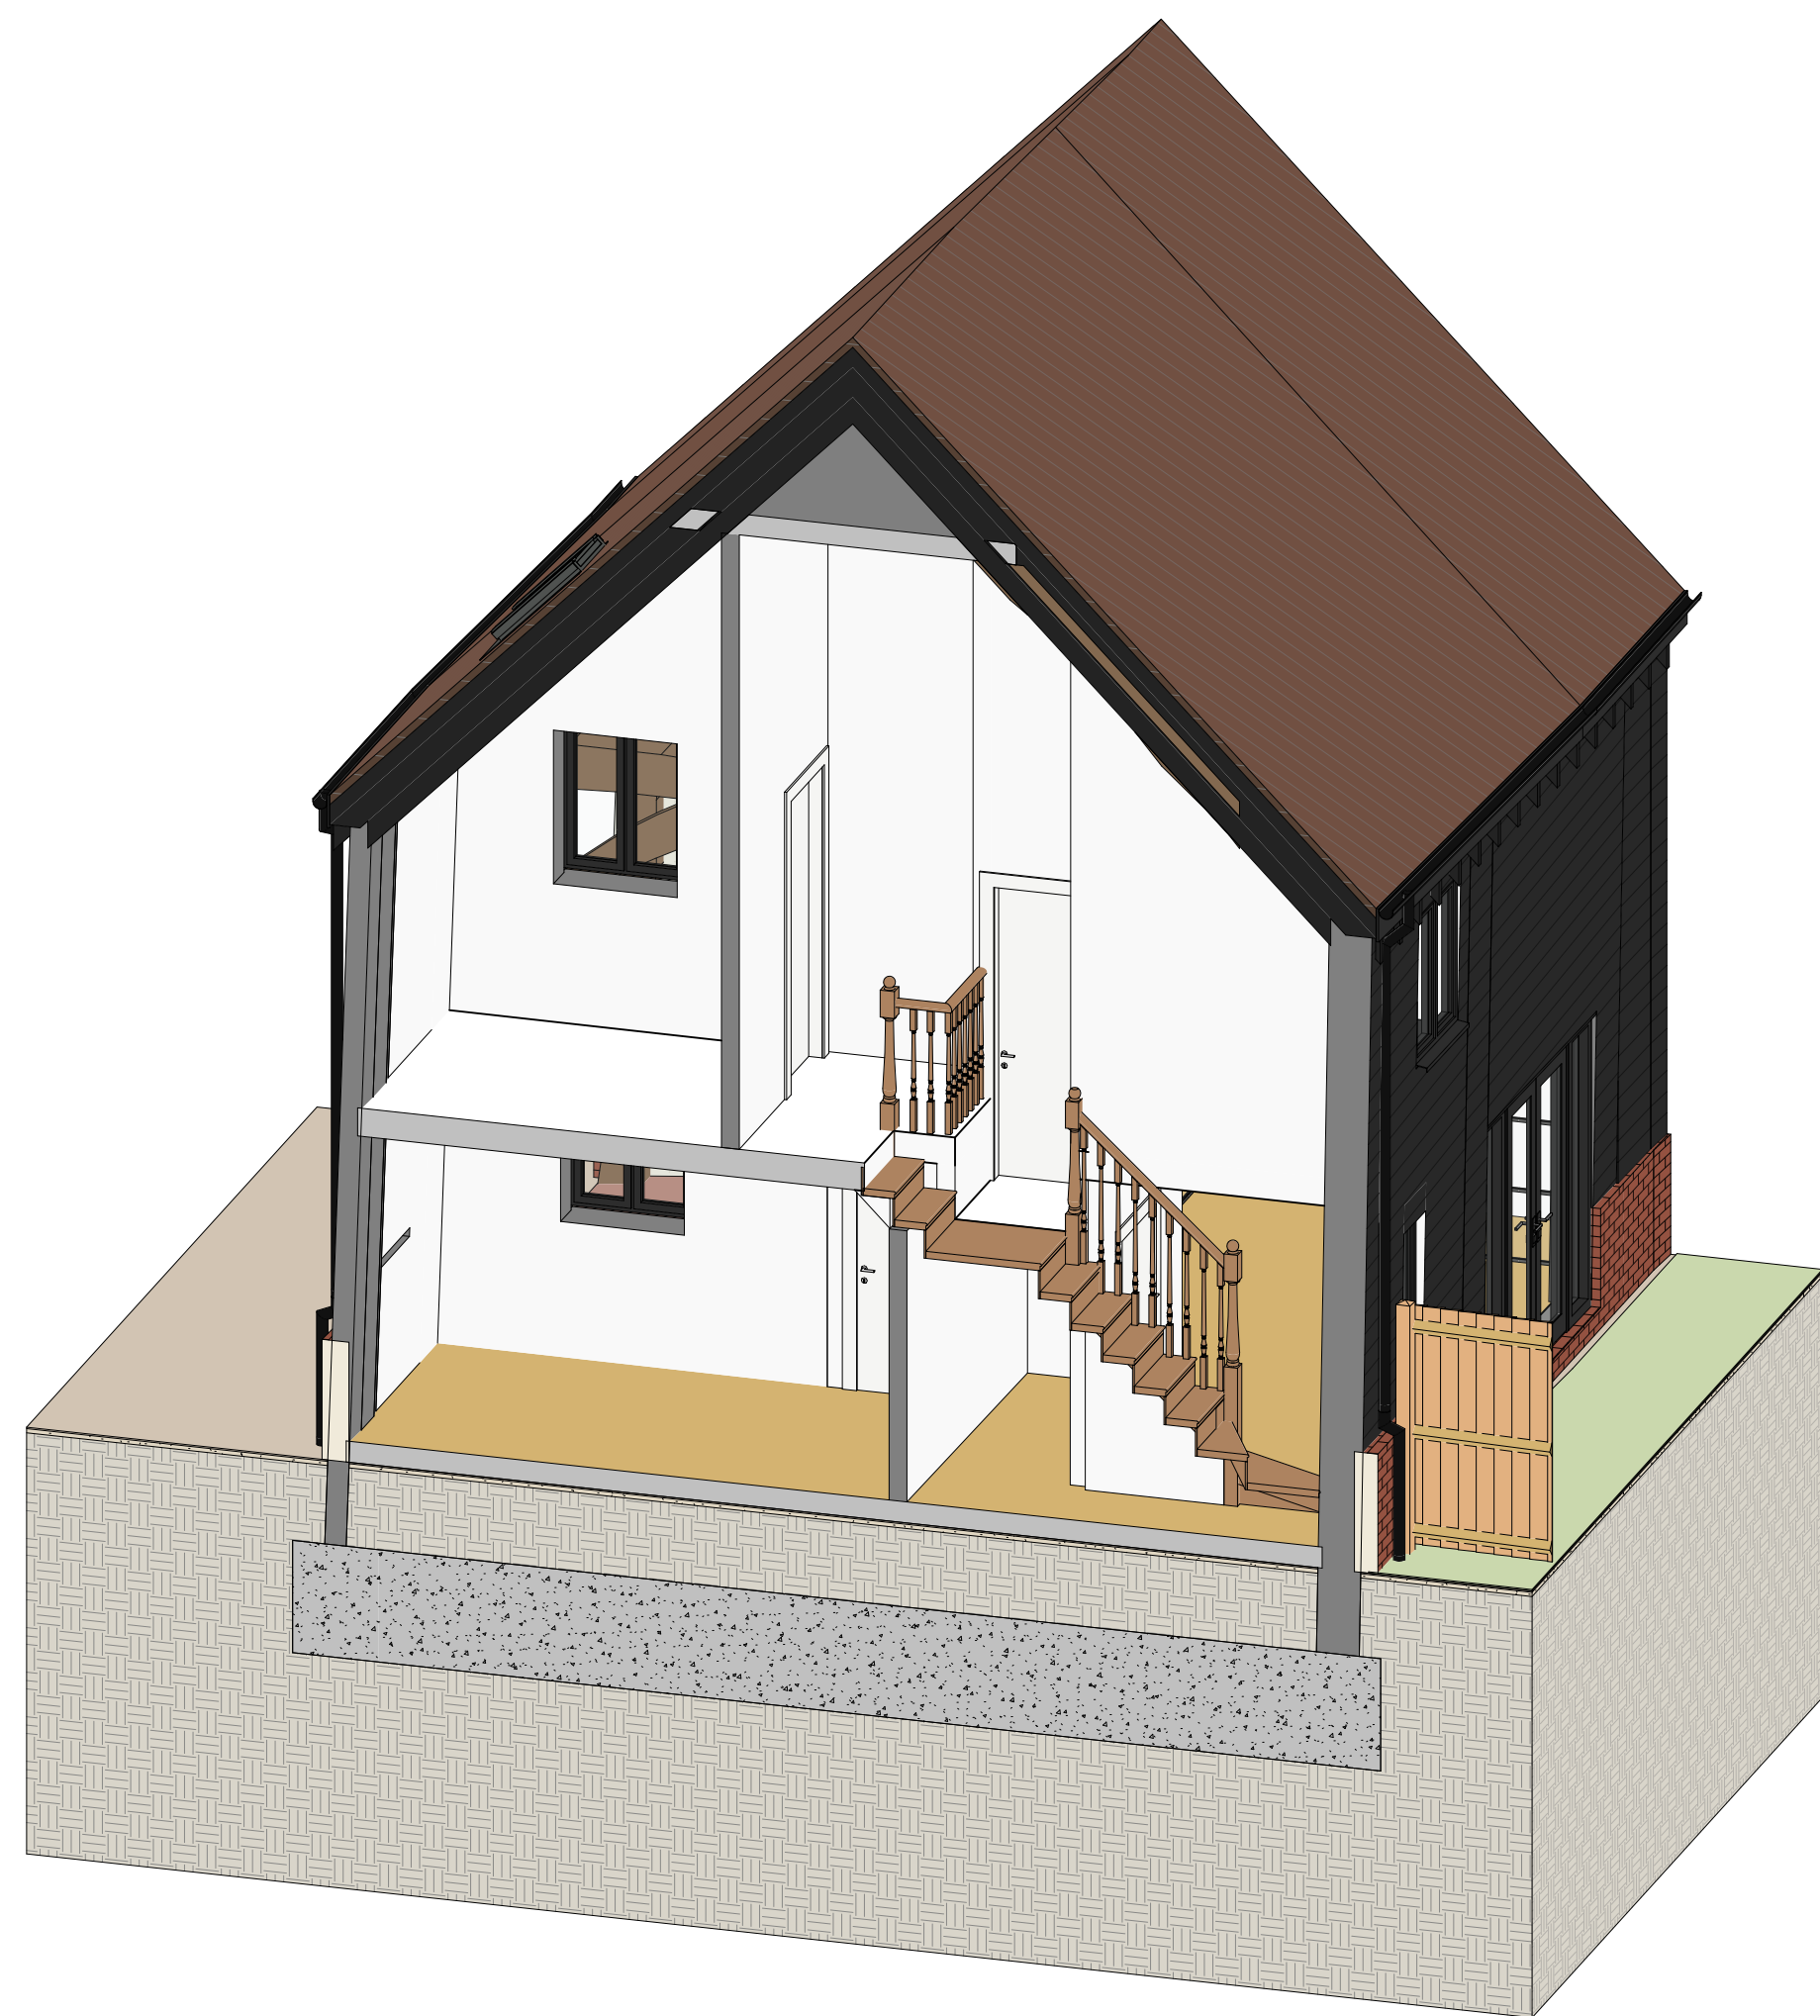

SECTION 4



SECTION 5