
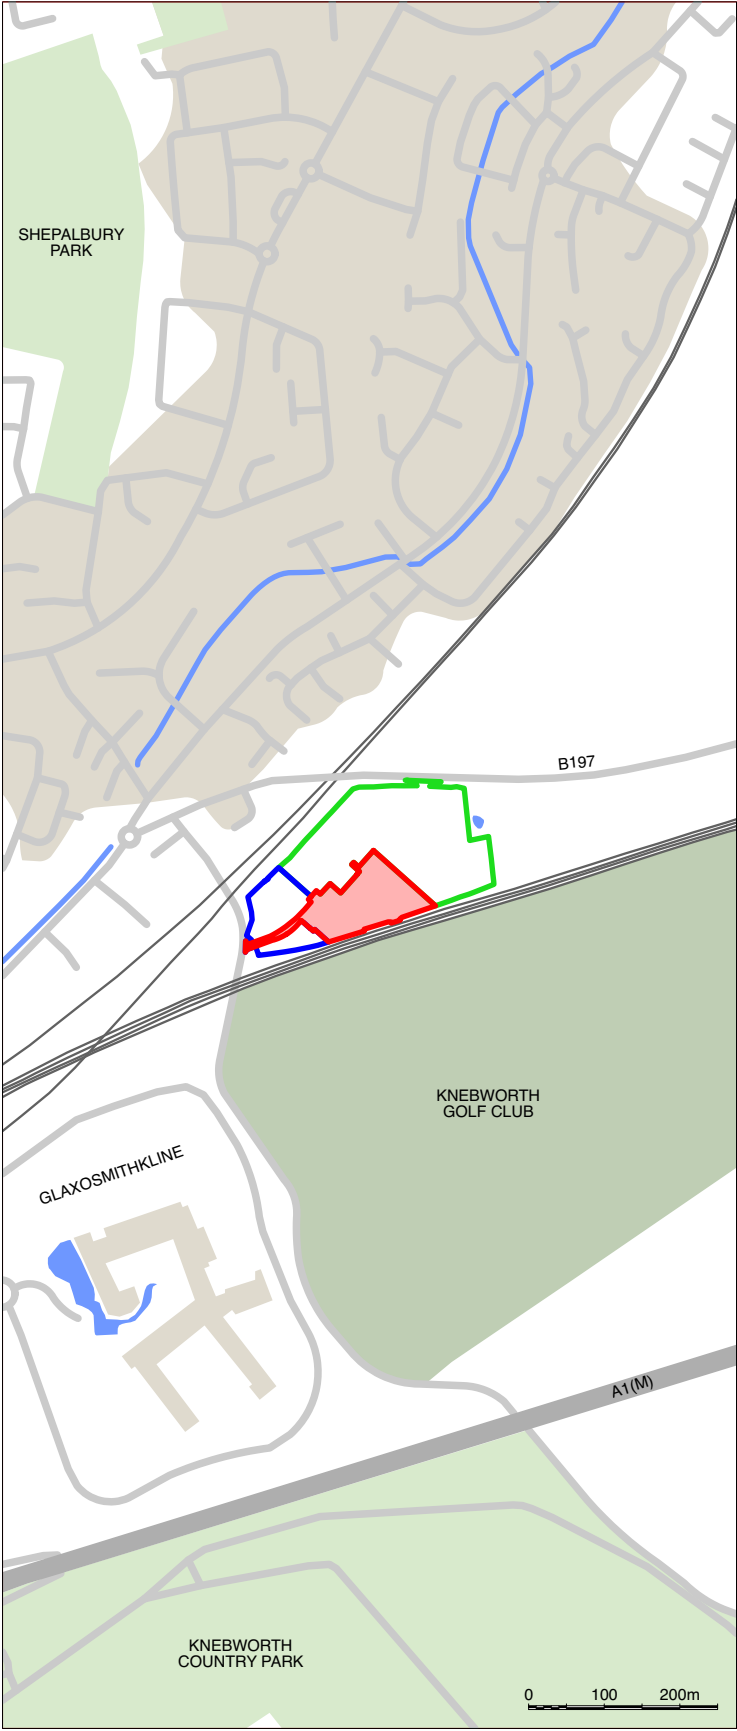


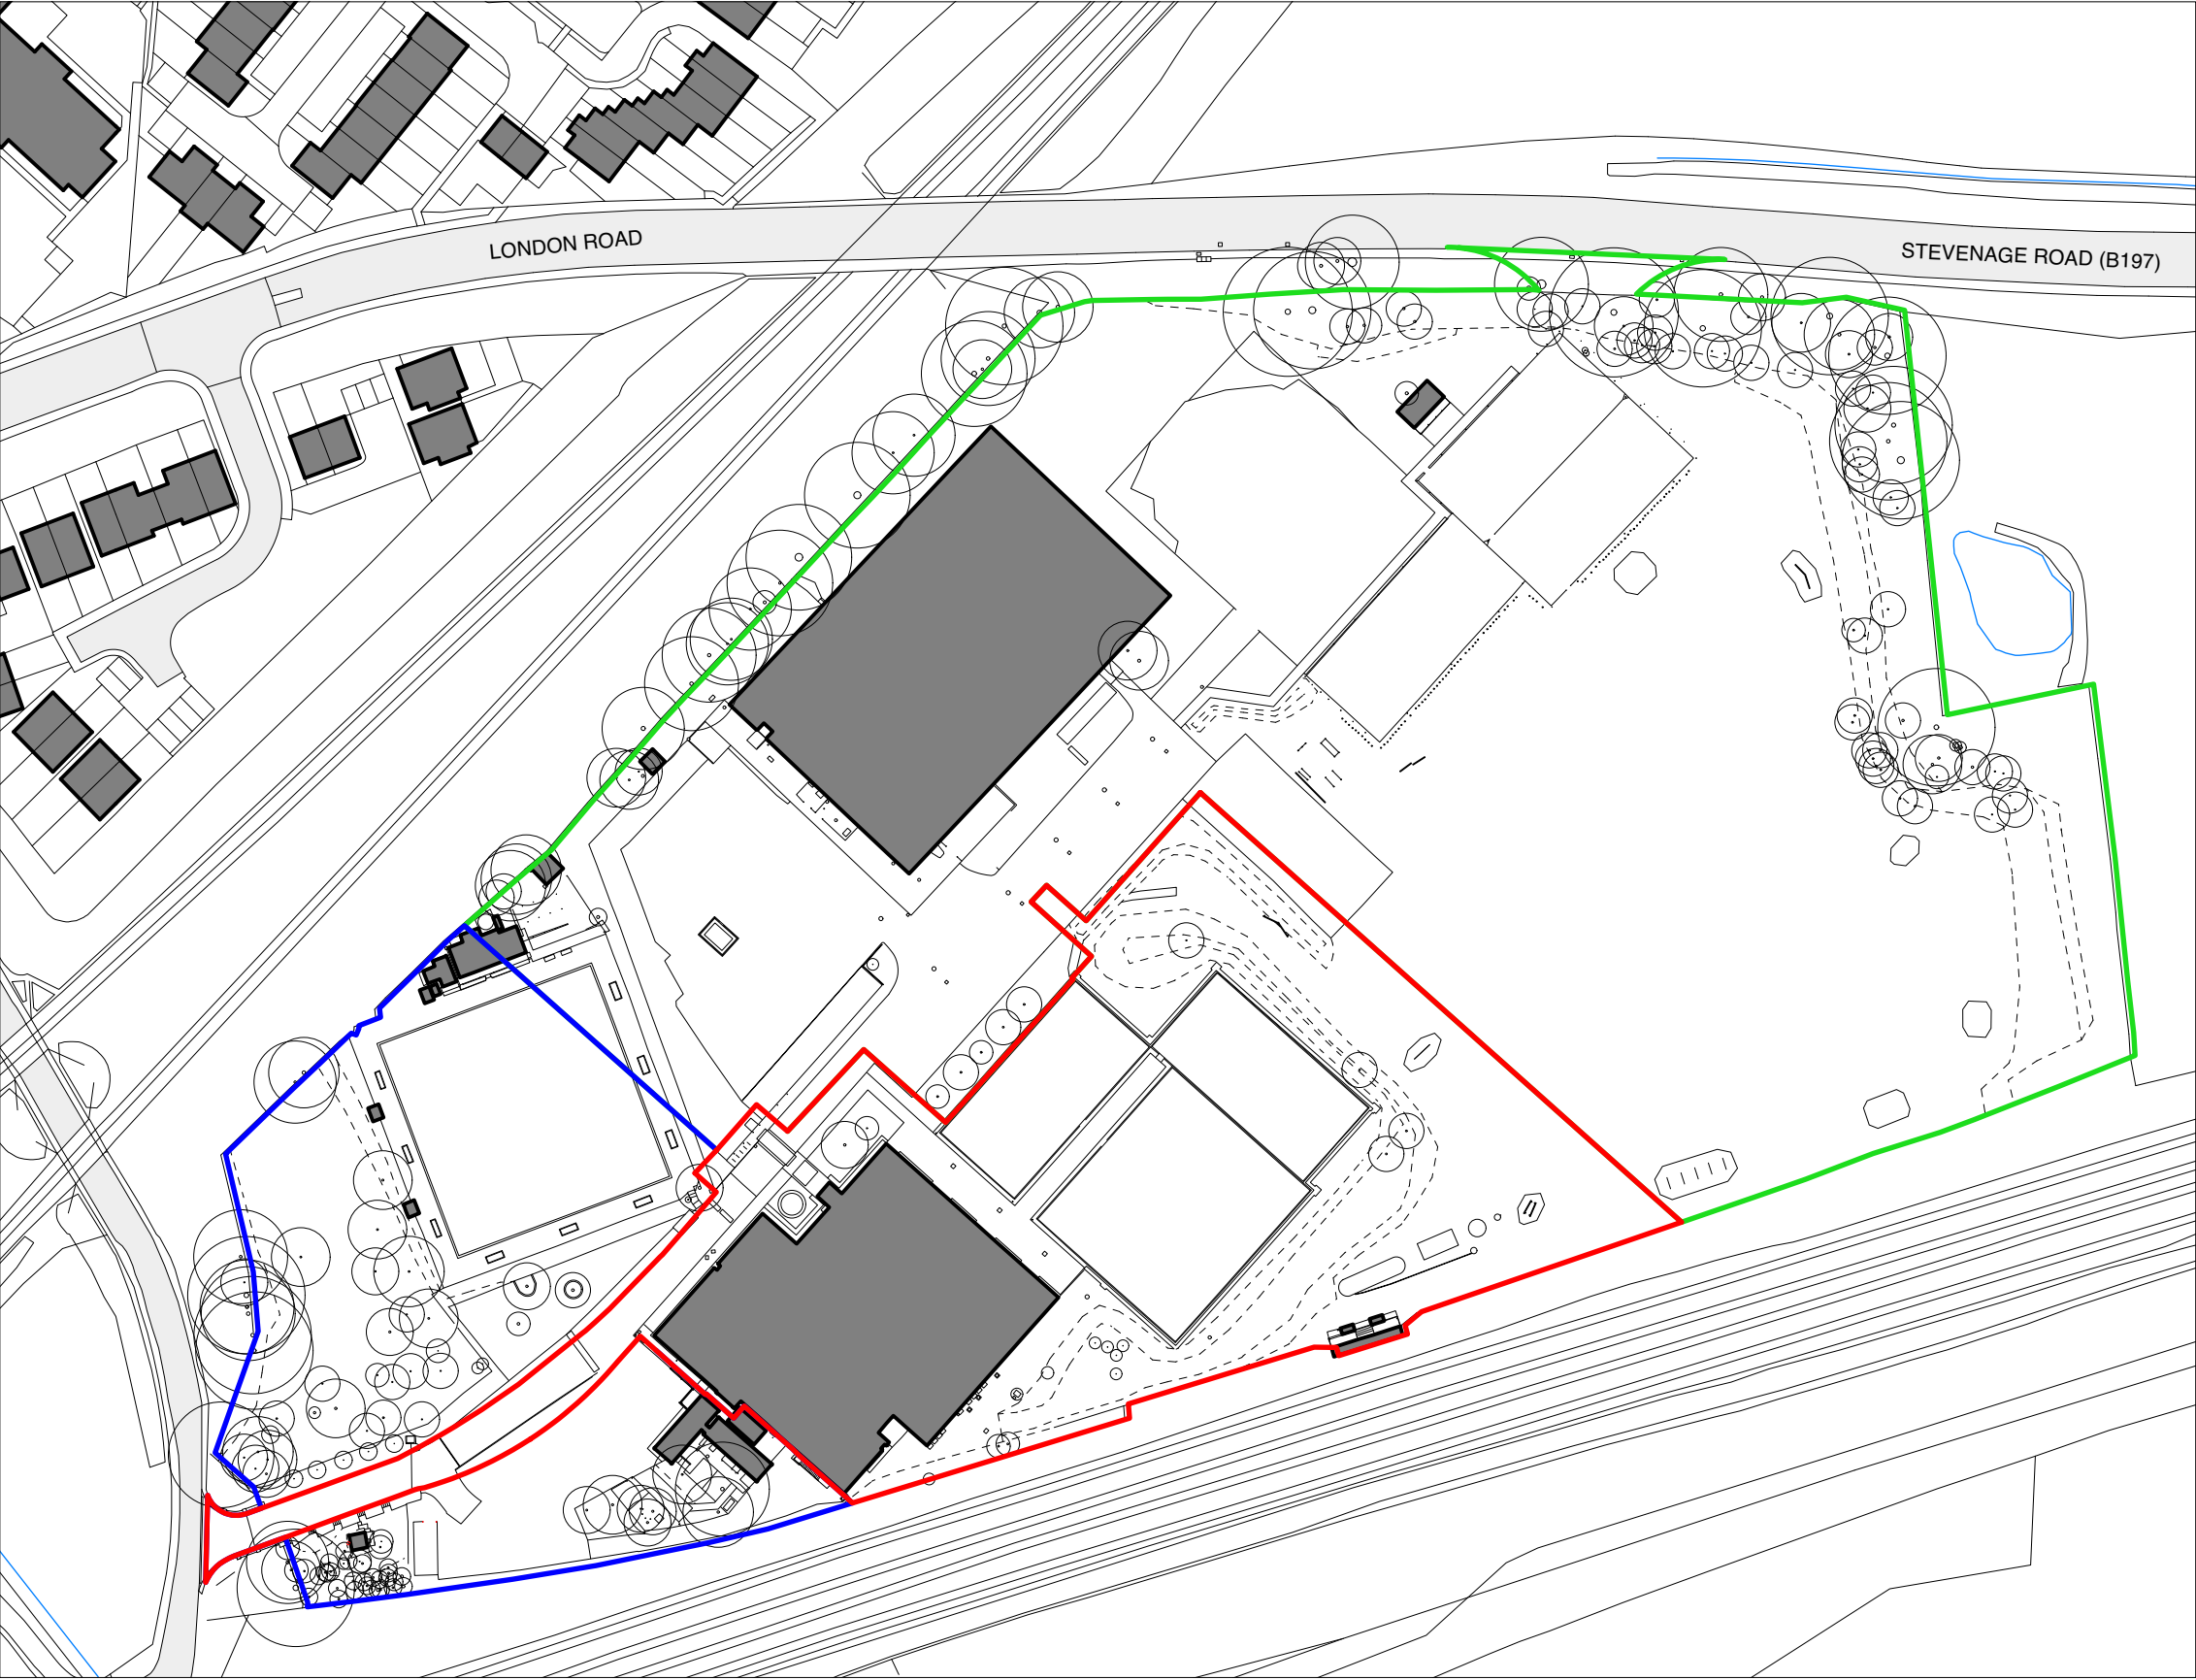

Odyssey Knebworth Ltd


Revisions:

Odyssey Health Club, Stevenage

Site Location Plan

LEGEND:

- APPLICATION BOUNDARY
- OTHER LAND IN OWNERSHIP
- APPROVED SCHEME (REF: 19/01244/FP)

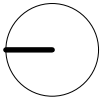

0 10 20 30 40 50m

www.forge-ds.co.uk
Forge Design Studio
Cowesfield
Whiteparish
Salisbury
SP5 2RB
info@forge-ds.co.uk
studio 01794 885872

Forge
Design Studio

Figured dimensions only are to be taken from this drawing. Do not scale from this drawing. All dimensions are in millimetres unless otherwise stated. All dimensions and setting out co-ordinates shall be checked on site prior to work commencing. Any discrepancies shall be reported to Forge Design Studio.
Forge Design Studio asserts its rights under the Copyright, Designs and Patents Act 1988, unless otherwise agreed in writing. All rights reserved.

Status: For Planning	
Drawn by: LM	Date: November 2021
Checked by: MH	Date: November 2021
Scale: 1:1250 / 10000 @ A3	
Project no: 202112	
Drawing no: PL001	Revision: