




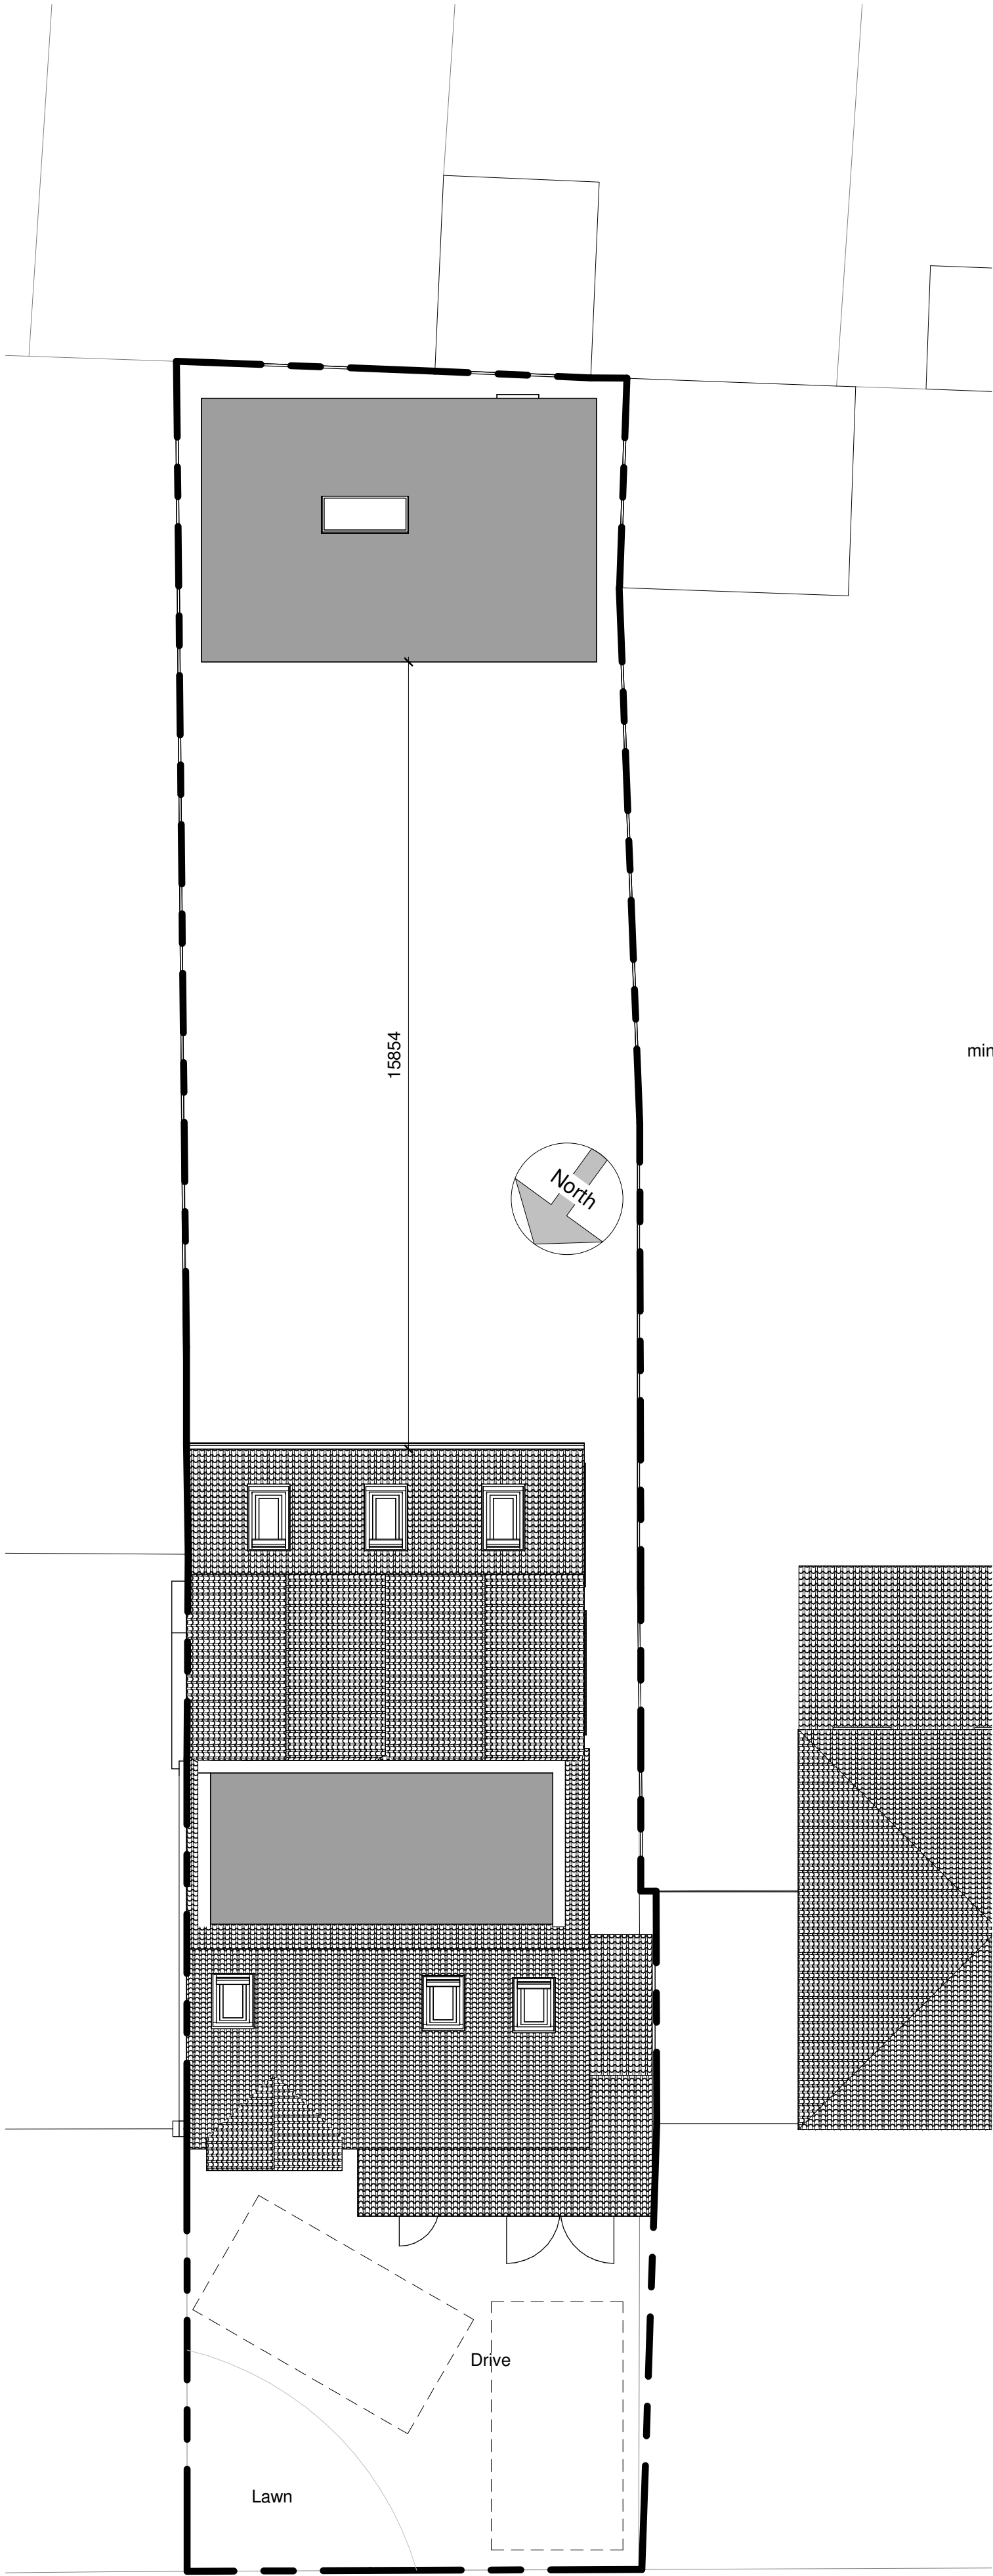


1 Proposed Block Plan
1 : 100

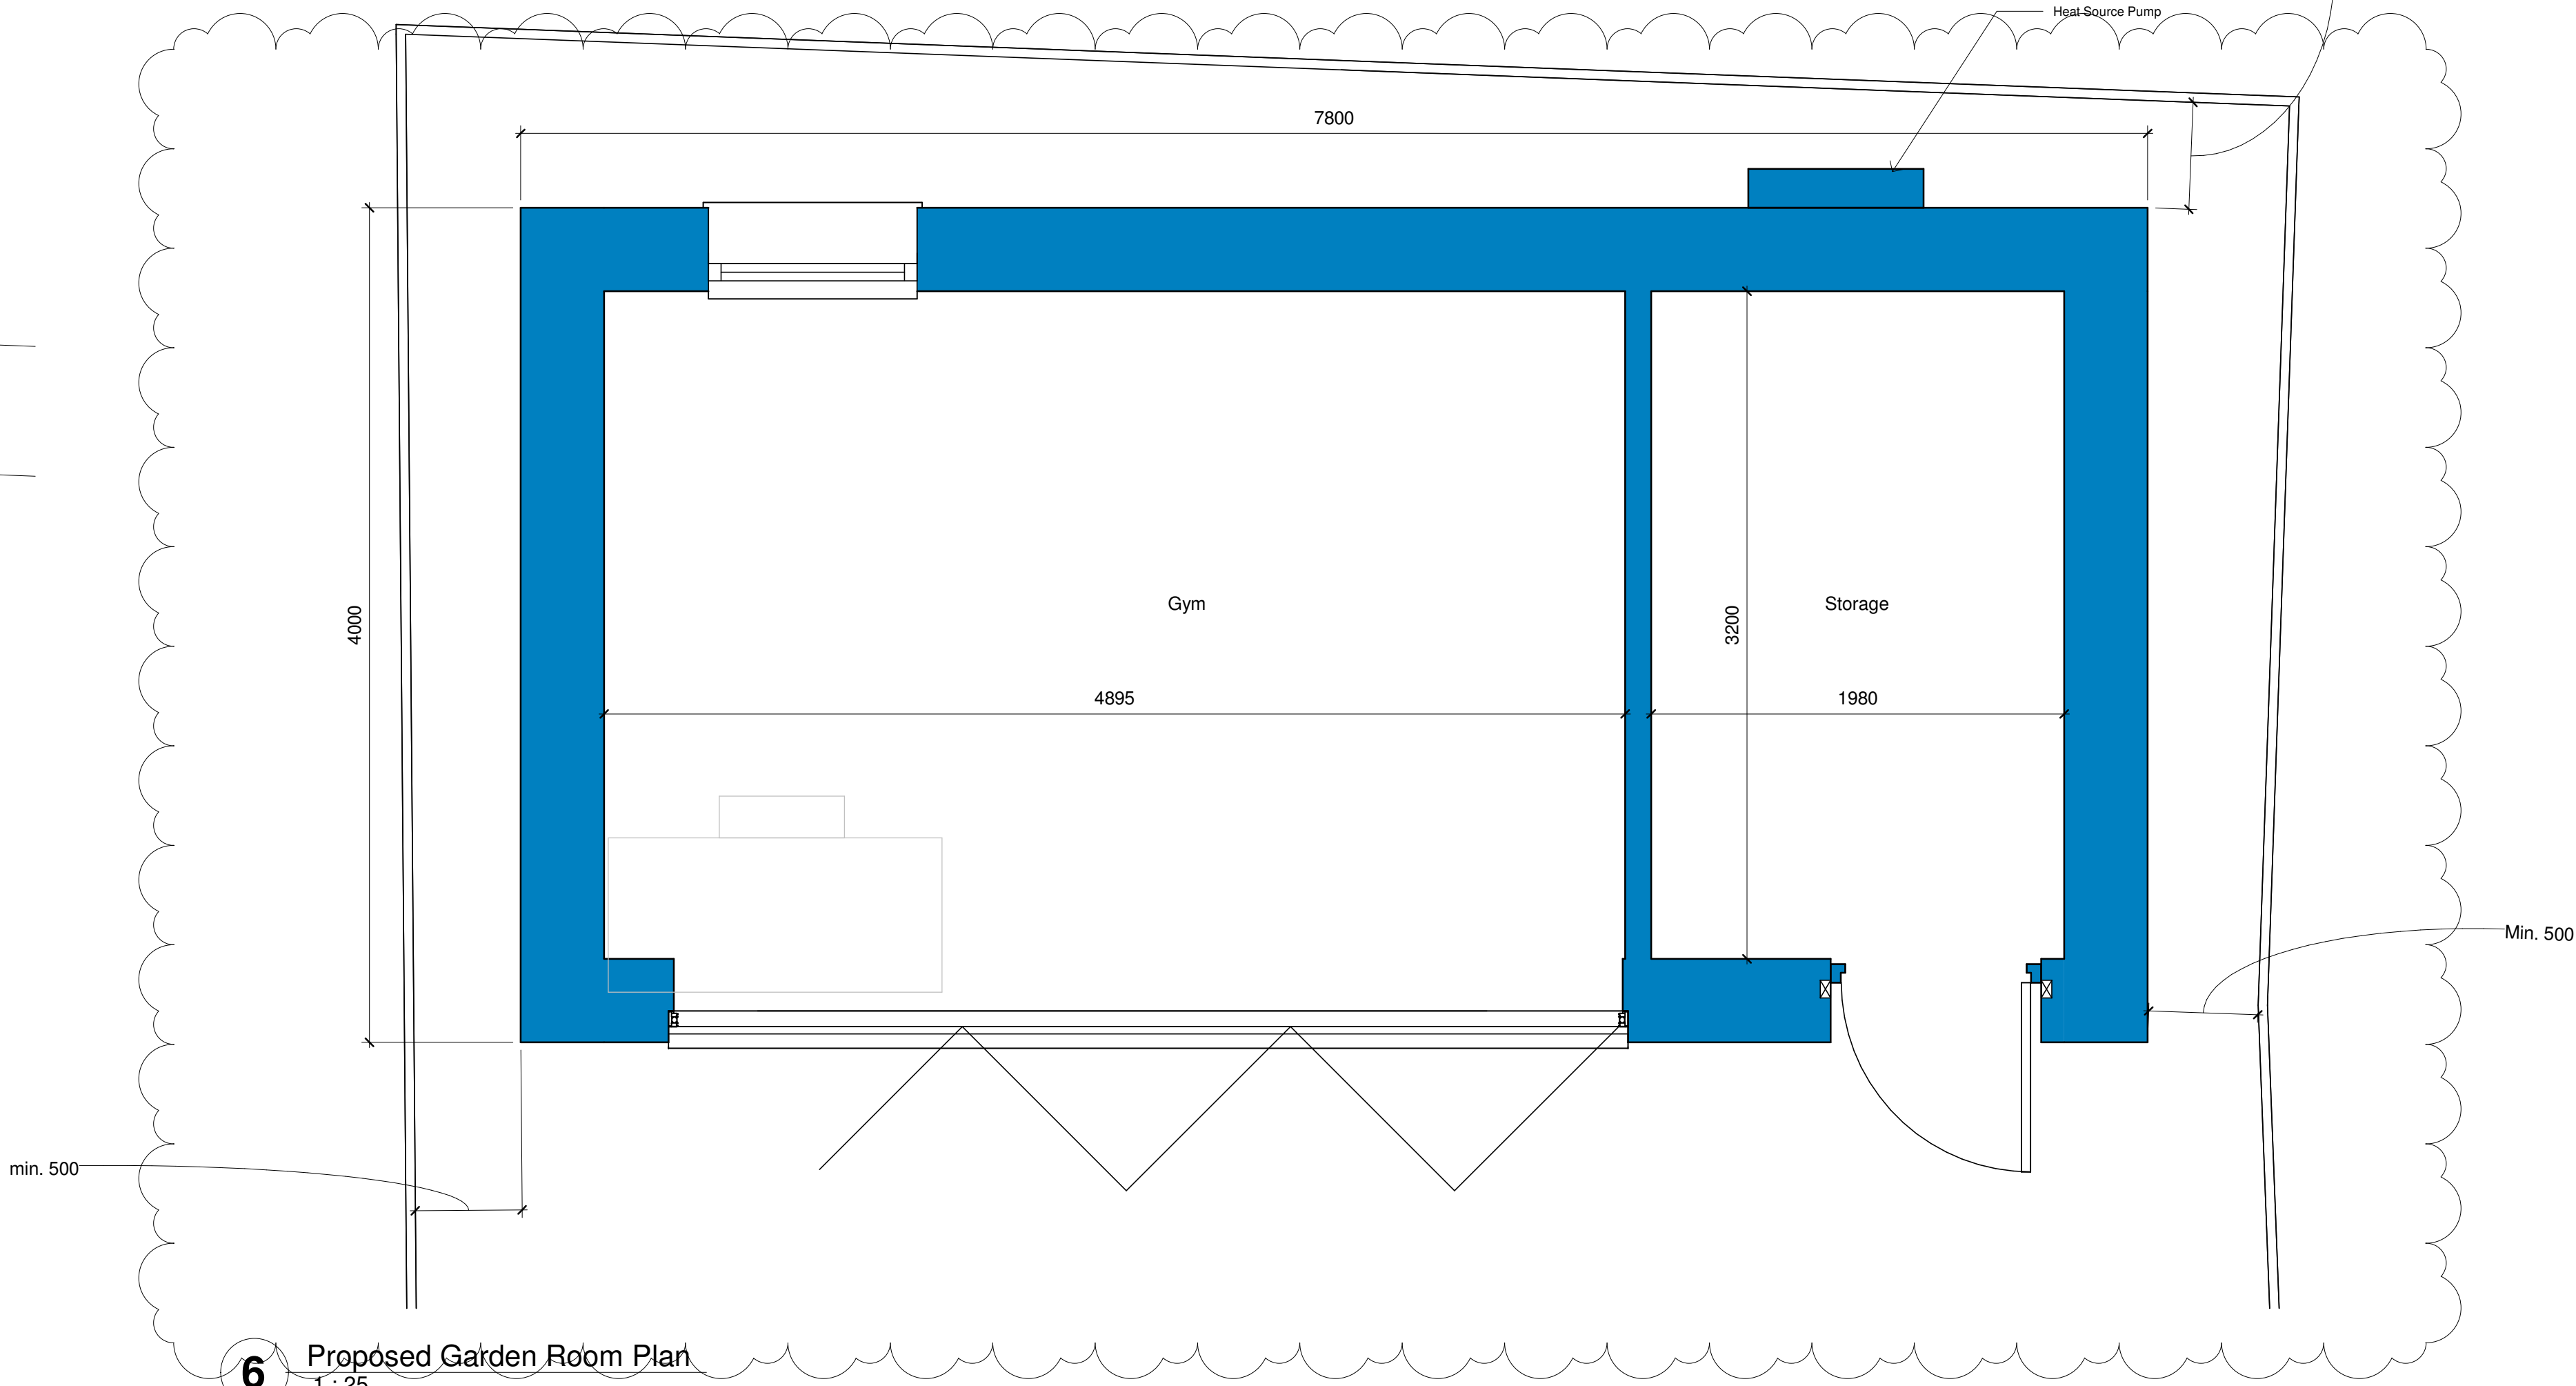


6 Proposed Garden Room Plan
1 : 25

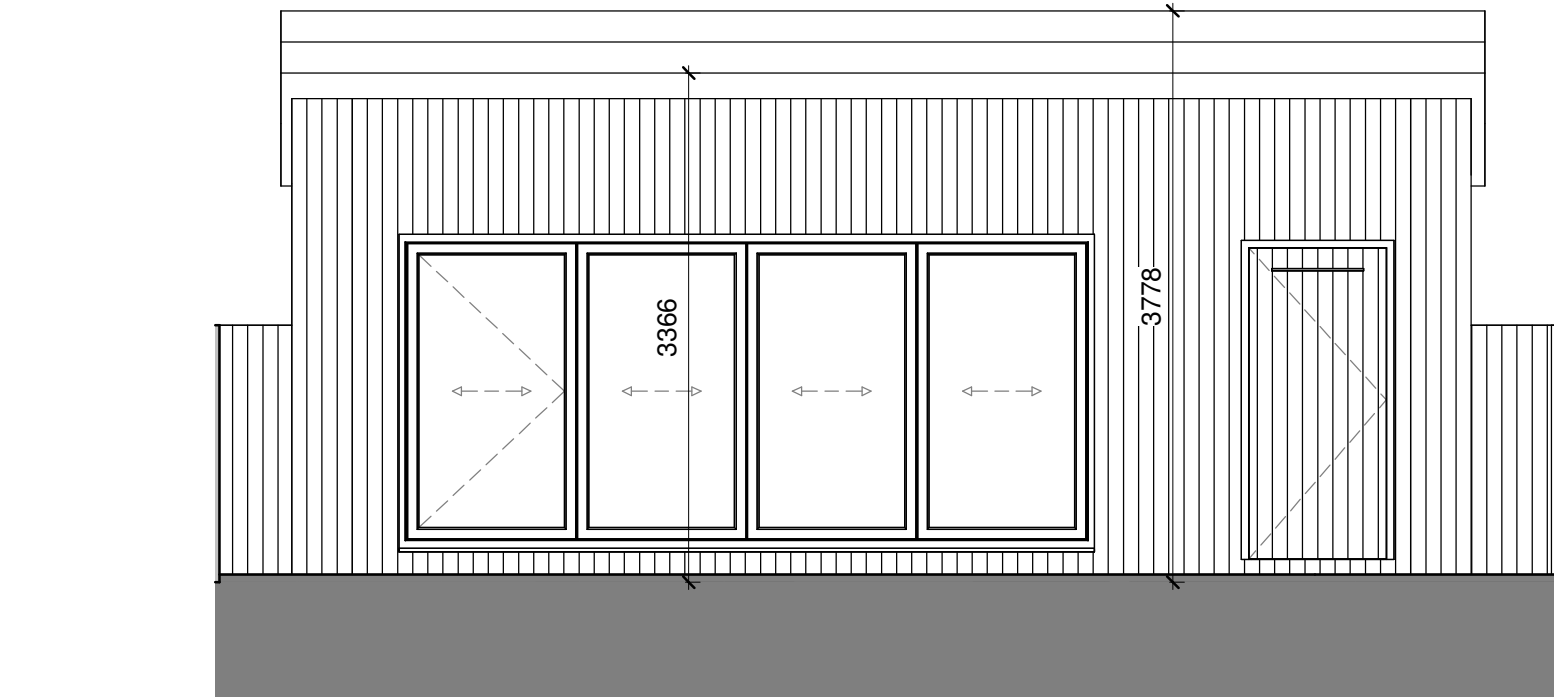


2 Front of Garden Room
1 : 50

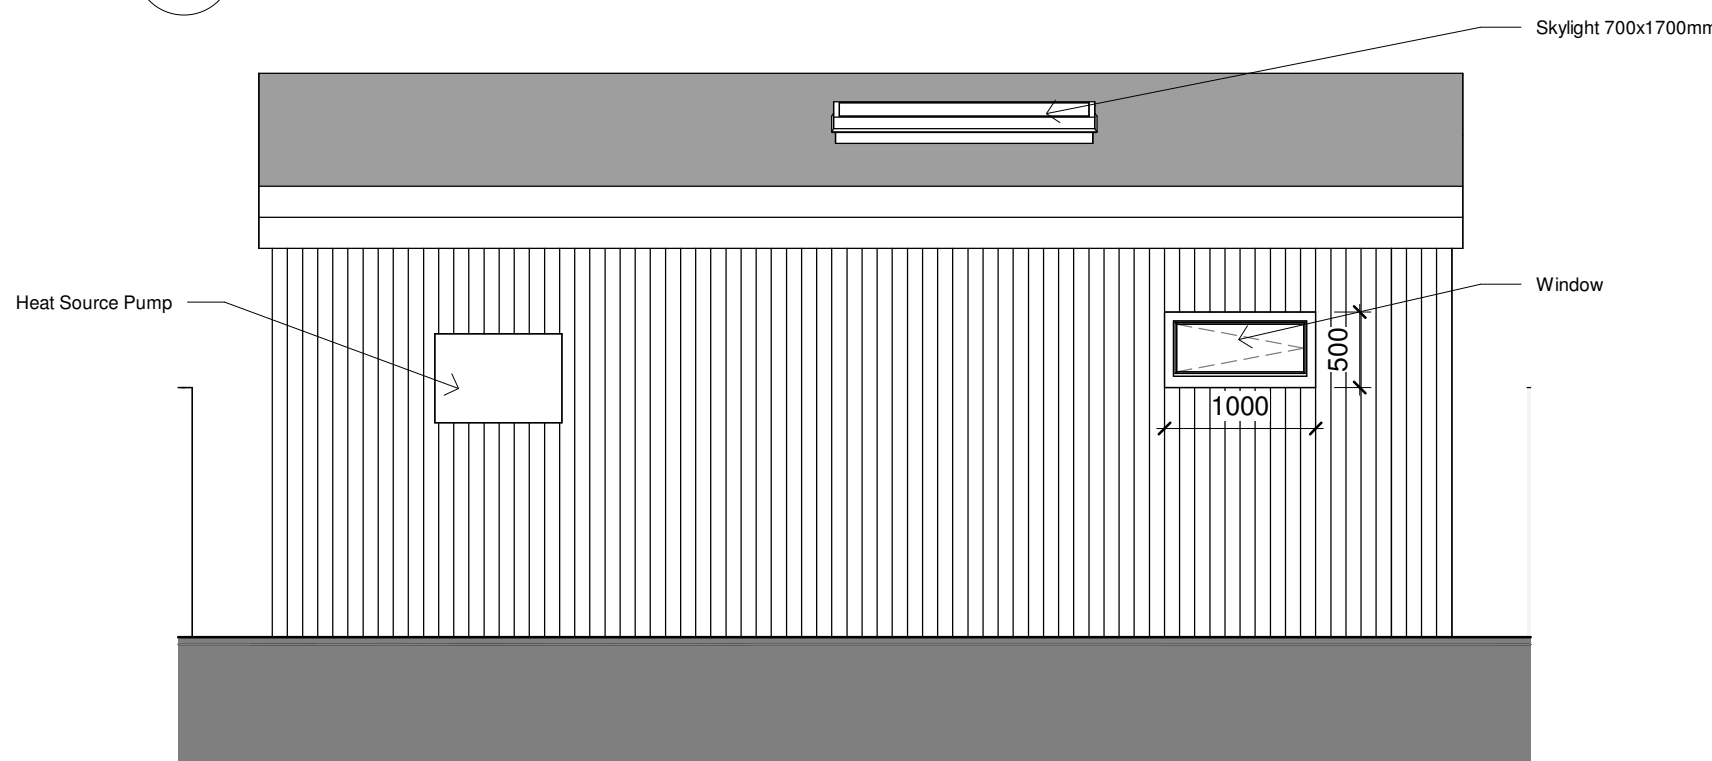


3 Rear Garden Room
1 : 50

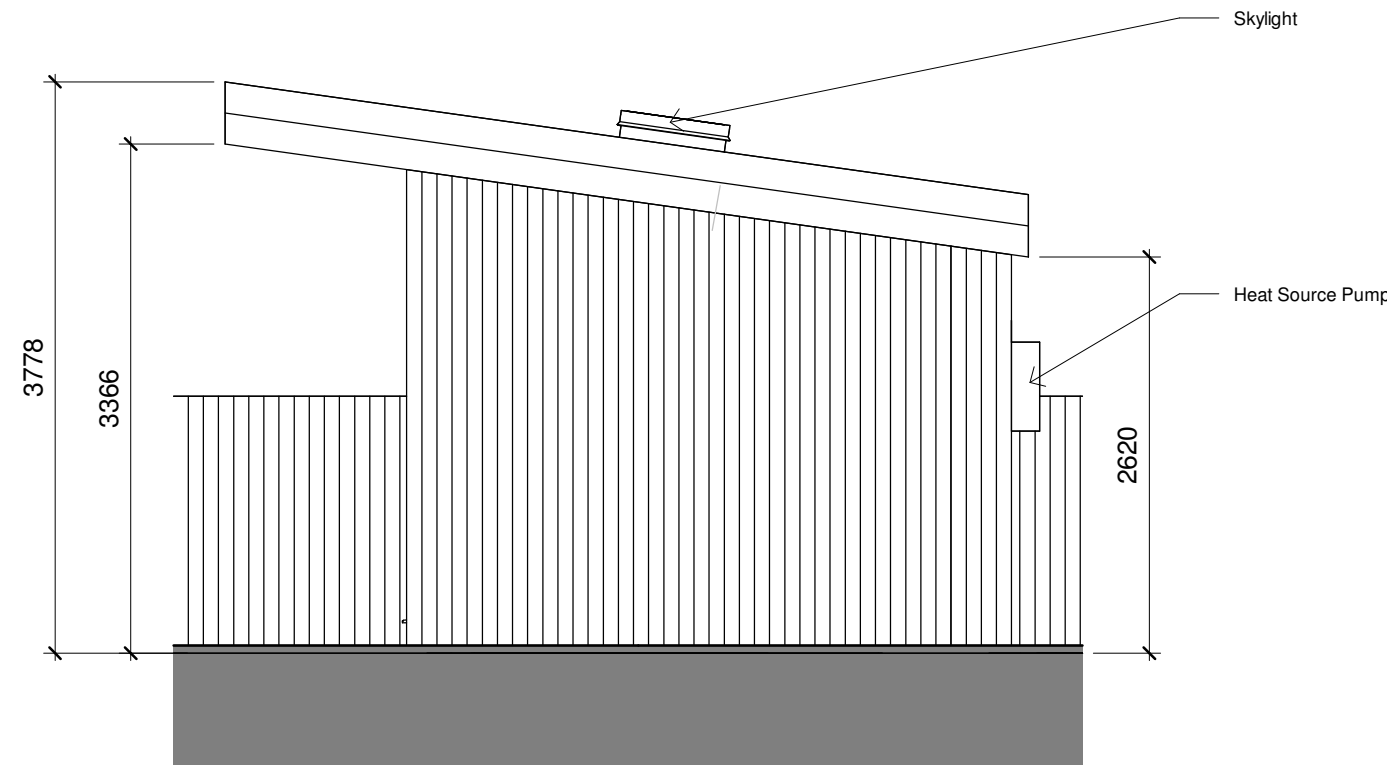

4 Side - Garden room
1 : 50

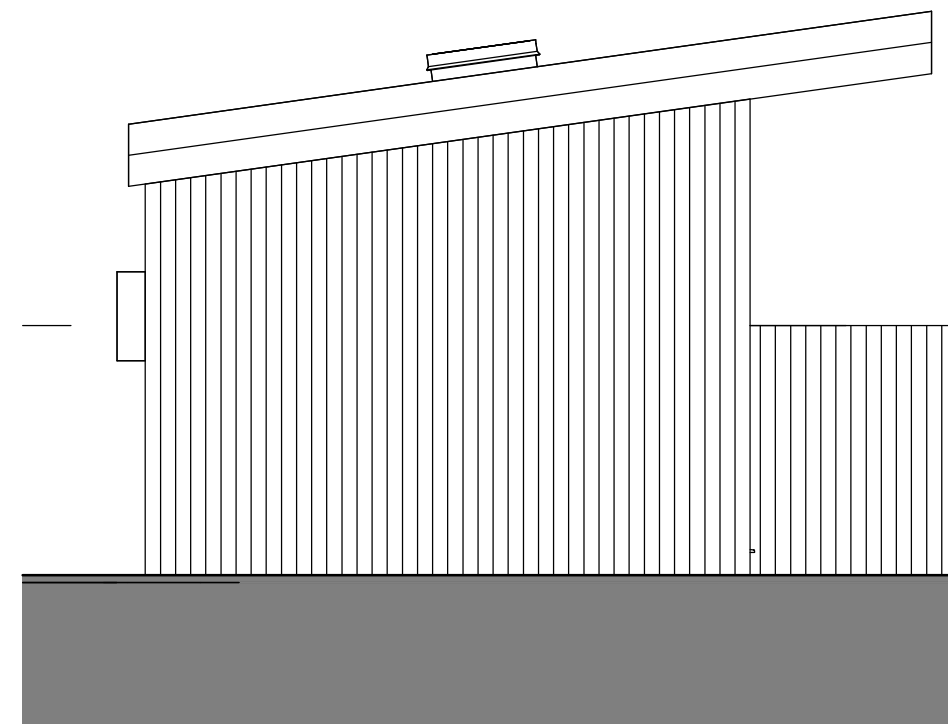

5 Side Garden Room
1 : 50

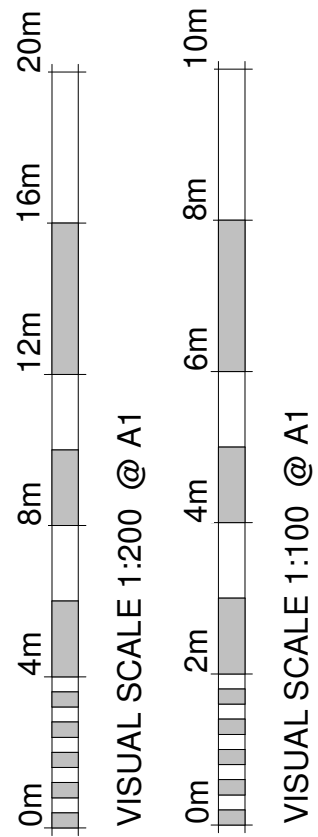

A Client Amendments 31/01/2025 OD			
Revision Number	Revision Description	Revision Date	Issued by
Revision			

Planning

Status:
Dimensions, areas and levels where given are only approximate and subject to site survey.
All dimensions are to be checked on site.
This drawing is to be read in conjunction with all relevant consultants and/or specialists drawings/documents and any discrepancies or variations are to be notified to the Architect before the affected work commences. This drawing is copyright and remains the property of the Architects.



telephone:01438 553065
email:info@croearchitects.co.uk
web: www.croearchitects.co.uk

Project:
216 Cambridge Road,
Hitchin,
SG 4 0JW

Client:
Mr & Mrs Lomax

Drawing name:
As Proposed - Block Plan,
Garden Room and 3D

Scale: As indicated	Drawing number	Revision
Date: 01 - 22	22029 - 011	A
Drawn by: NC		