


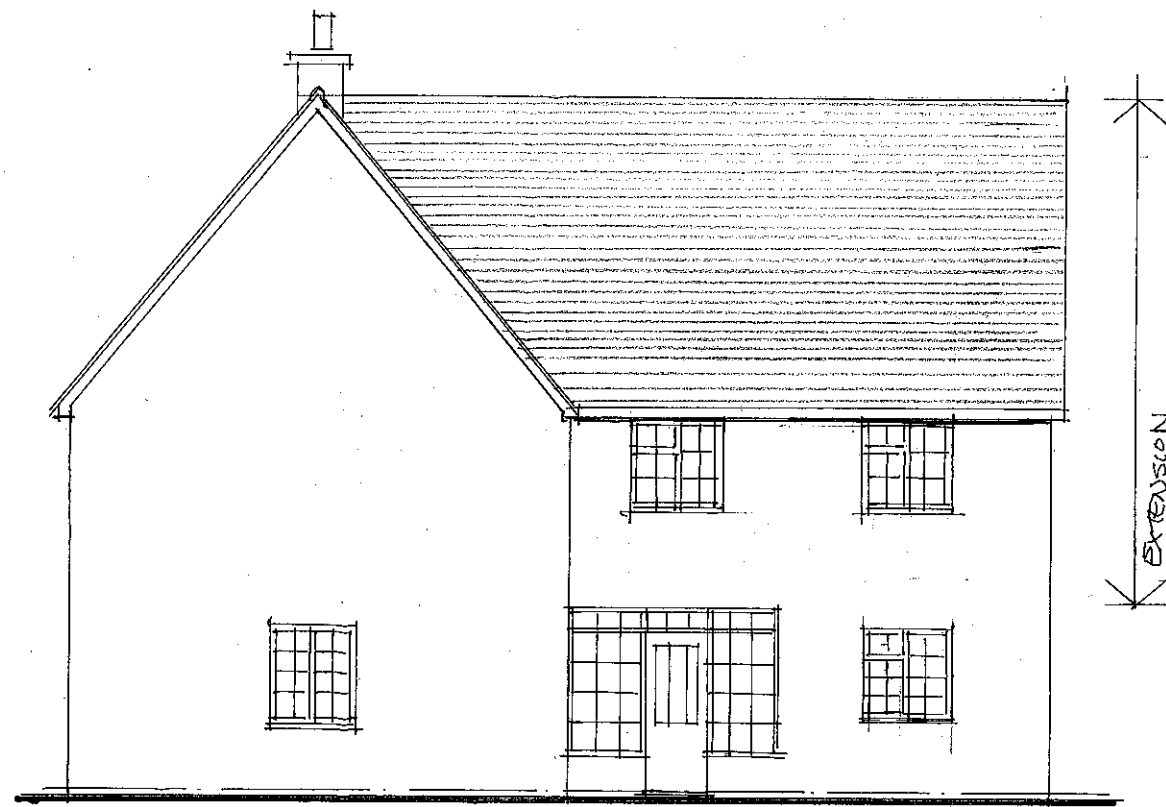


NORTH.




EAST



SOUTH

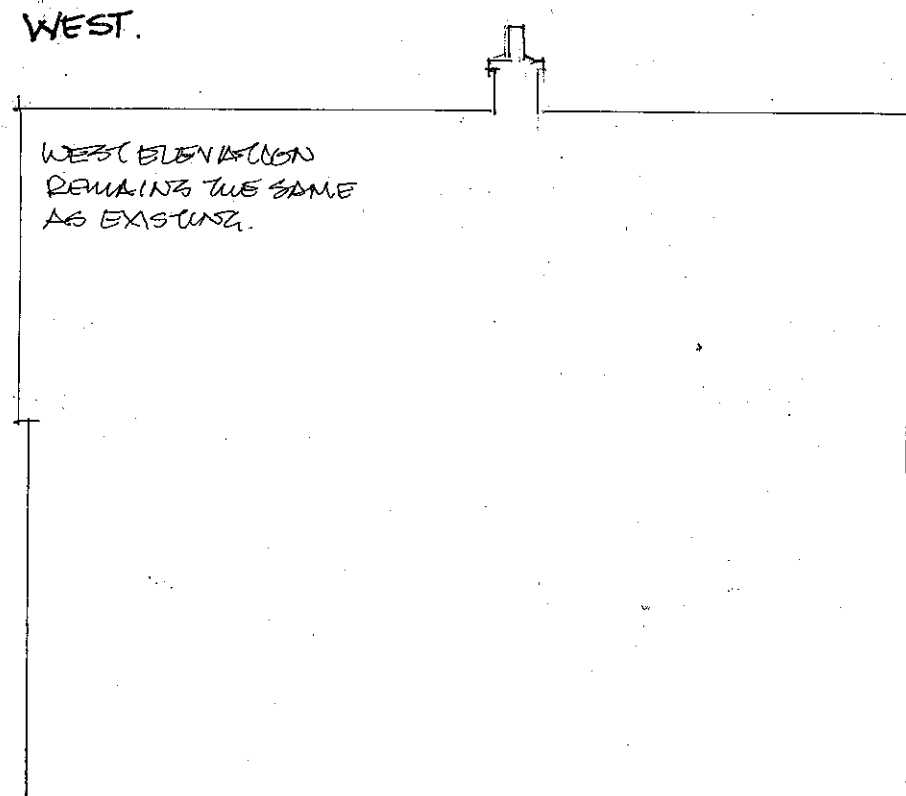

WEST.

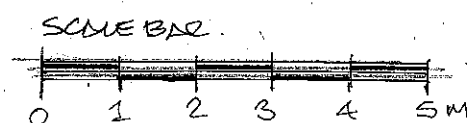

Revisions SCALE BAR ADDED 20/02/2025 A

 Edmund Wright Architect THE BARN • PRESTON ROAD GOSMORE • HERTFORDSHIRE • SG4 7QS TELEPHONE 01462 422334 EMAIL edmund@edmundwrightarchitect.co.uk PRINCIPAL - EDMUND WRIGHT, R.I.B.A.	Project 14 GOSMORE LEYS	
	Client MR & MRS RASPALKHANGURA.	
	Title ELEVATIONS PROPOSED.	
	Scale 1:100 @ A3	Drawn by EW
	Date JAN 2025	Drawing No. 24/06/08A

DO NOT SCALE OFF THIS DRAWING

THIS DRAWING IS PROTECTED BY COPYRIGHT