


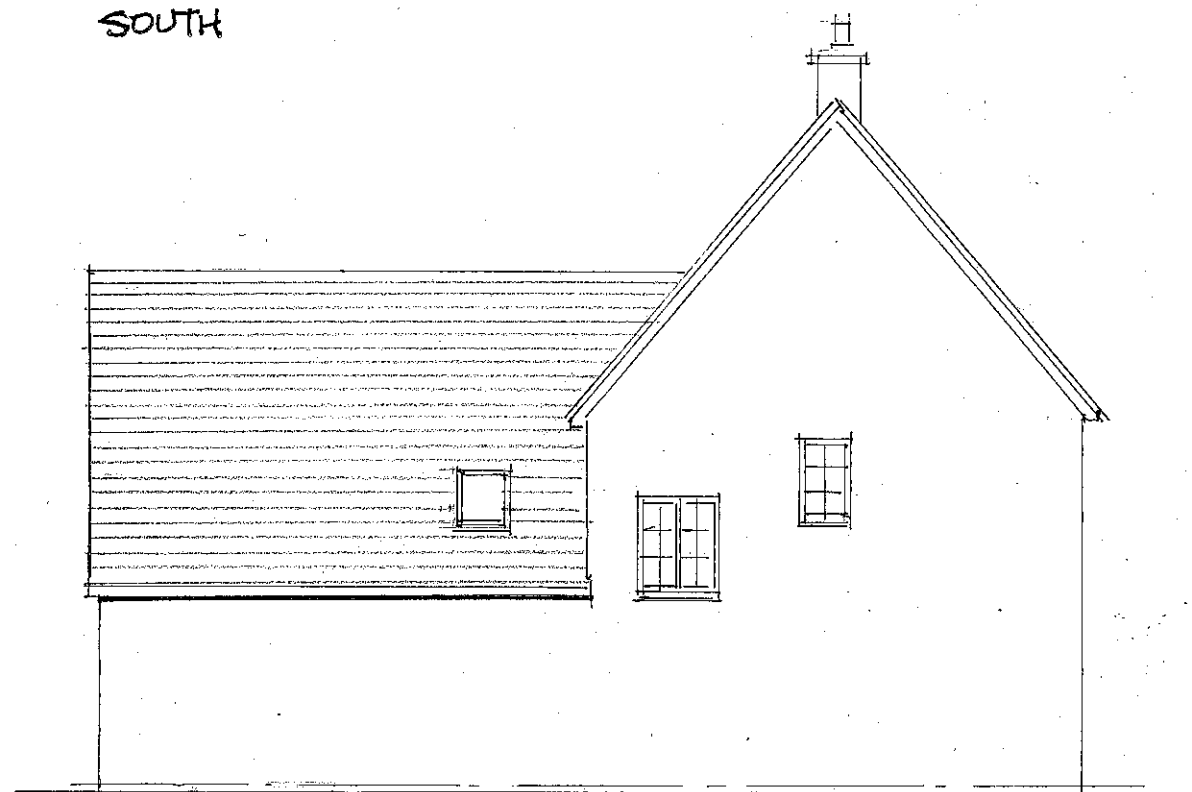


NORTH

SOUTH




EAST

WEST

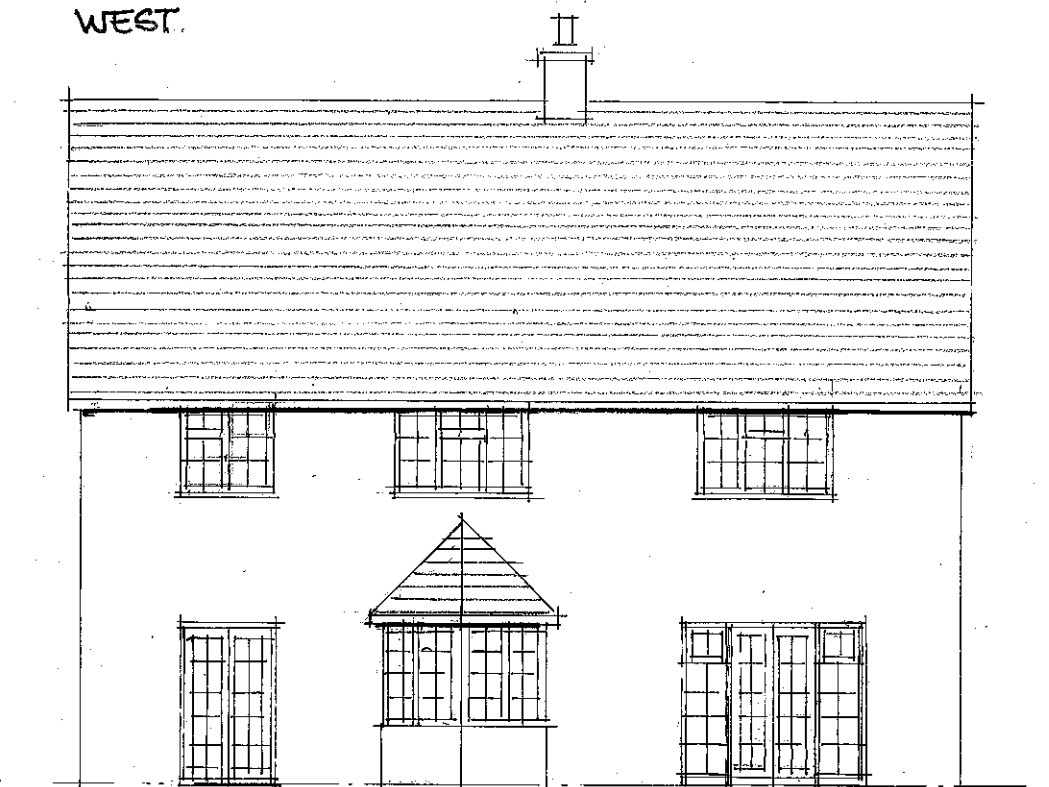

Revisions SCALE BAR ADDED 20/01/2025 A

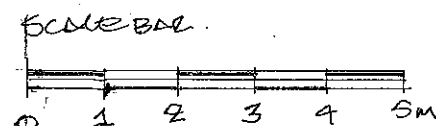

 Edmund Wright Architect THE BARN • PRESTON ROAD GOSMORE • HERTFORDSHIRE • SG4 7QS TELEPHONE 01462 422334 EMAIL edmund@edmundwrightarchitect.co.uk PRINCIPAL - EDMUND WRIGHT, R.I.B.A.	Project 14 GOSMORE LEYS	
	Client MR & MRS RAJPAKMANJURA	
	Title ELEVATIONS EXISTING	
	Scale 1:100 @ A3	Drawn by EW
	Date DEC 2024	Drawing No. 2A/06/03A

DO NOT SCALE OFF THIS DRAWING

THIS DRAWING IS PROTECTED BY COPYRIGHT