


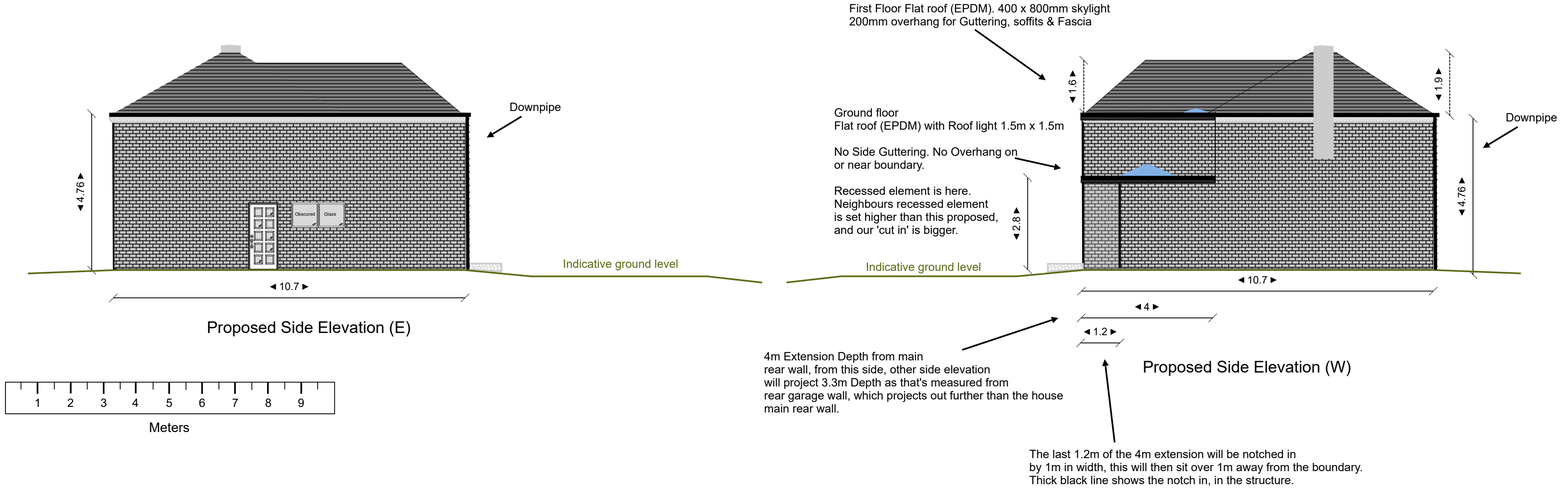

Site: **11 Westfield Close, SG5 2HF**	Drawing: **002**	Project: **005**	Client: **Tej Singh**	Notes: All Dimensions and Site Boundaries are to be checked on site as necessary.	**AGENT: Mainty Group Consulting Ltd** **18A Newport Business Centre** **Newport road** **NP19 4RF**
Title: **Proposed Front, Side & Rear Elevation**	Scale: **1:100**	Date: **20/05/2026**	Rev: **E**		