
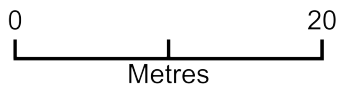


11 Westfield

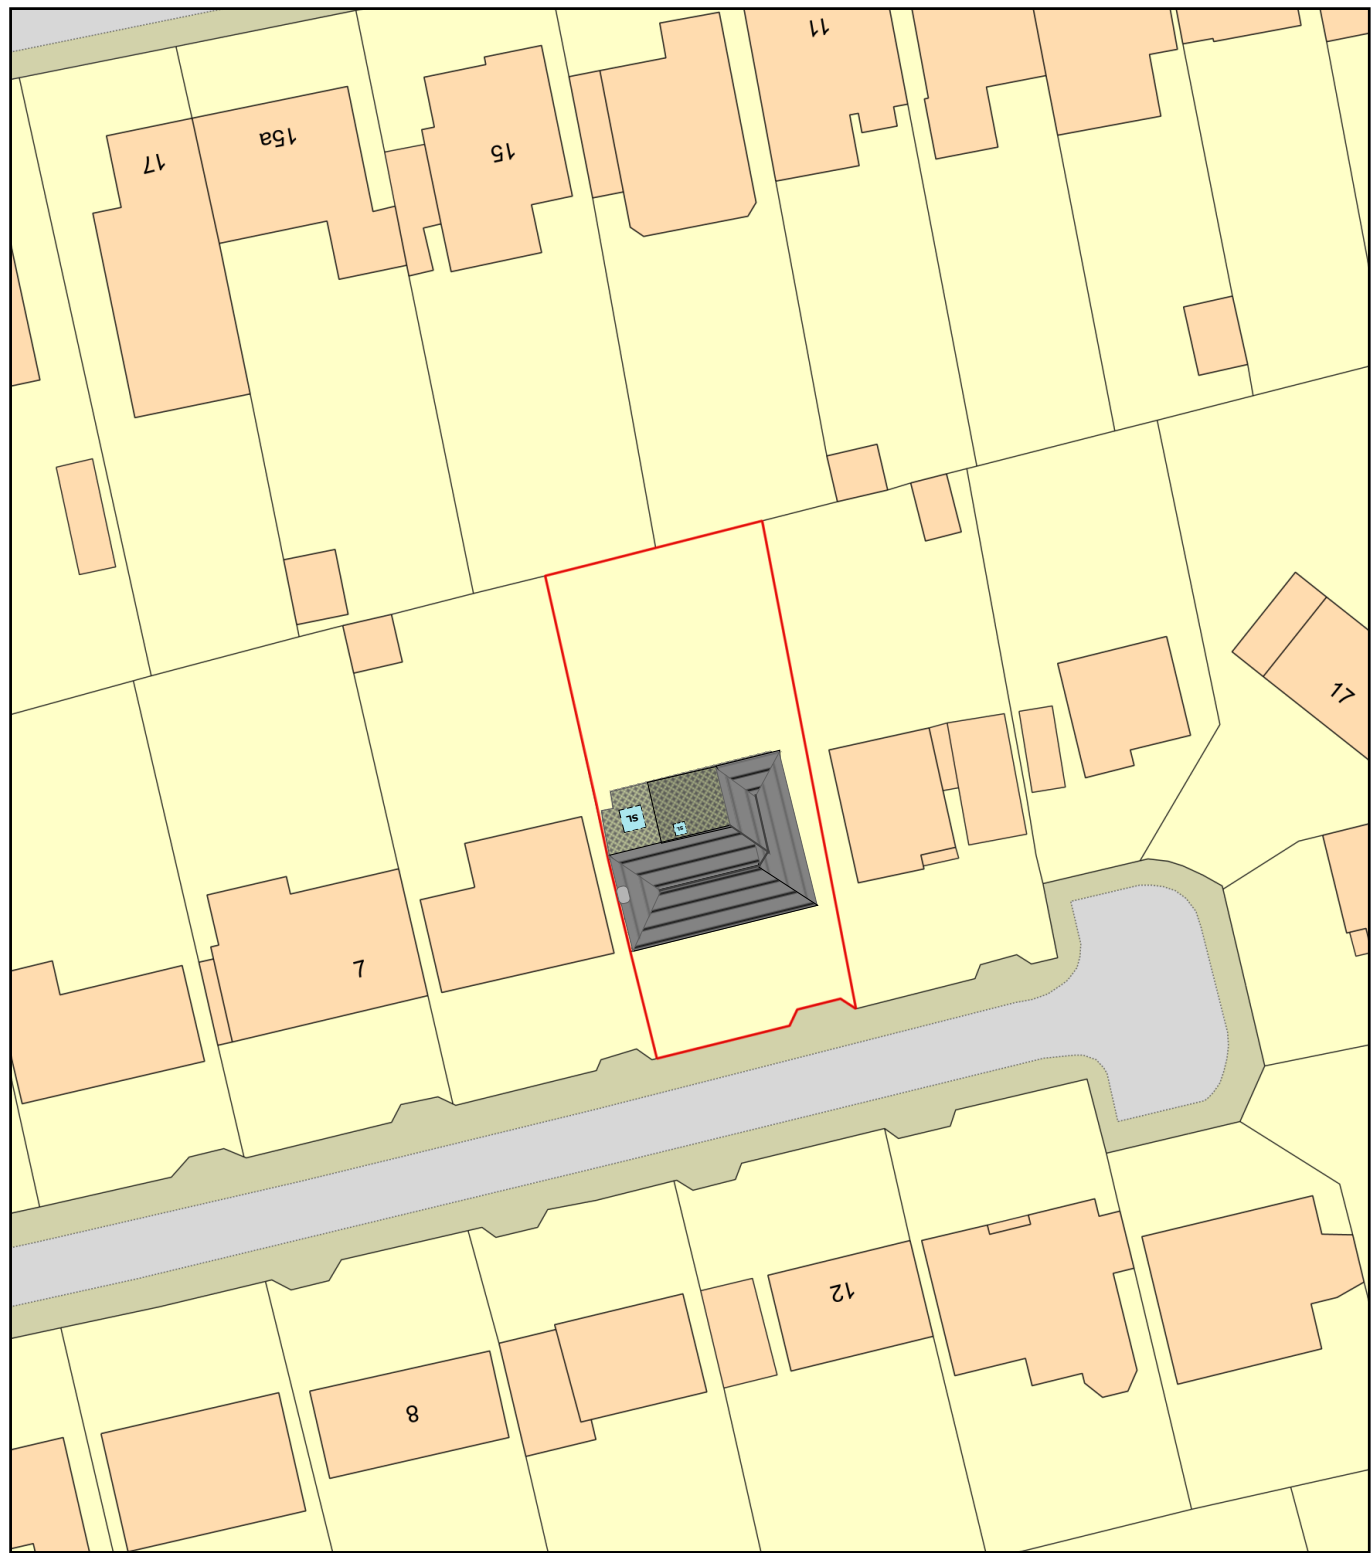

Plan Produced for: Gurtej Singh Kalra-Phull
Date Produced: 18 Feb 2026
Plan Reference Number: TQRQM26049210303785
Scale: 1:500 @ A4

© Crown copyright and database rights 2025 OS 100042766

Site:	11 Westfield Close, SG5 2HF	Drawing:	008	Project:	005	Client:	Tej Singh	Notes:	Ridge Height of new roof will be 300mm lower than existing. Road naturally slopes.	AGENT: Mainty Group Consulting Ltd 18A Newport Business Centre Newport road NP19 4RF
Title:	Block Plan of Proposed Works	Scale:	1:500	Date:	20/05/2026	Rev:	E			