


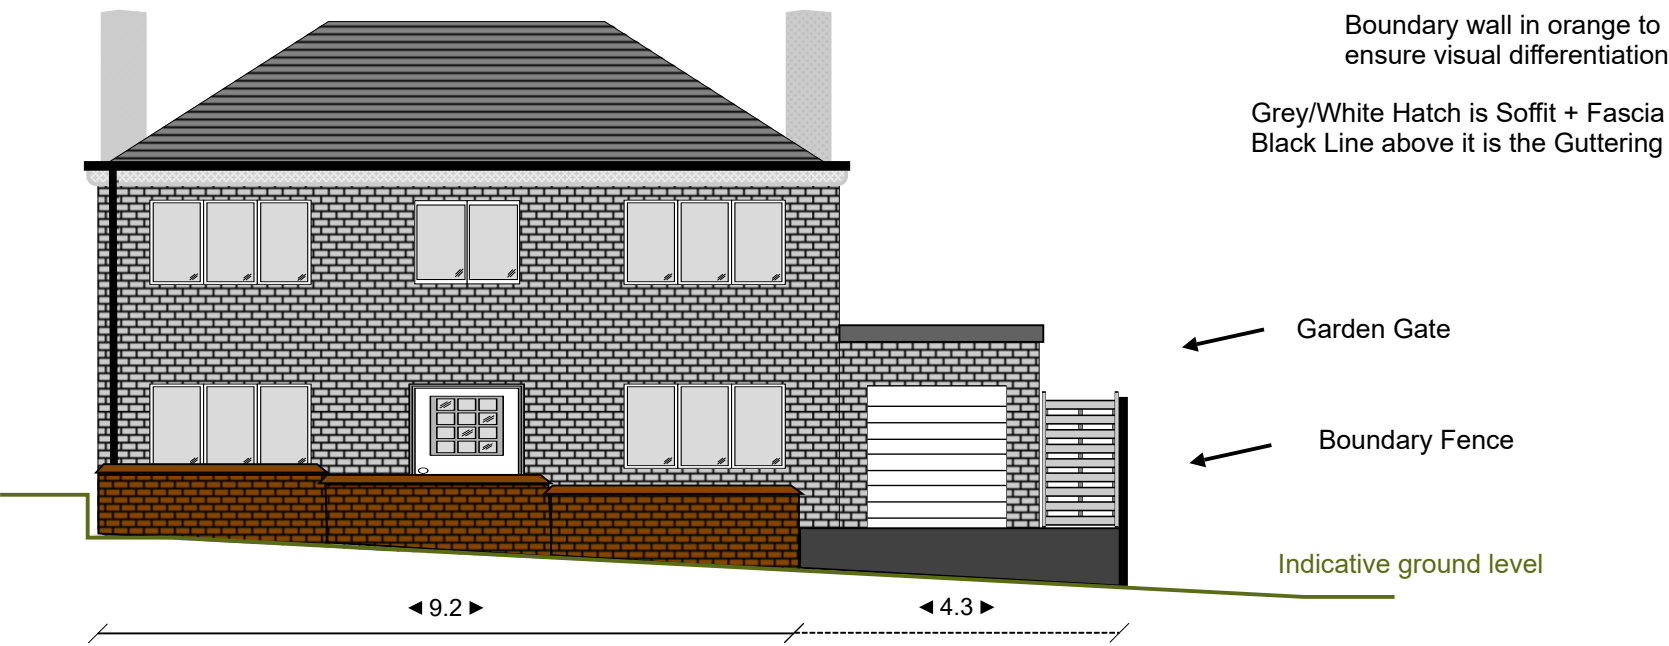


Existing Front Elevation (N)

The dark grey space above the green ground level to the property is the driveway that slopes upward slightly. Tarmac drive, no change to surface. Wildflower bed and more planting revealed on removal of 1m of boundary wall.



Proposed Front Elevation (N)

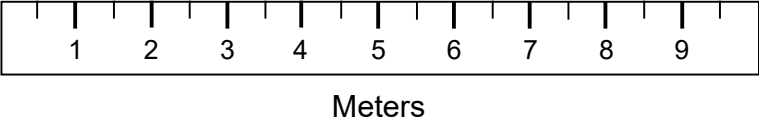

Site:	11 Westfield Close, SG5 2HF	Drawing:	010	Project:	005	Client:	Tej Singh	Notes: All Dimensions and Site Boundaries are to be checked on site as necessary.	AGENT: Mainty Group Consulting Ltd 18A Newport Business Centre Newport road NP19 4RF
Title:	Front Boundary wall Existing and Proposed	Scale:	1:100	Date:	20/05/2026	Rev:	E		