




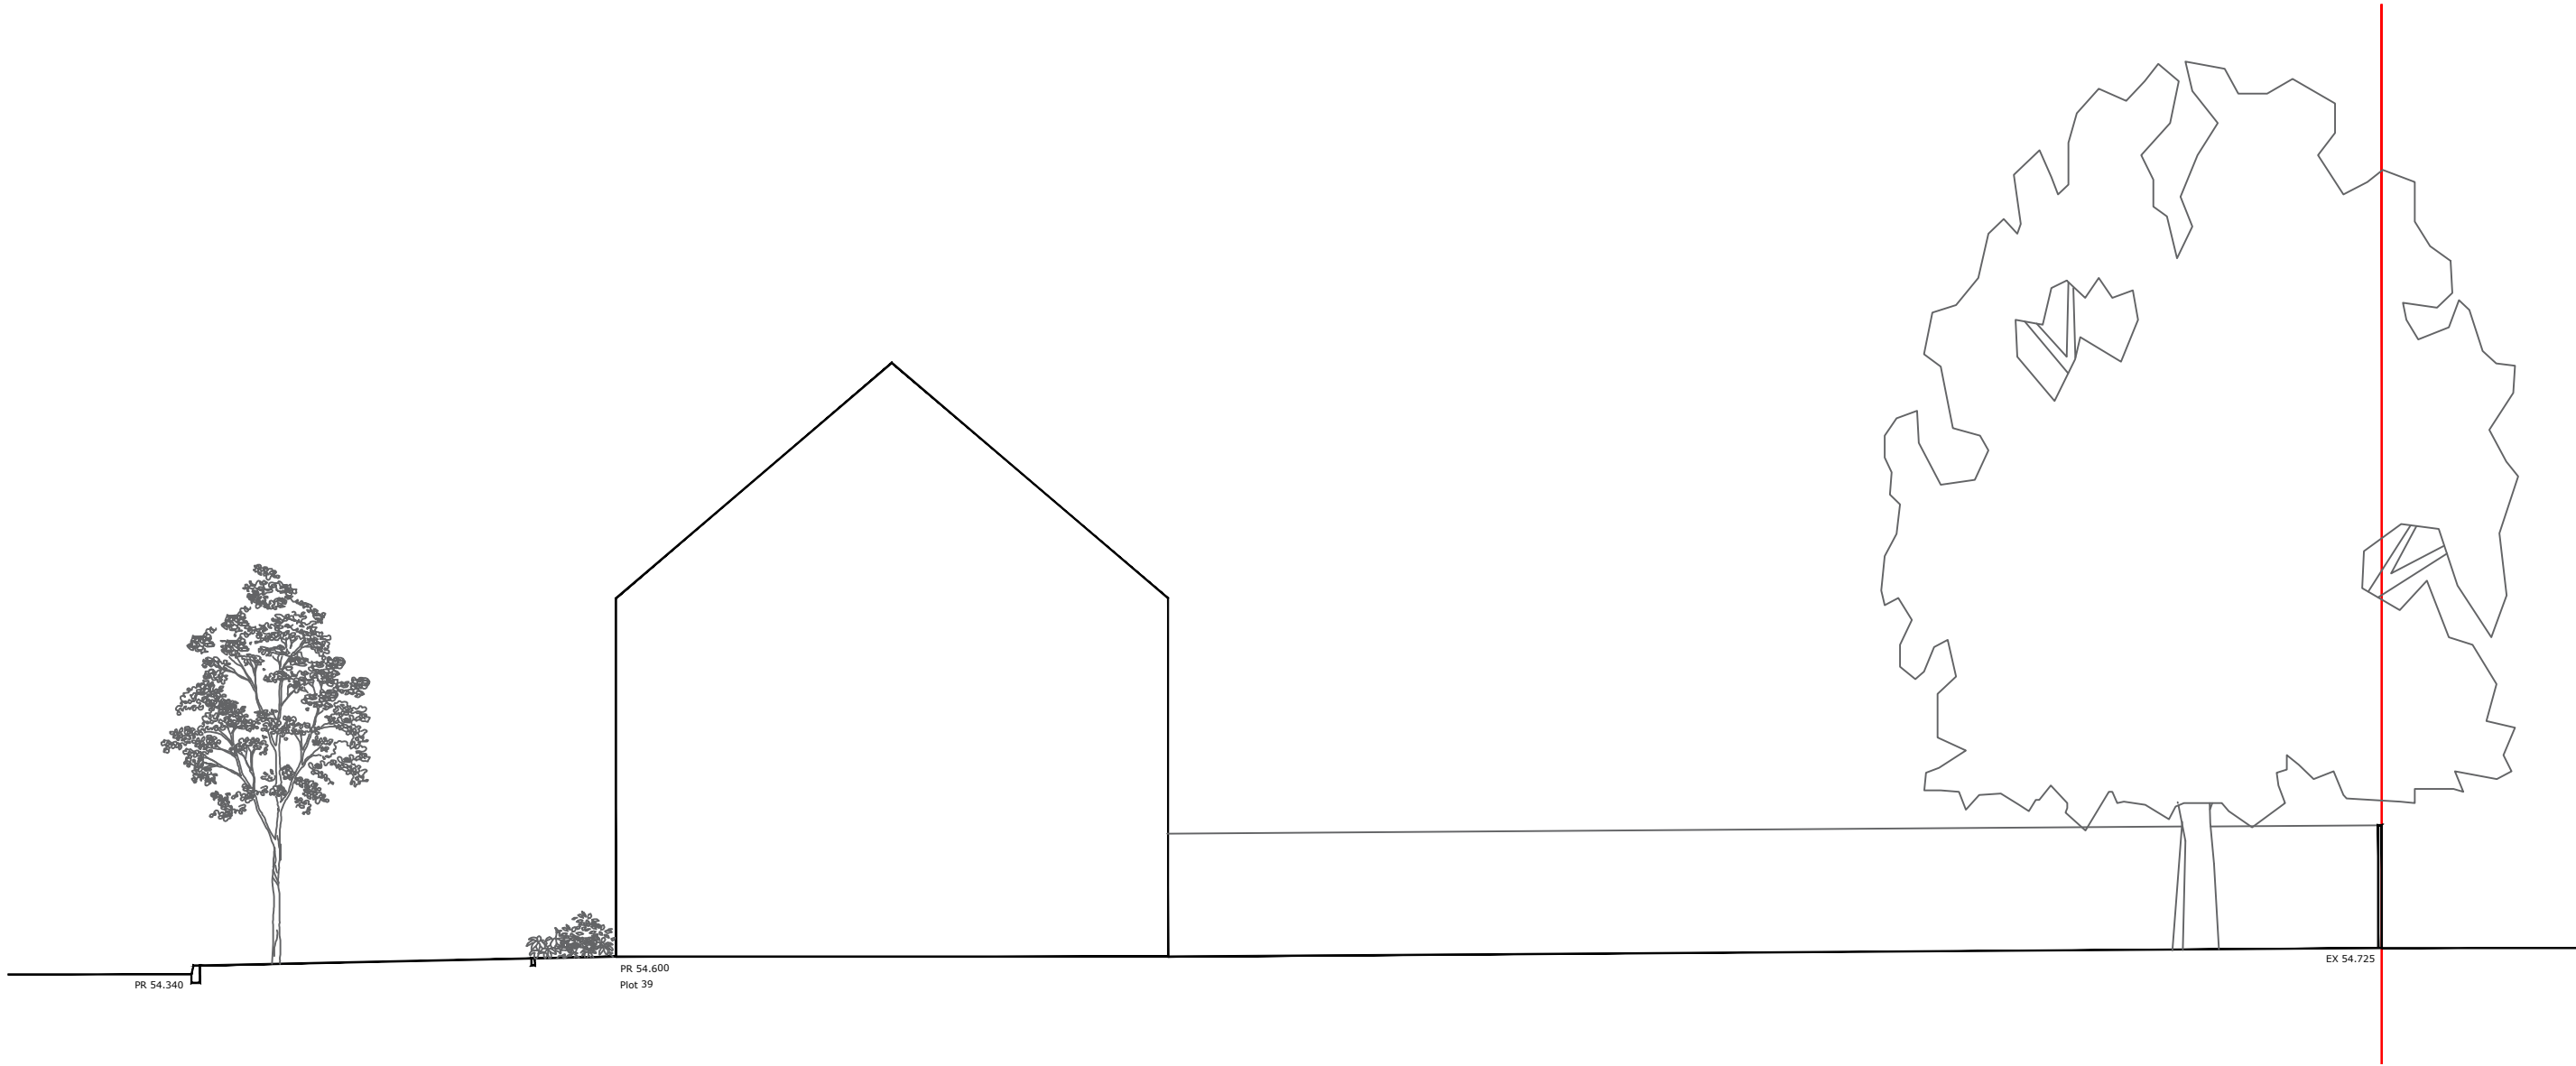


Section A - Through Plot 39
1 : 100

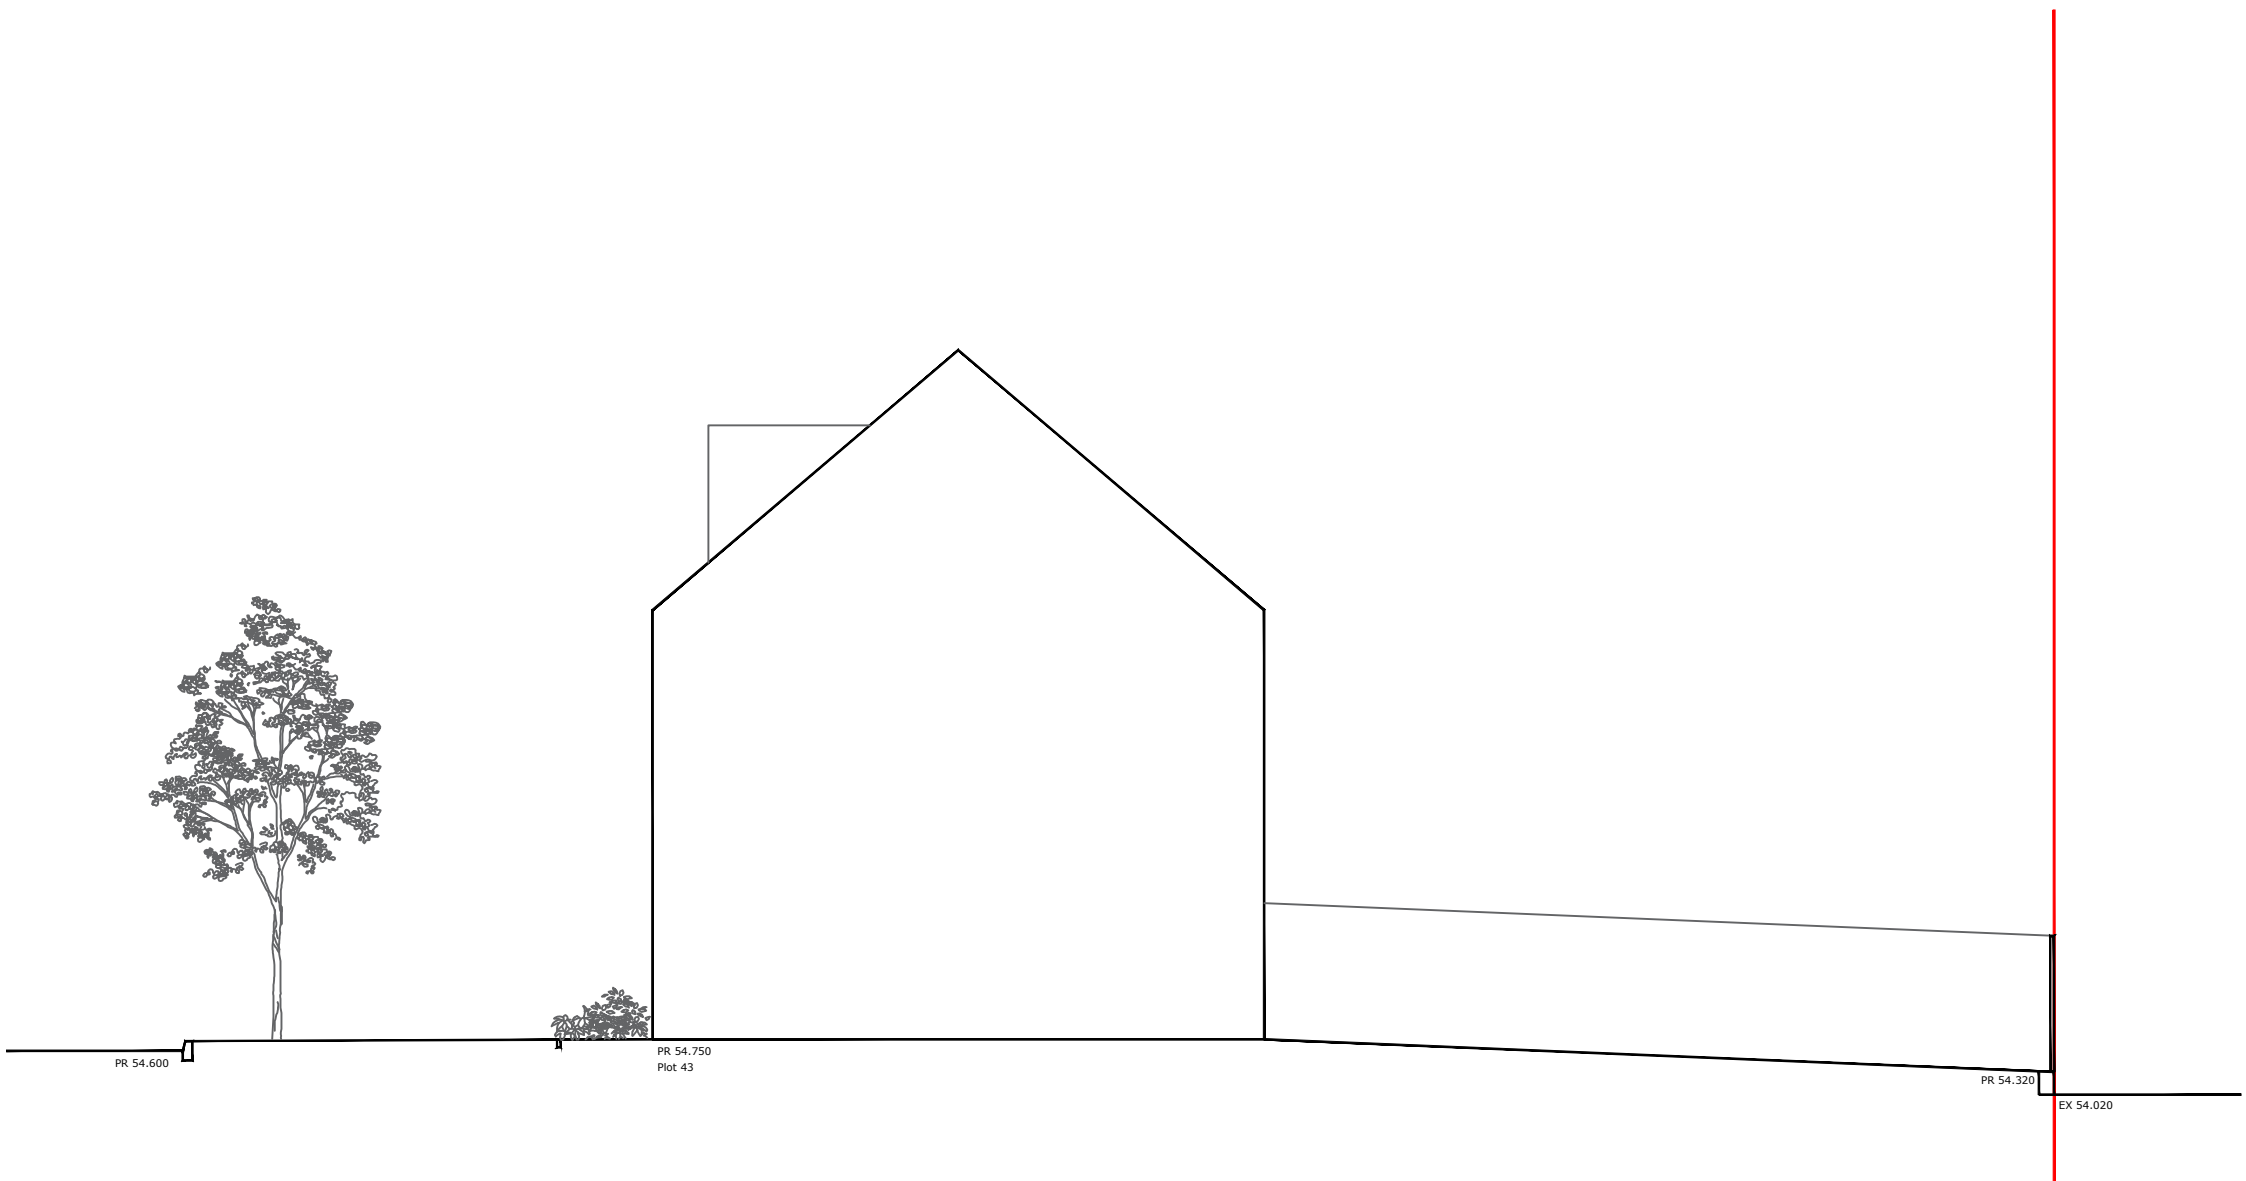


Section B - Through Plot 43
1 : 100

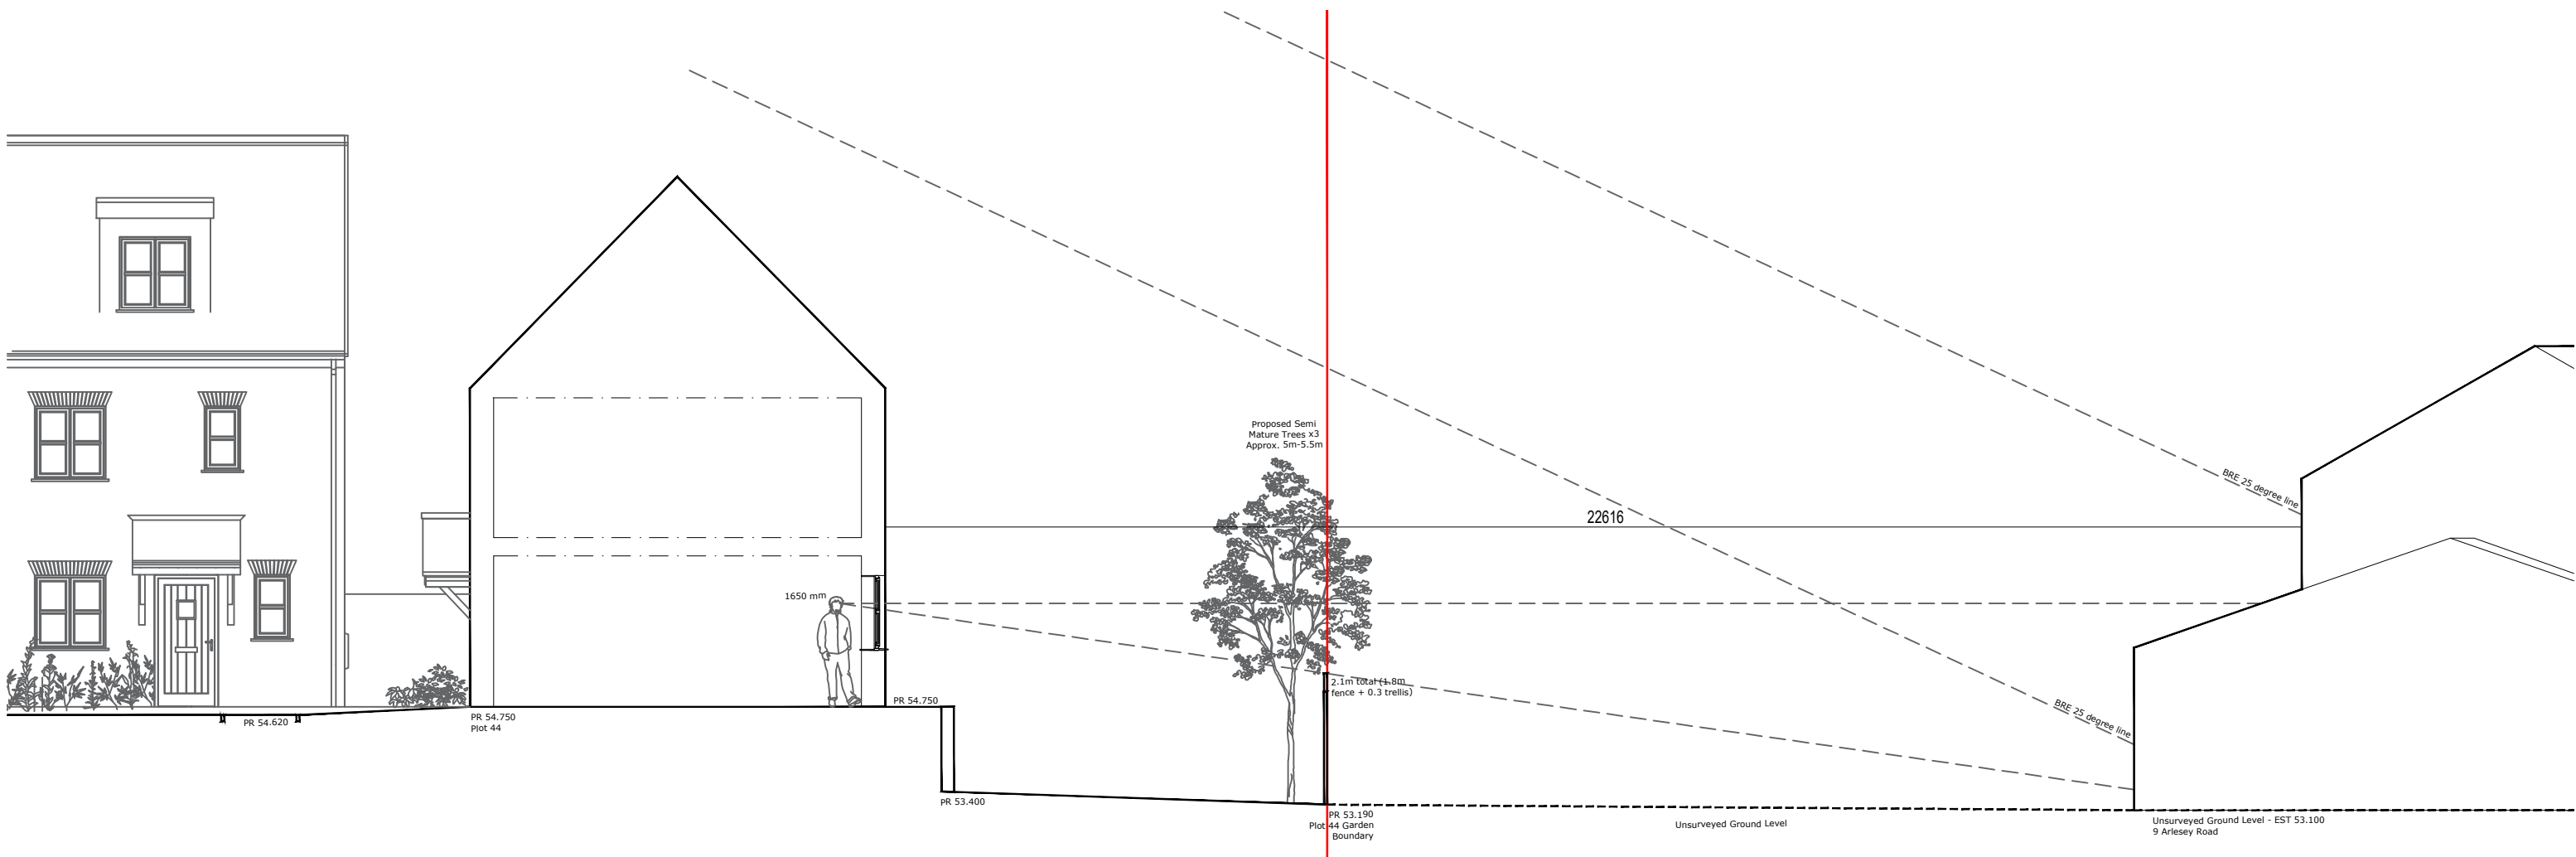

Section C - Through Plot 44
1 : 100

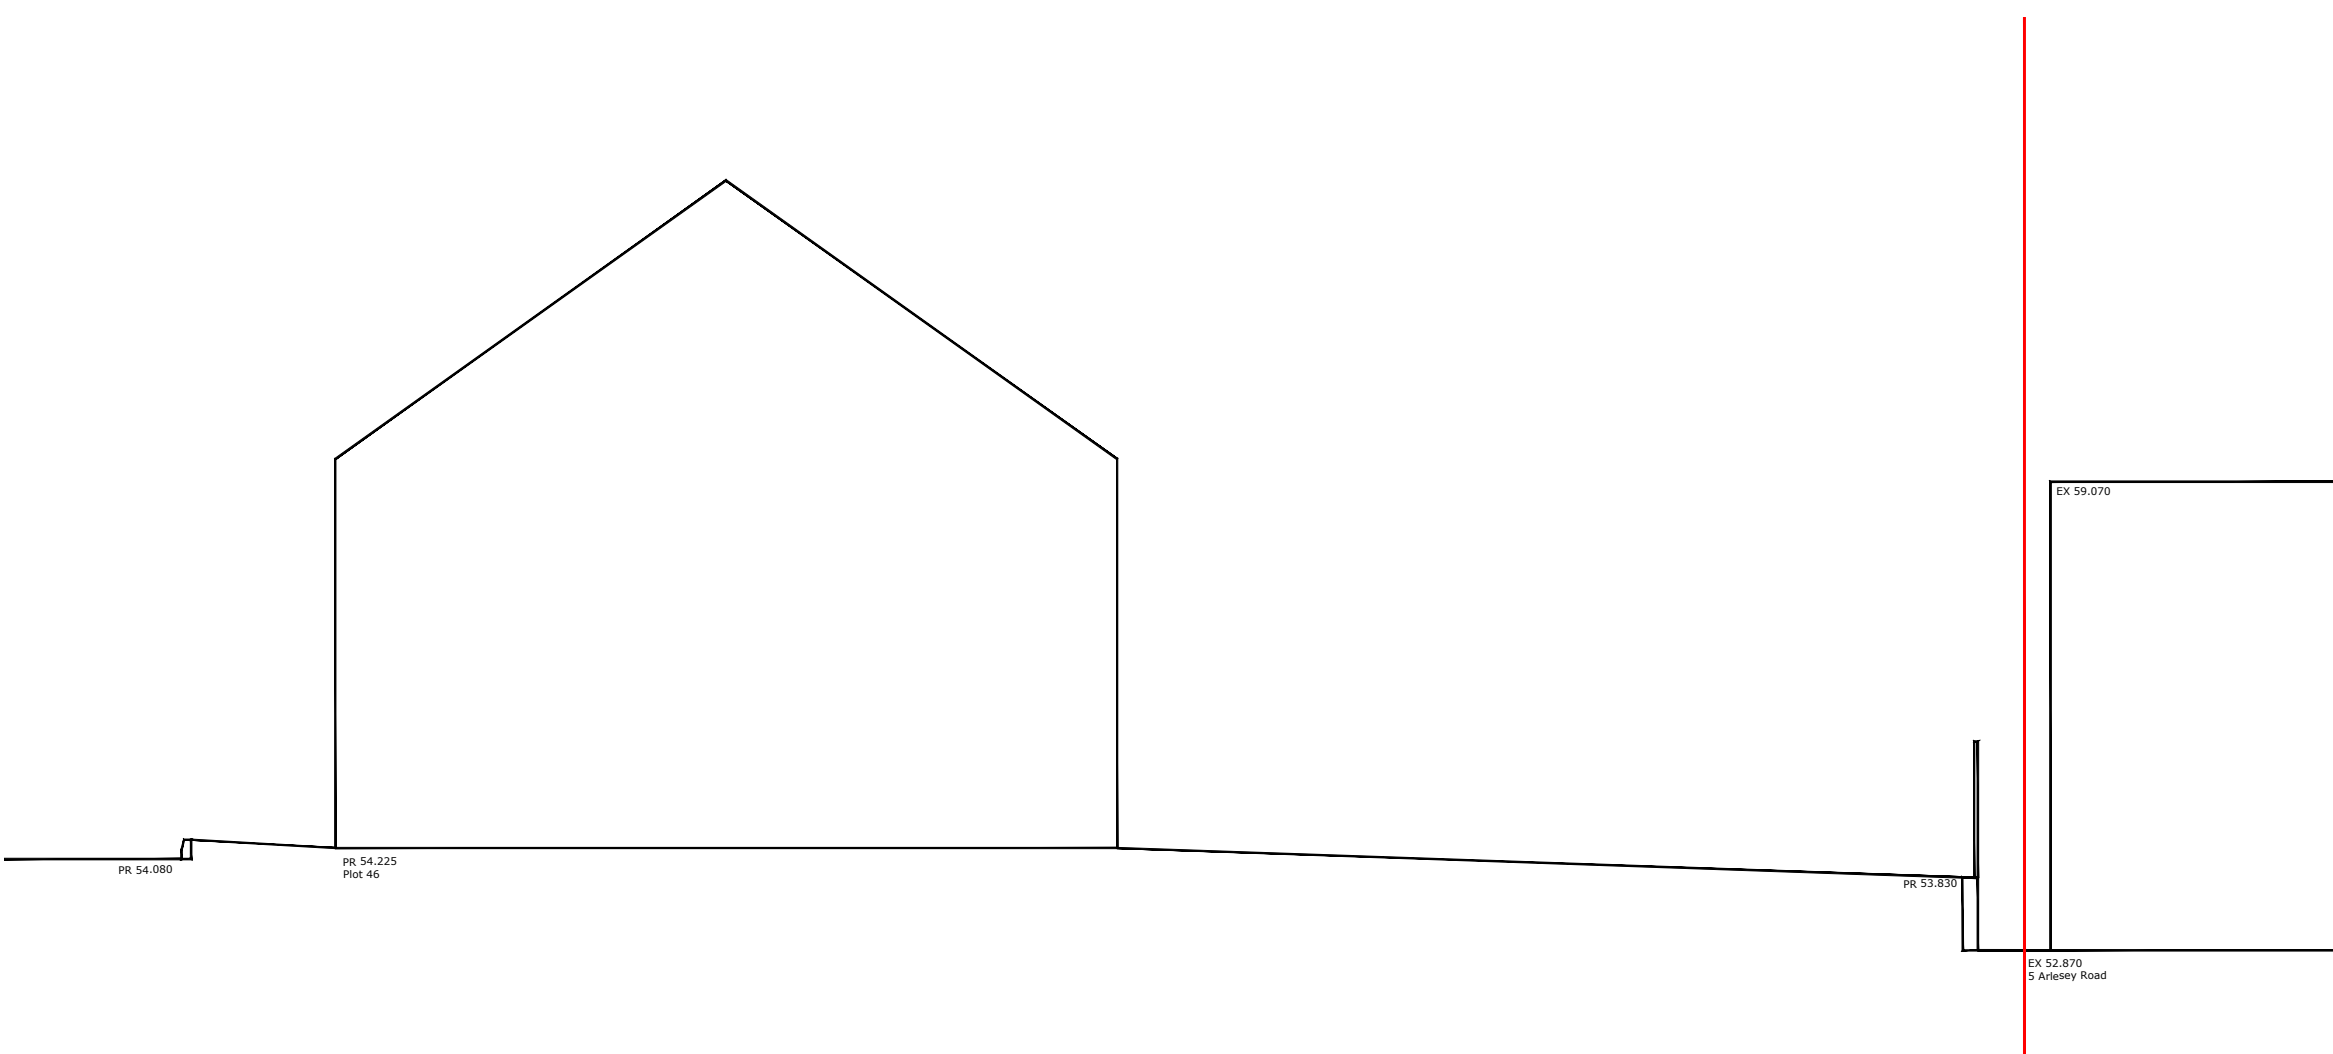

Section D - Through Plot 46
1 : 100

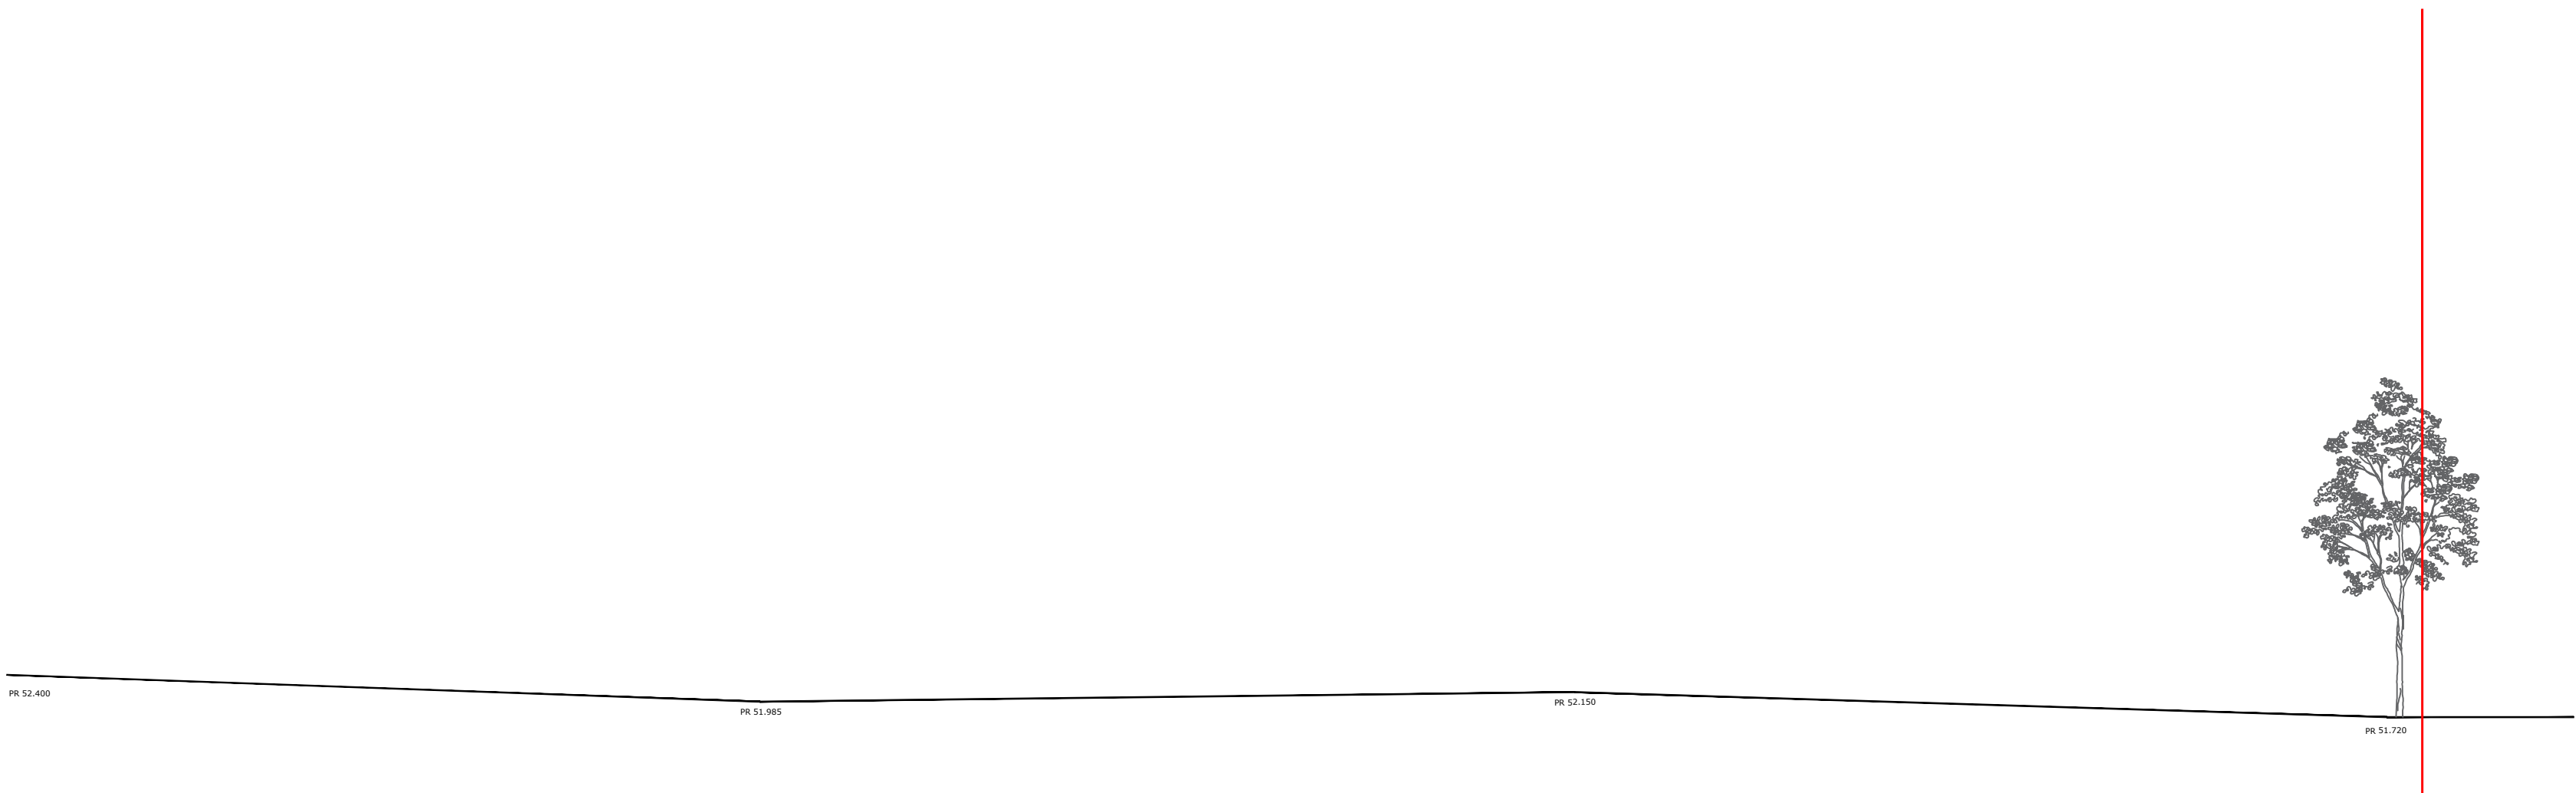

Section E - Site Entrance
1 : 100



Proposed Site Layout
1 : 2000



Client:
Hill Residential Limited
The Courtyard, Abbey Barns,
Ickleton, CB10 1SX
Project:
Ickleford Mill
Ickleford, Hitchin
Hertfordshire
Drawing:
Proposed Site Sections

Scale: 1:100 & 1:2000@A1	Date: January 2026		
Drawn By: CK	Checked By: PD	Drawing No: 185-PS-610	Rev. No.: E
CAD Ref:			

© Hill Group Ltd 2023
All dimensions to be checked on site or in the workshop before work commences.
Only figured dimensions to be worked to. Any discrepancies to be reported to the Architect.