





THIS DRAWING IS TO BE READ IN CONJUNCTION WITH ALL RELEVANT SPECIFICATIONS AND DRAWINGS ISSUED. FOR DISCREPANCIES OR OMISSIONS CONTACT MOBILE CAD SURVEYING SOLUTIONS LTD PRIOR TO WORK COMMENCING. THE CONTRACTOR IS TO CHECK AND VERIFY ALL BUILDING AND SITE DIMENSIONS AND LEVELS BEFORE WORK COMMENCES.

© COPYRIGHT MOBILE CAD SURVEYING SOLUTIONS LTD 2023

DO NOT SCALE THIS DRAWING - CHECK ALL DIMENSIONS ON SITE

Note:
Areas drawn indicatively noted and indicated by grey dashed line as line below

ABBREVIATIONS & LEGEND:	
LEVELS & HEIGHTS CL - COVER LEVEL L - INVERT LEVEL L - LEVEL HT - HEIGHT STN - SURVEY STATION BM - BENCH MARK CE - CEILING J - JOISTS RA - RAFTERS E - EAVES F - FENCE U/S - UNDERSIDE OF RL - RIDGE LINE FR - FLAT ROOF HL - HIP LINE VL - VALLEY LINE PW - PARAPET WALL SL - SLAB SF - SOFFIT T - TREE THR - THRESHOLD To - TOP OF W - WALL HH - HEAD HEIGHT OH - OPENING HEIGHT SH - SILL HEIGHT	SERVICES BT - BRITISH TELECOMS CATV - CABLE TELEVISION ER - EARTHING ROD ES - ELECTRICAL SUPPLY FH - FIRE HYDRANT GAS - GAS SUPPLY PO - POST OFFICE TELEPHONE SV - STOP VALVE TSSU - TRAFFIC LIGHT SIGNALS
GENERAL NOTES AB - ADVERTISING BOARD AG - AIR CONDITIONING UNIT AHU - AIR HANDLING UNIT AP - INTRUDER ALARM PANEL B - BOLLARD BA - BARRIER BE - BENCH BS - BUS STOP BSL - BOLLER BXO - BOXING OUT CAH - CEILING ACCESS HATCH CHY - CHIMNEY CPD - CUPBOARD DB - DOD WASTE BIN DW - DWARF WALL DK - DROP KERB EDB - ELECTRICAL DISTRIBUTION BOARD EG - EXTRACT GRILLE EM - ELECTRIC METER FB - FUSE BOX FF - FIREPLACE FU - FLUE FAP - FIRE ALARM PANEL GR - GRASS GU - GUARDING GM - GAS METER HWC - HOT WATER CYLINDER LB - LITTER BIN LP - LAMP POST PC - PEDESTAL CROSSING PS - PAVING SLABS PL - PAVEMENT LIGHT PLT - PLANTING PB - POST BOX RG - RAILING RS - ROAD SIGN RL - ROOF LIGHT SB - SPEED BUMP SD - SLOWAGE SN - STREET NAME SIGN SWR - SHOWER SHV - SHELVE TB - TELEPHONE BOX THR - THRESHOLD TL - TRAFFIC LIGHT TM - TICKET MACHINE TP - TELEGRAPH POLE VE - VEGETATION WA - WATER WD - WARDROBE WH - WATER HEATER ZC - ZEBRA CROSSING	DRAINAGE DC - DRAINAGE CHANNEL G - GULLY IC - INSPECTION CHAMBER MH - MANHOLE RE - RODDING EYE SWP - RAIN WATER PIPE UTL - UNABLE TO LIFT S-V - SOIL & VENT PIPE ST - STOP TAP WM - WATER METER
TYPICAL DRAWING SYMBOLS SPOT LEVEL SURVEY STATION MANHOLE / INSPECTION CHAMBER SURVEY HEIGHT WINDOW TAG DOOR TAG RADIATOR TAG	TOPOGRAPHICAL SYMBOLS OVERHEAD ELECTRICAL OVERHEAD TELEPHONE FENCE LINE VEGETATION OUTLINE SINGLE GATE DOUBLE GATE TREE CONTOURS SLOPING DIRECTION LINE

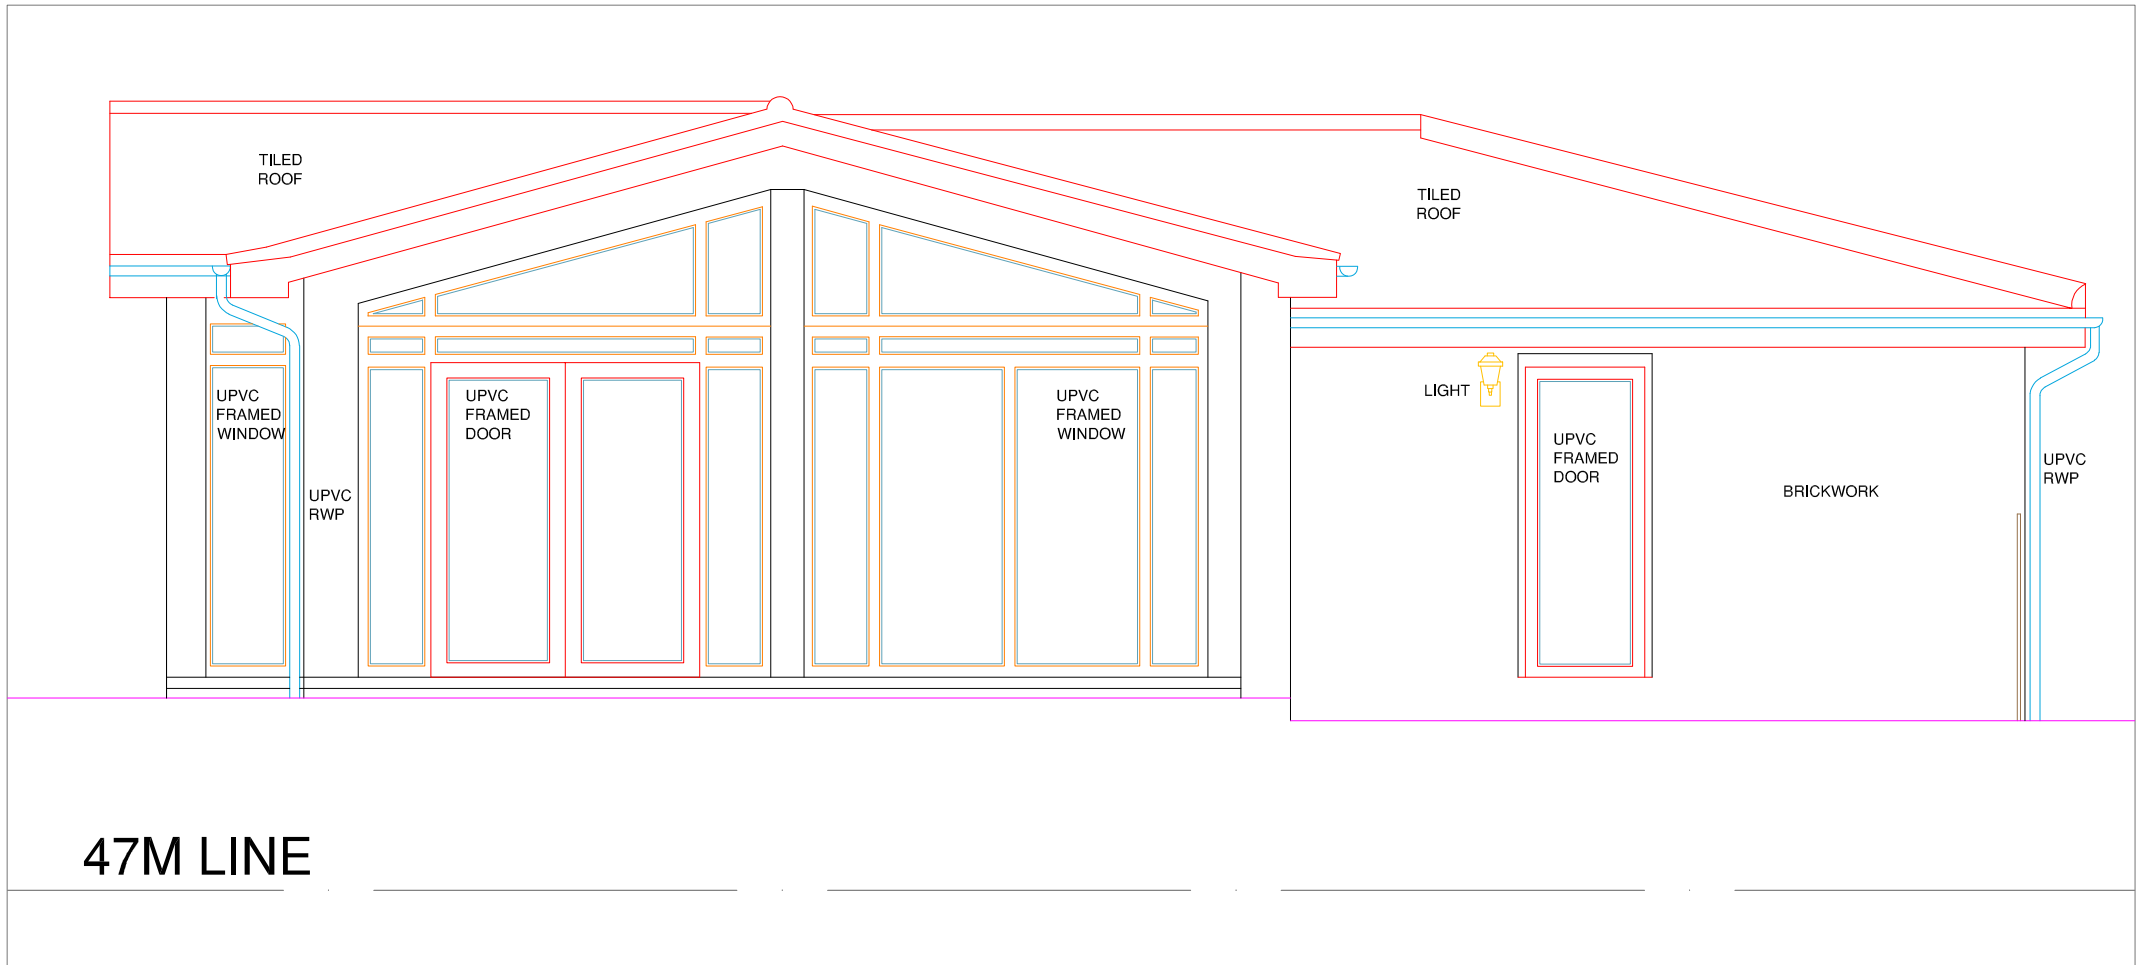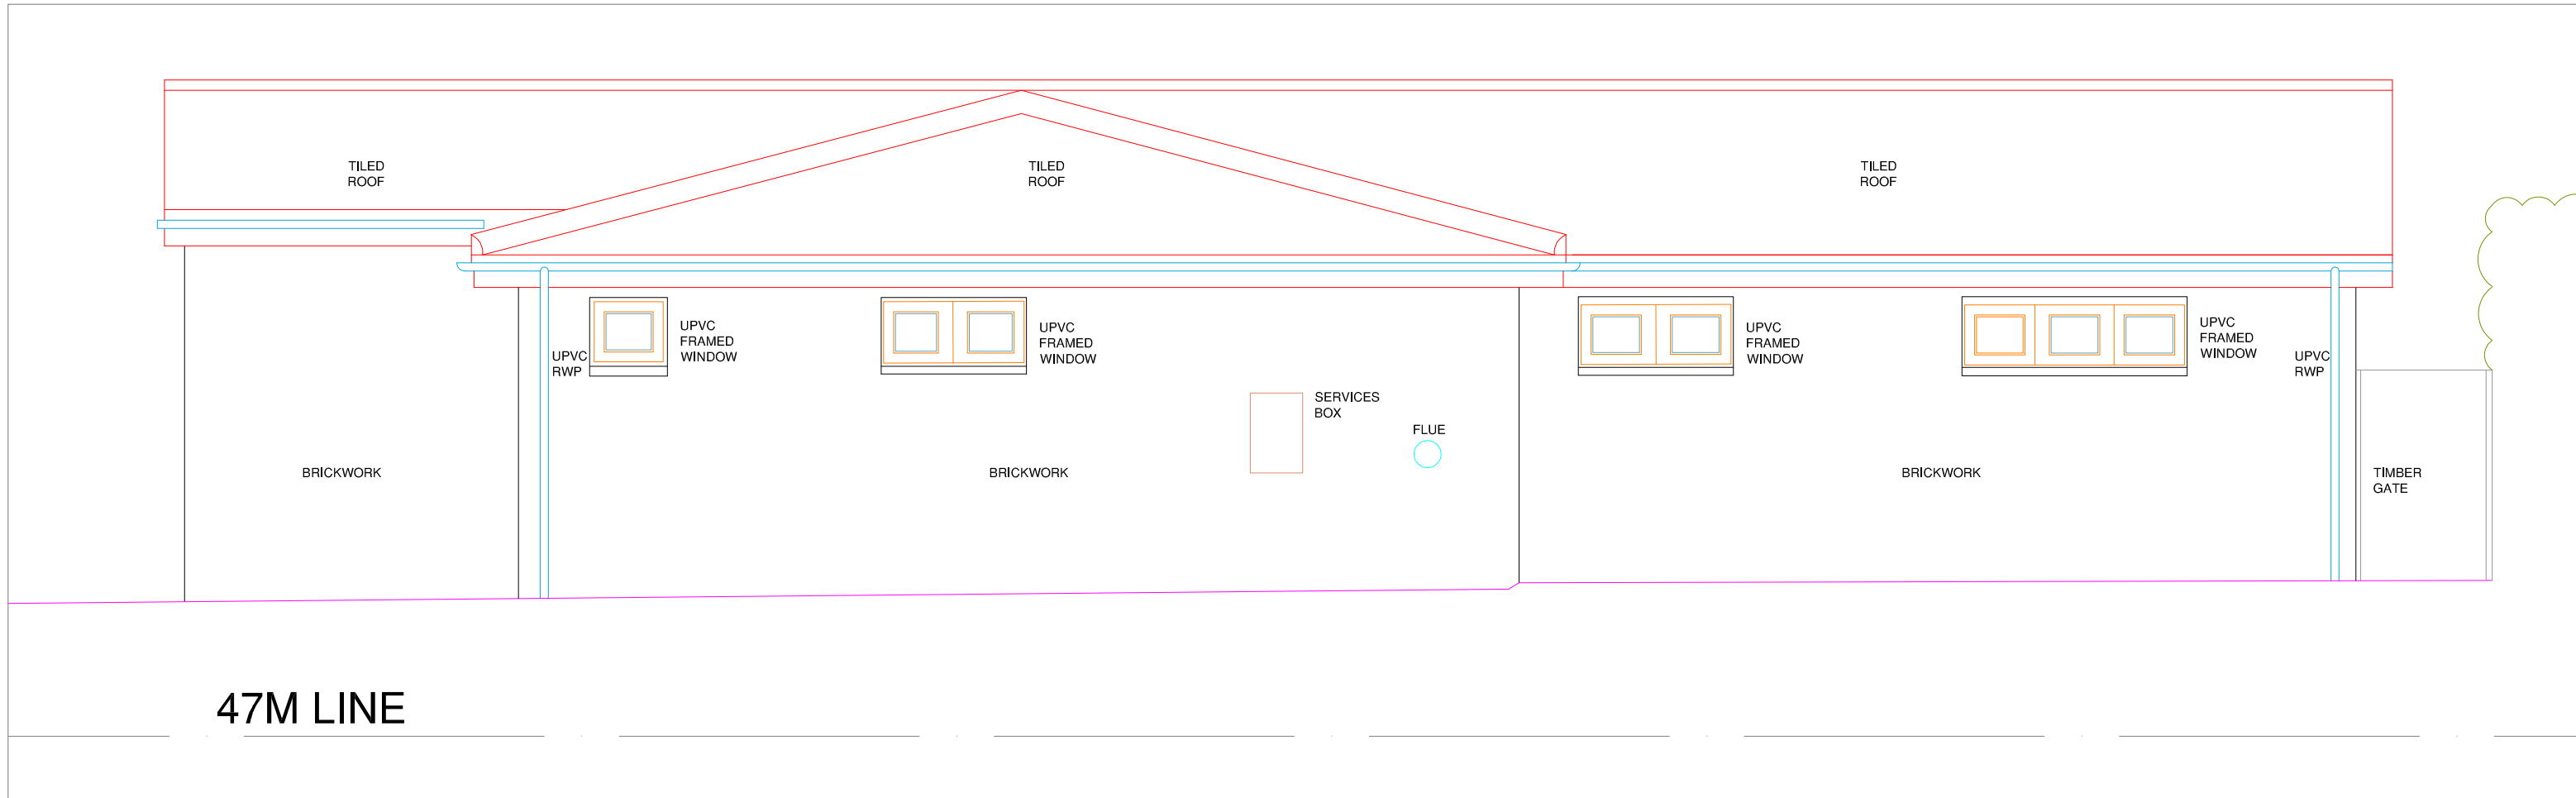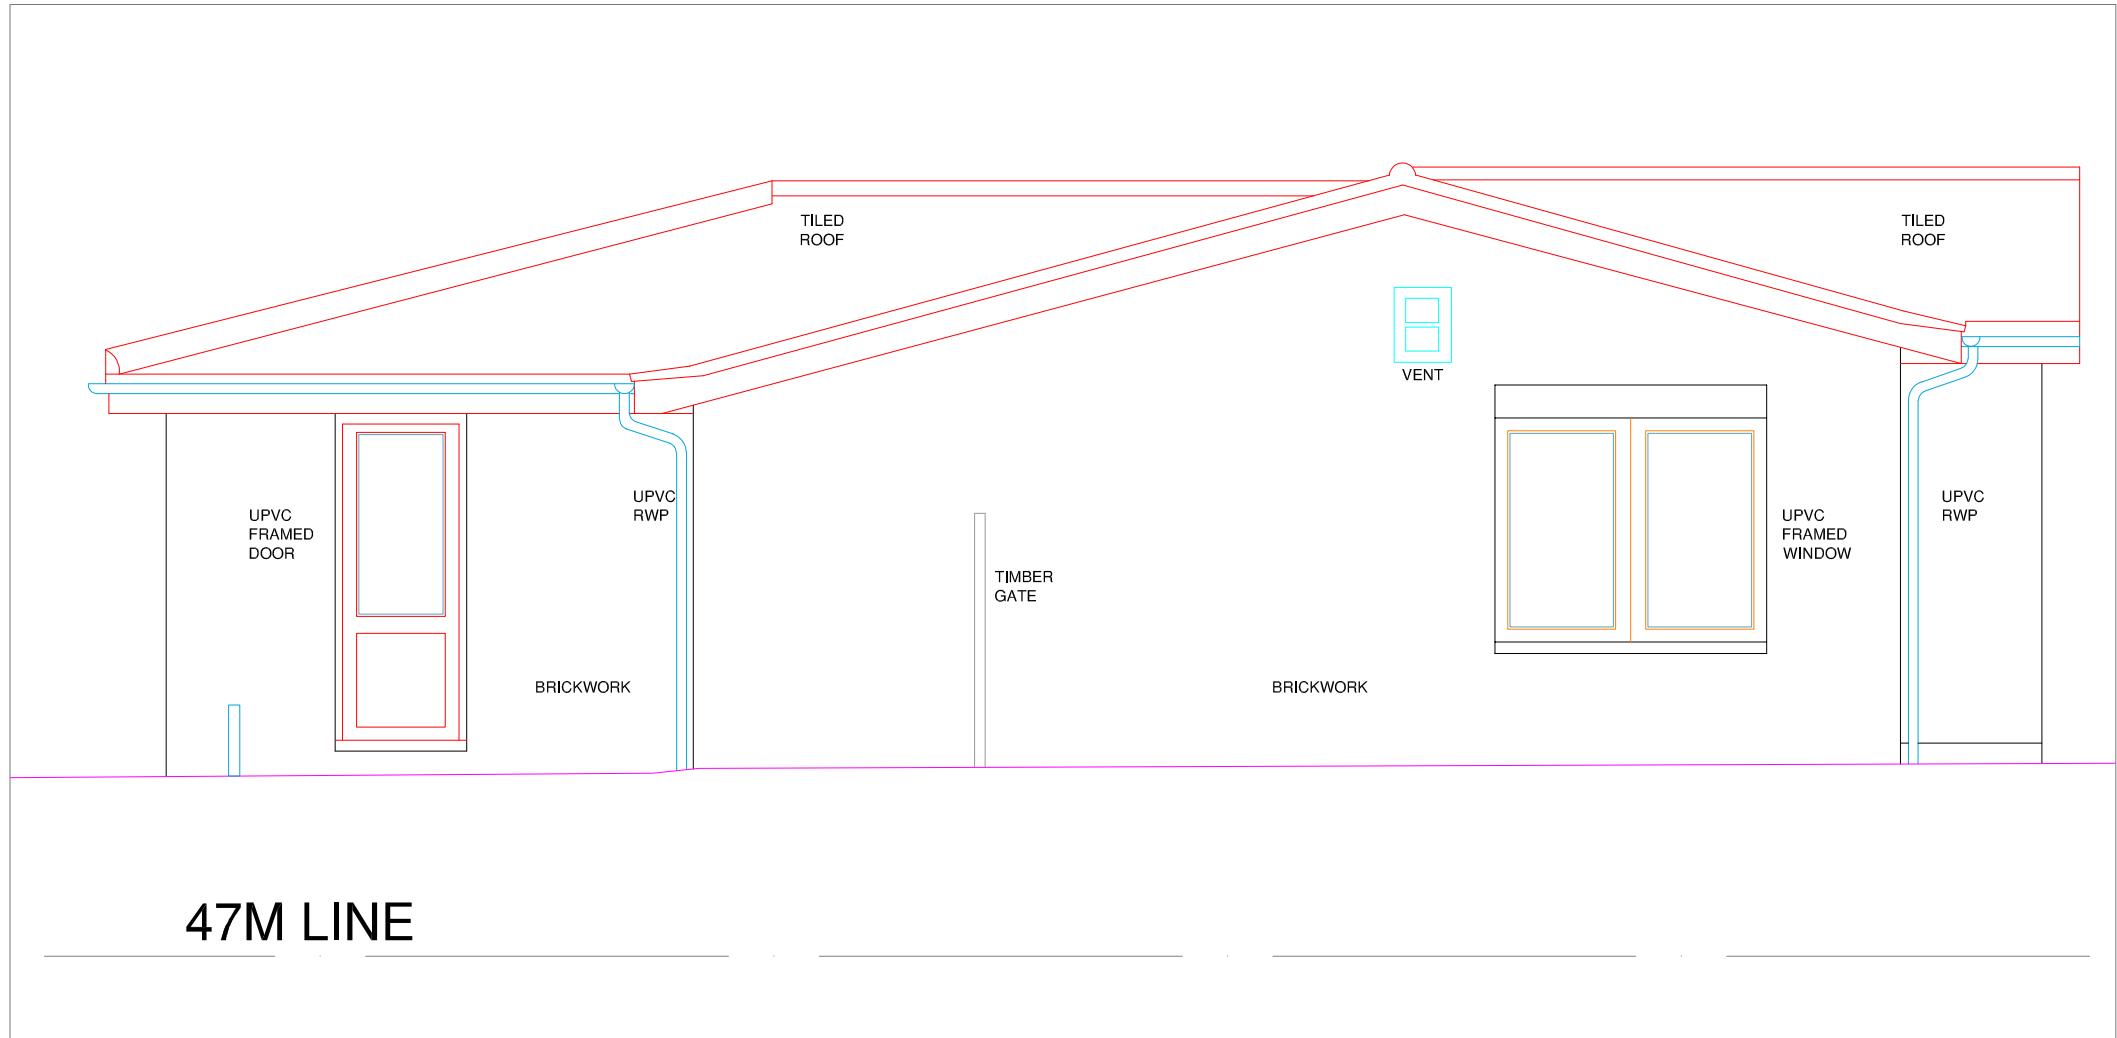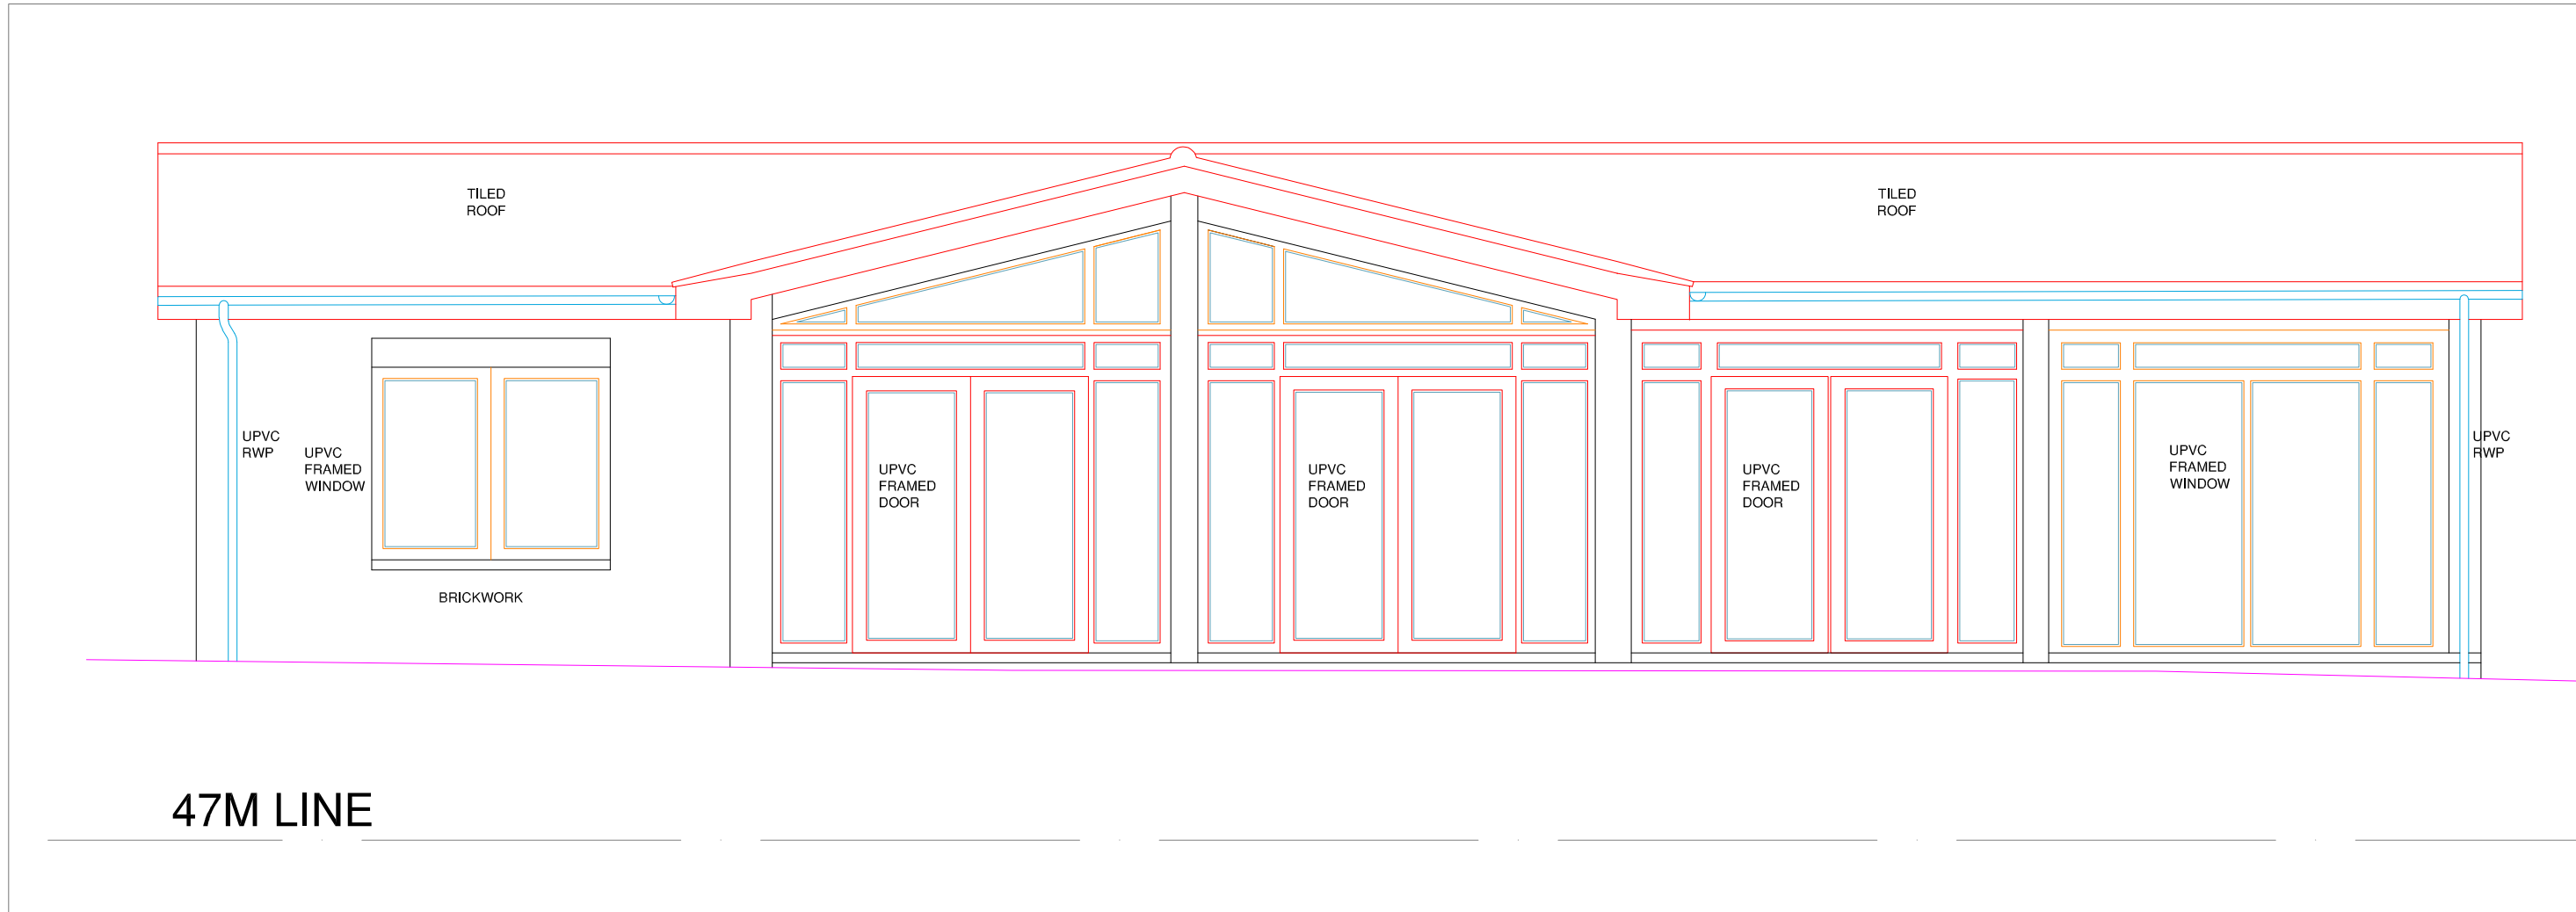

REV	DATE	AMENDMENTS
A	25.04.2024	WINDOW HEIGHTS AMENDED

MOBILE CAD
Surveying Solutions

www.mobcad.co.uk
01977 525 076

London Office:
Kings House
102-100 City Road
London
EC2V 2HX
020 3198 1197

PROJECT: MEASURED BUILDING SURVEY
ADDRESS: THE POOL HOUSE
SG4 8LJ

DWG NO.: 4193-04
DWG TITLE: ELEVATIONS
DWG DATE: MARCH 2024
DWG SIZE: 1:50@ A1
DRAWN: U
CHECKED: PC
ISSUE: A