




Proposed Elevations 1:100

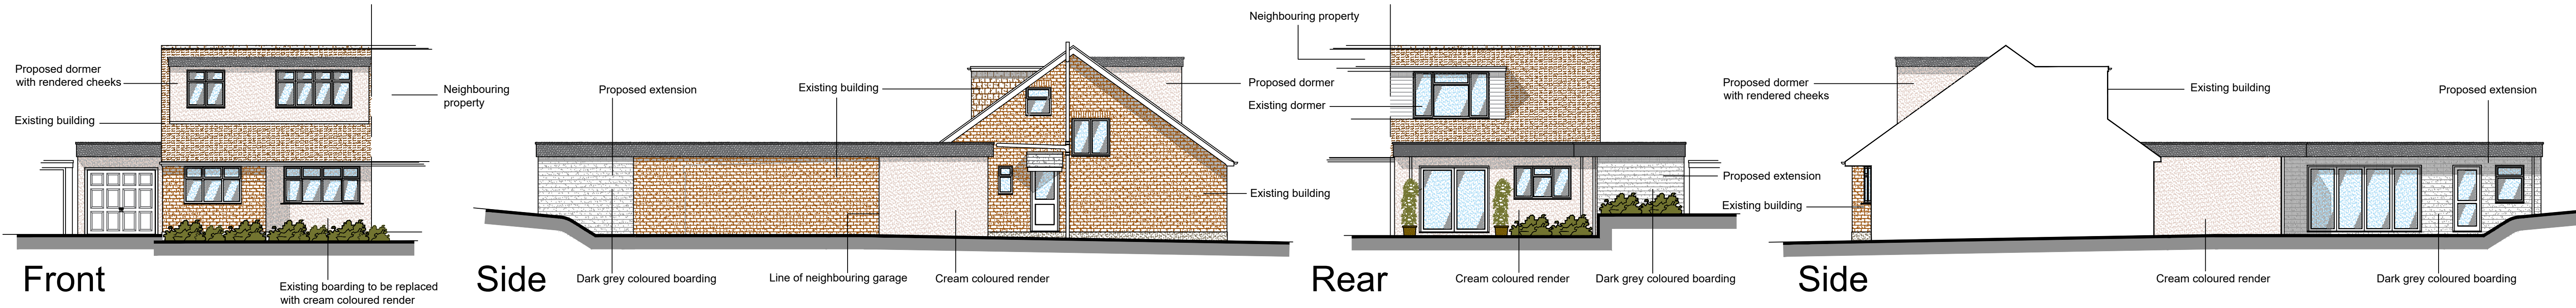


Existing Elevations 1:100

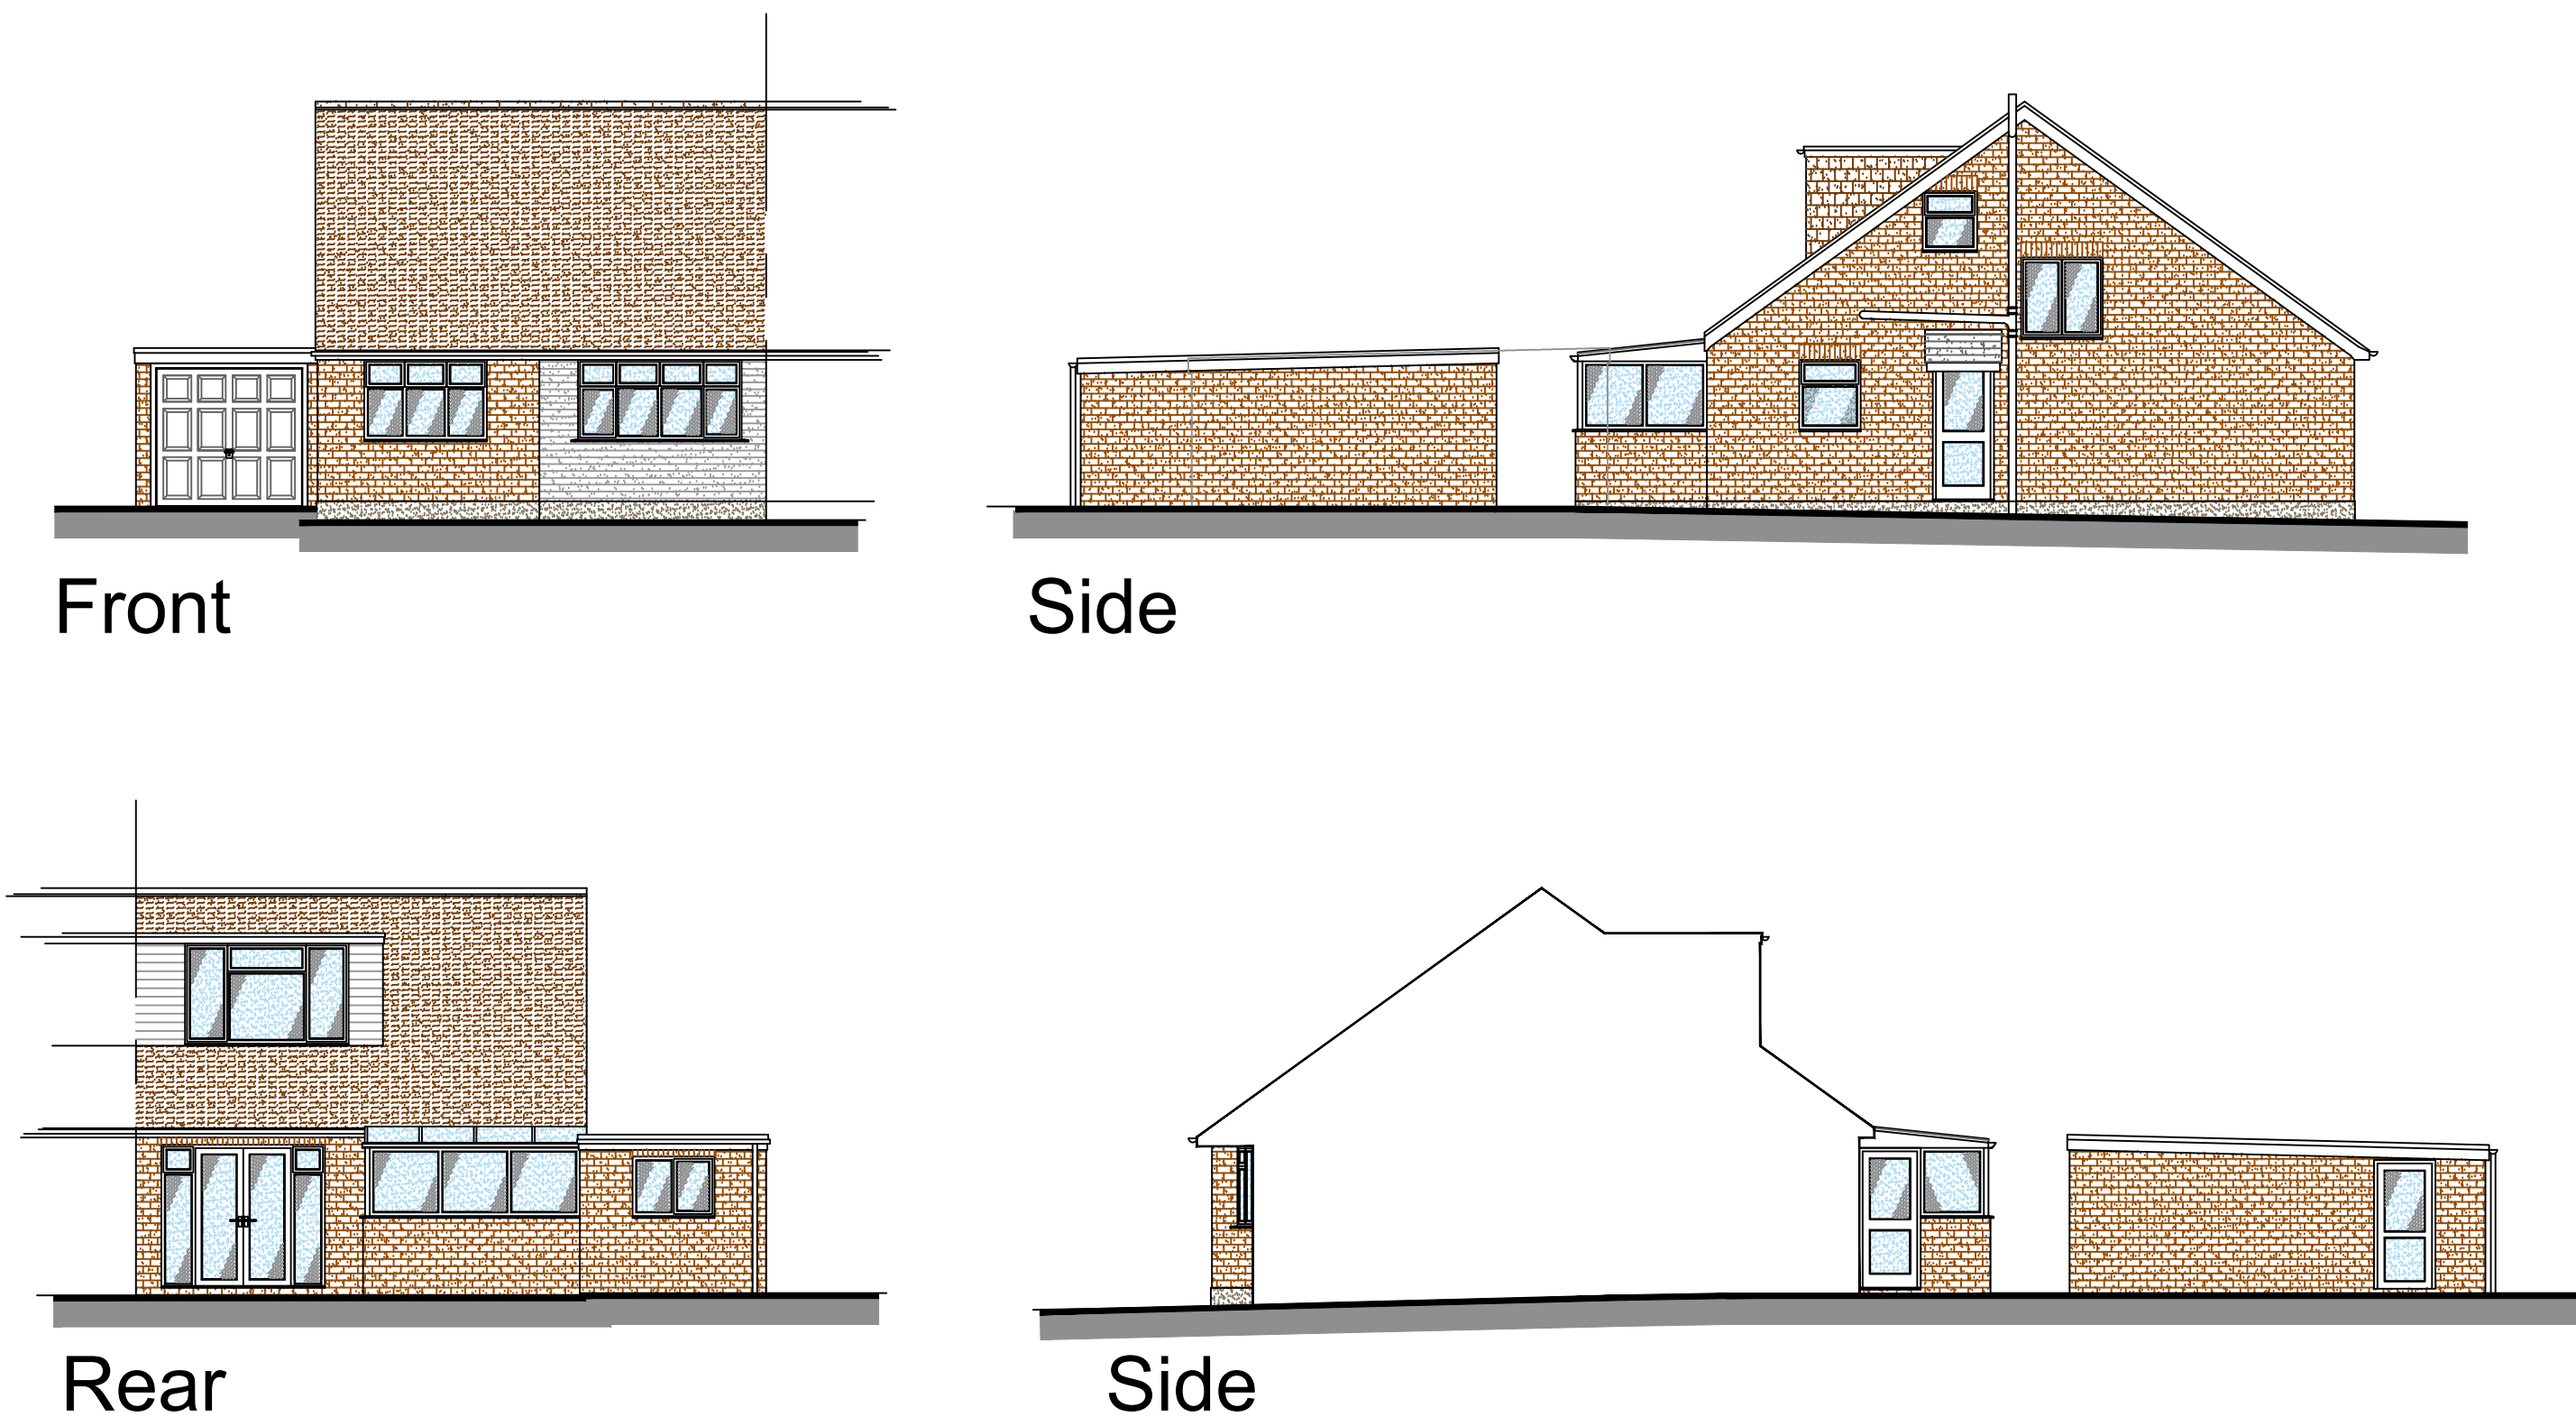



Existing Roof / Site Plan 1:200

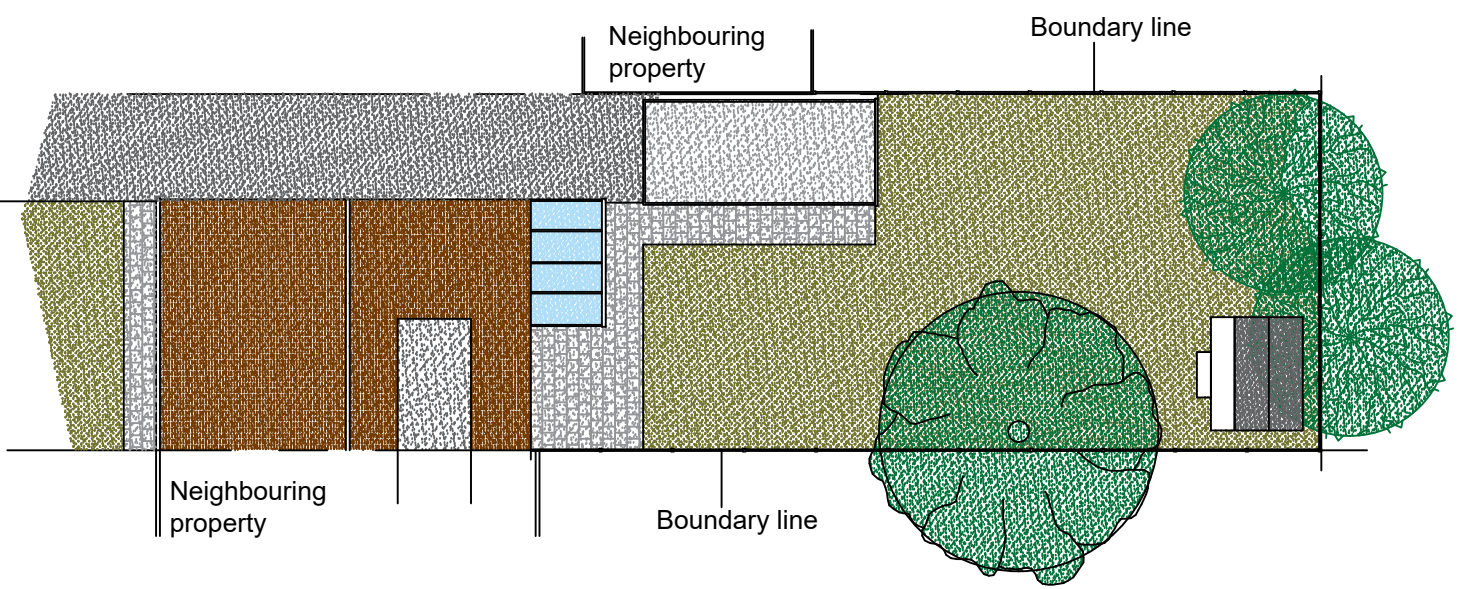

Existing Ground Floor Plan 1:100

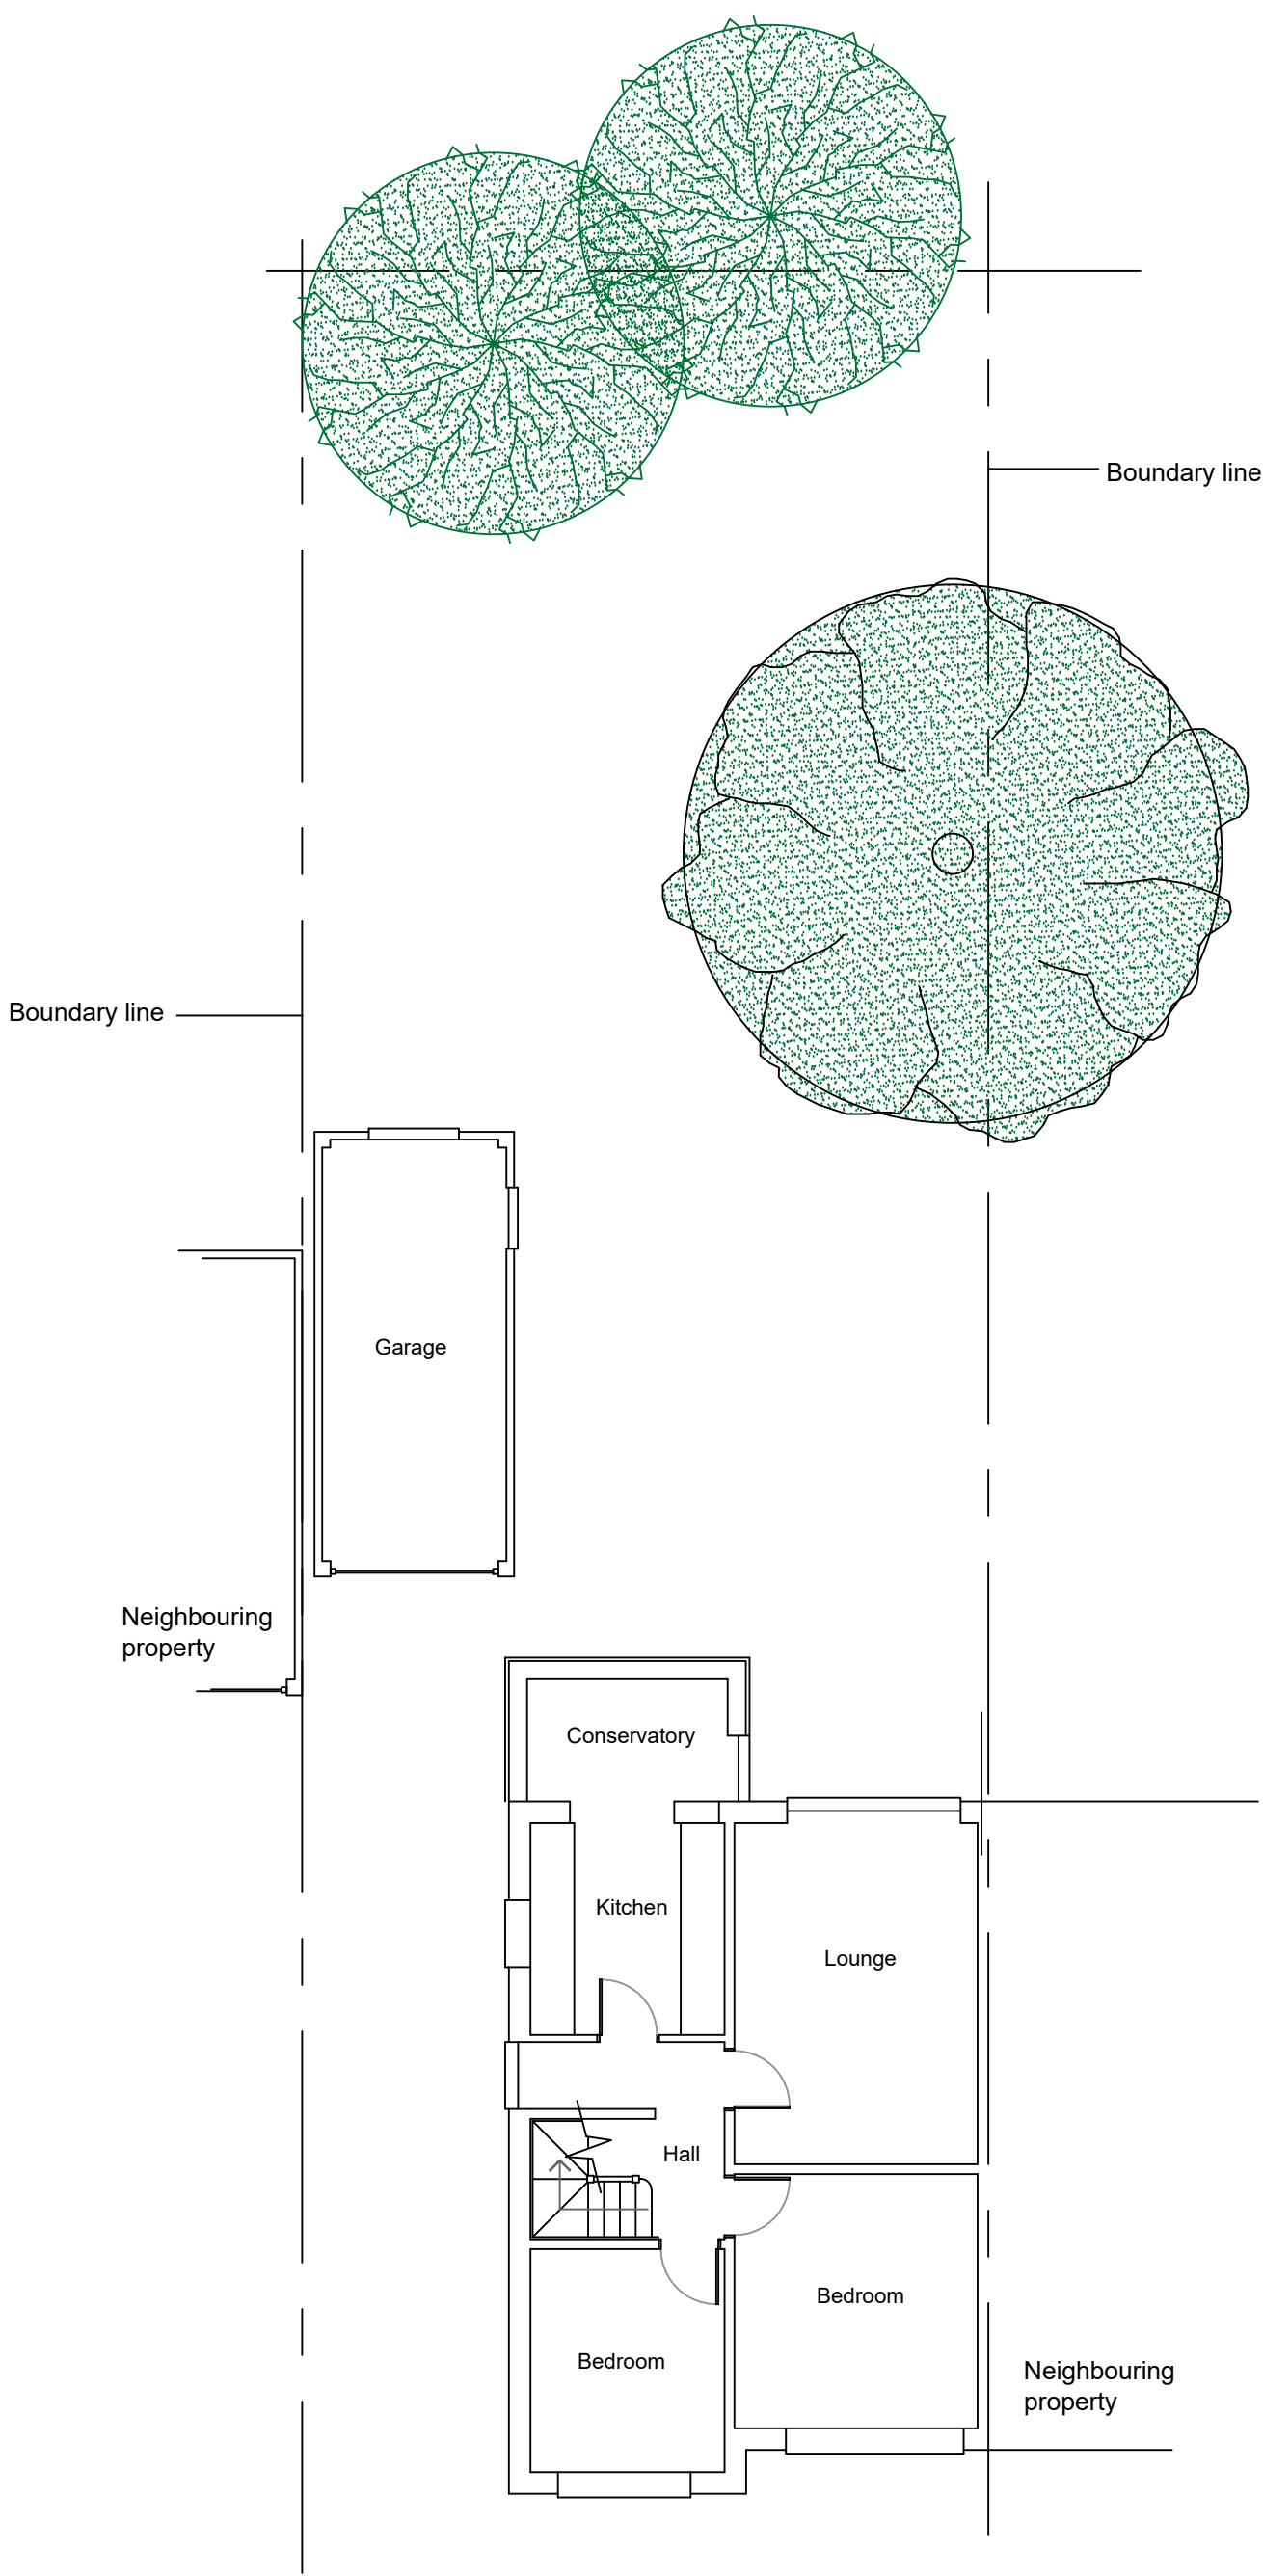

Existing First Floor Plan 1:100

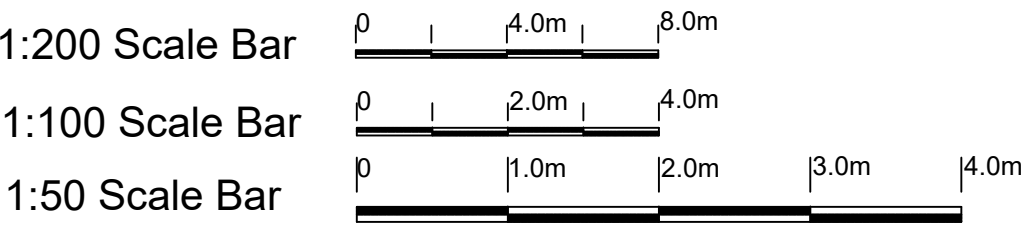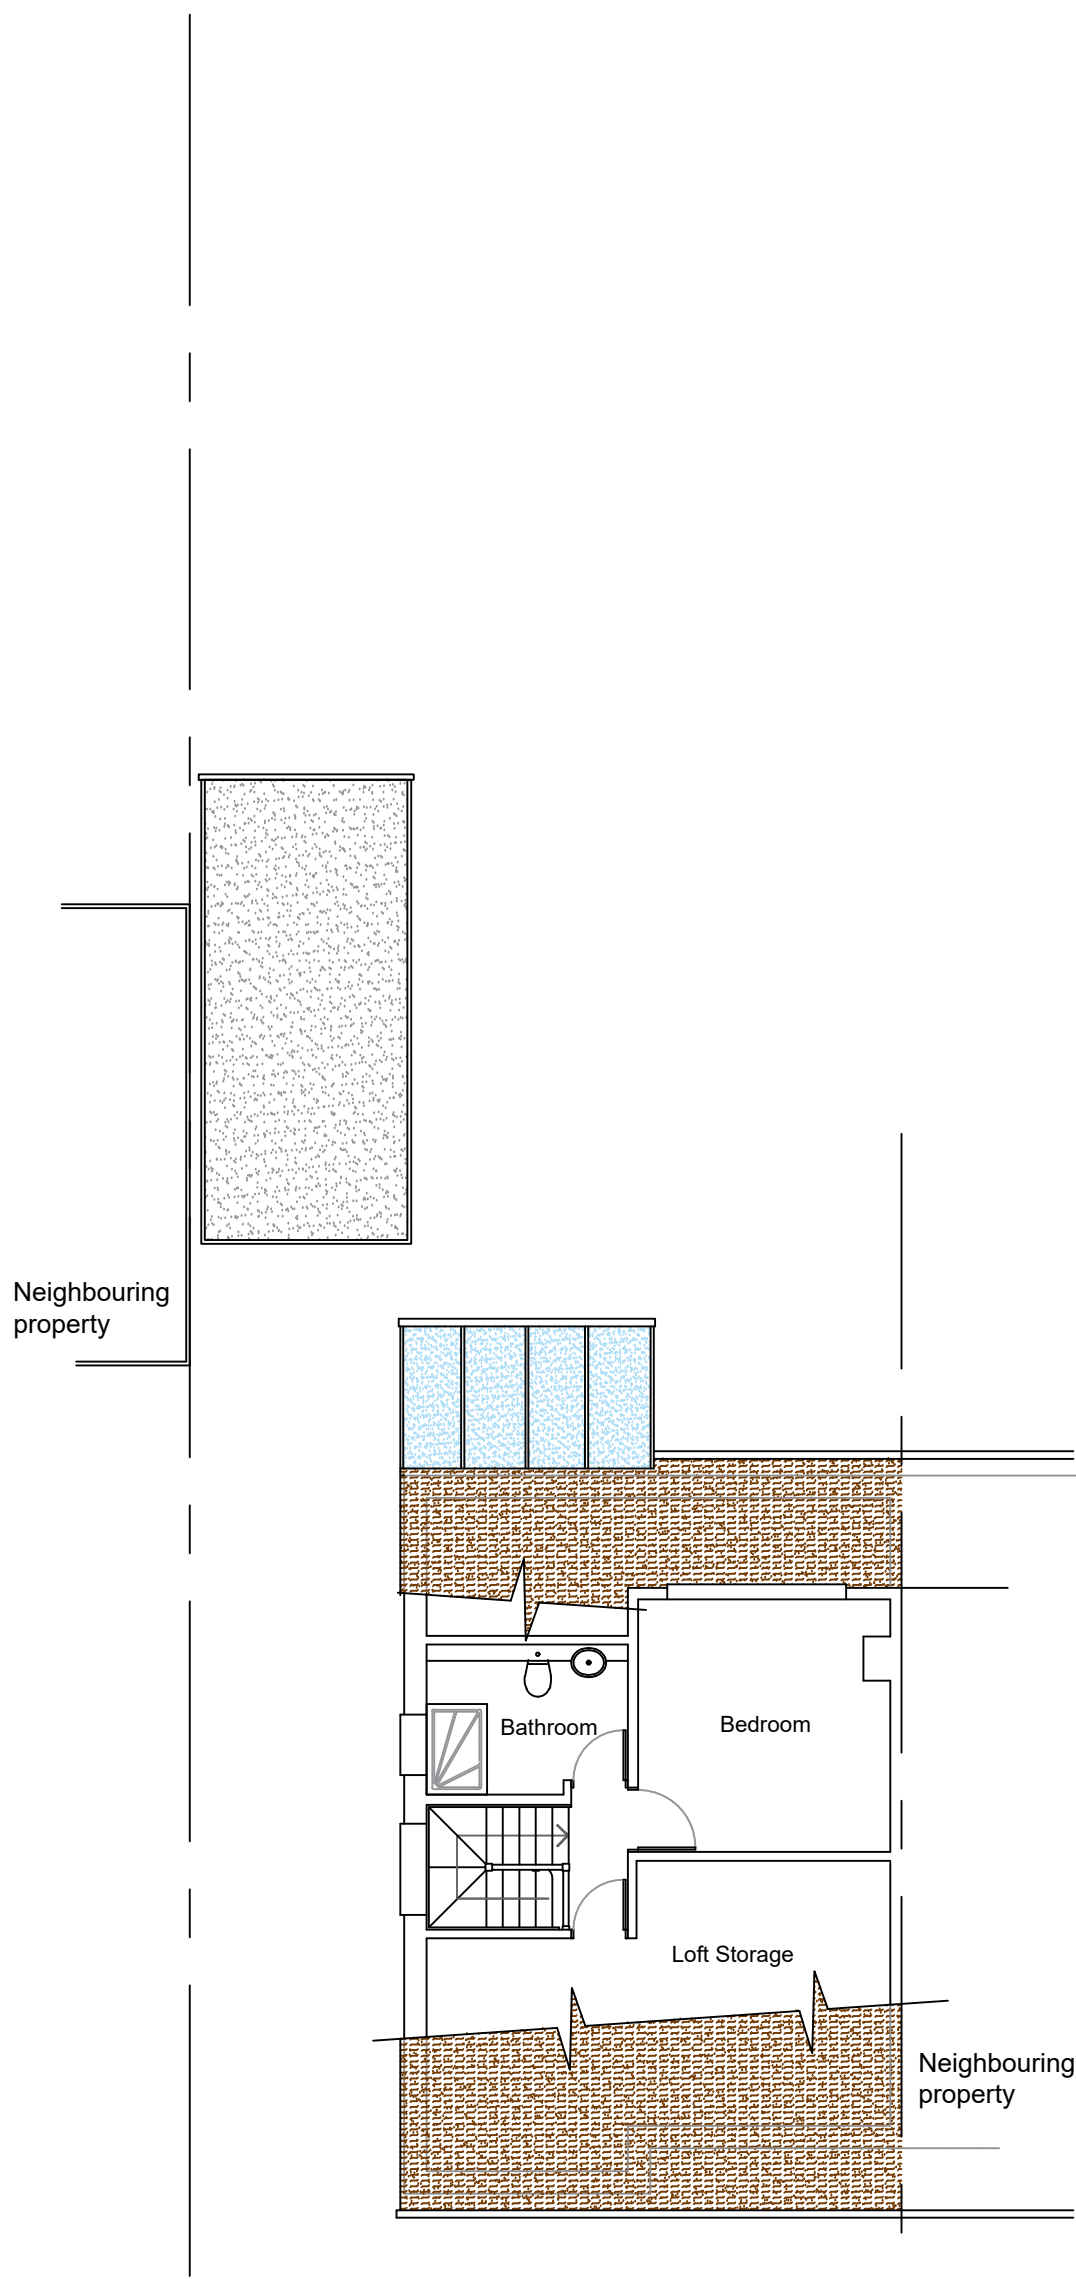

Architech Limited

Architectural and Building Consultants
Tel. 01462 634293 / 07768 123899

Project

29 Briary Lane, Royston,
Hertfordshire

Title

Proposed Single Storey Side
Extension and Front Dormer Window

Date

June 2024

Scale

1:50 1:100

Status

Planning

2024 / 26 / 02

0

A1

© THIS DRAWING IS COPYRIGHT