





PROPOSED FRONT STREET VIEW

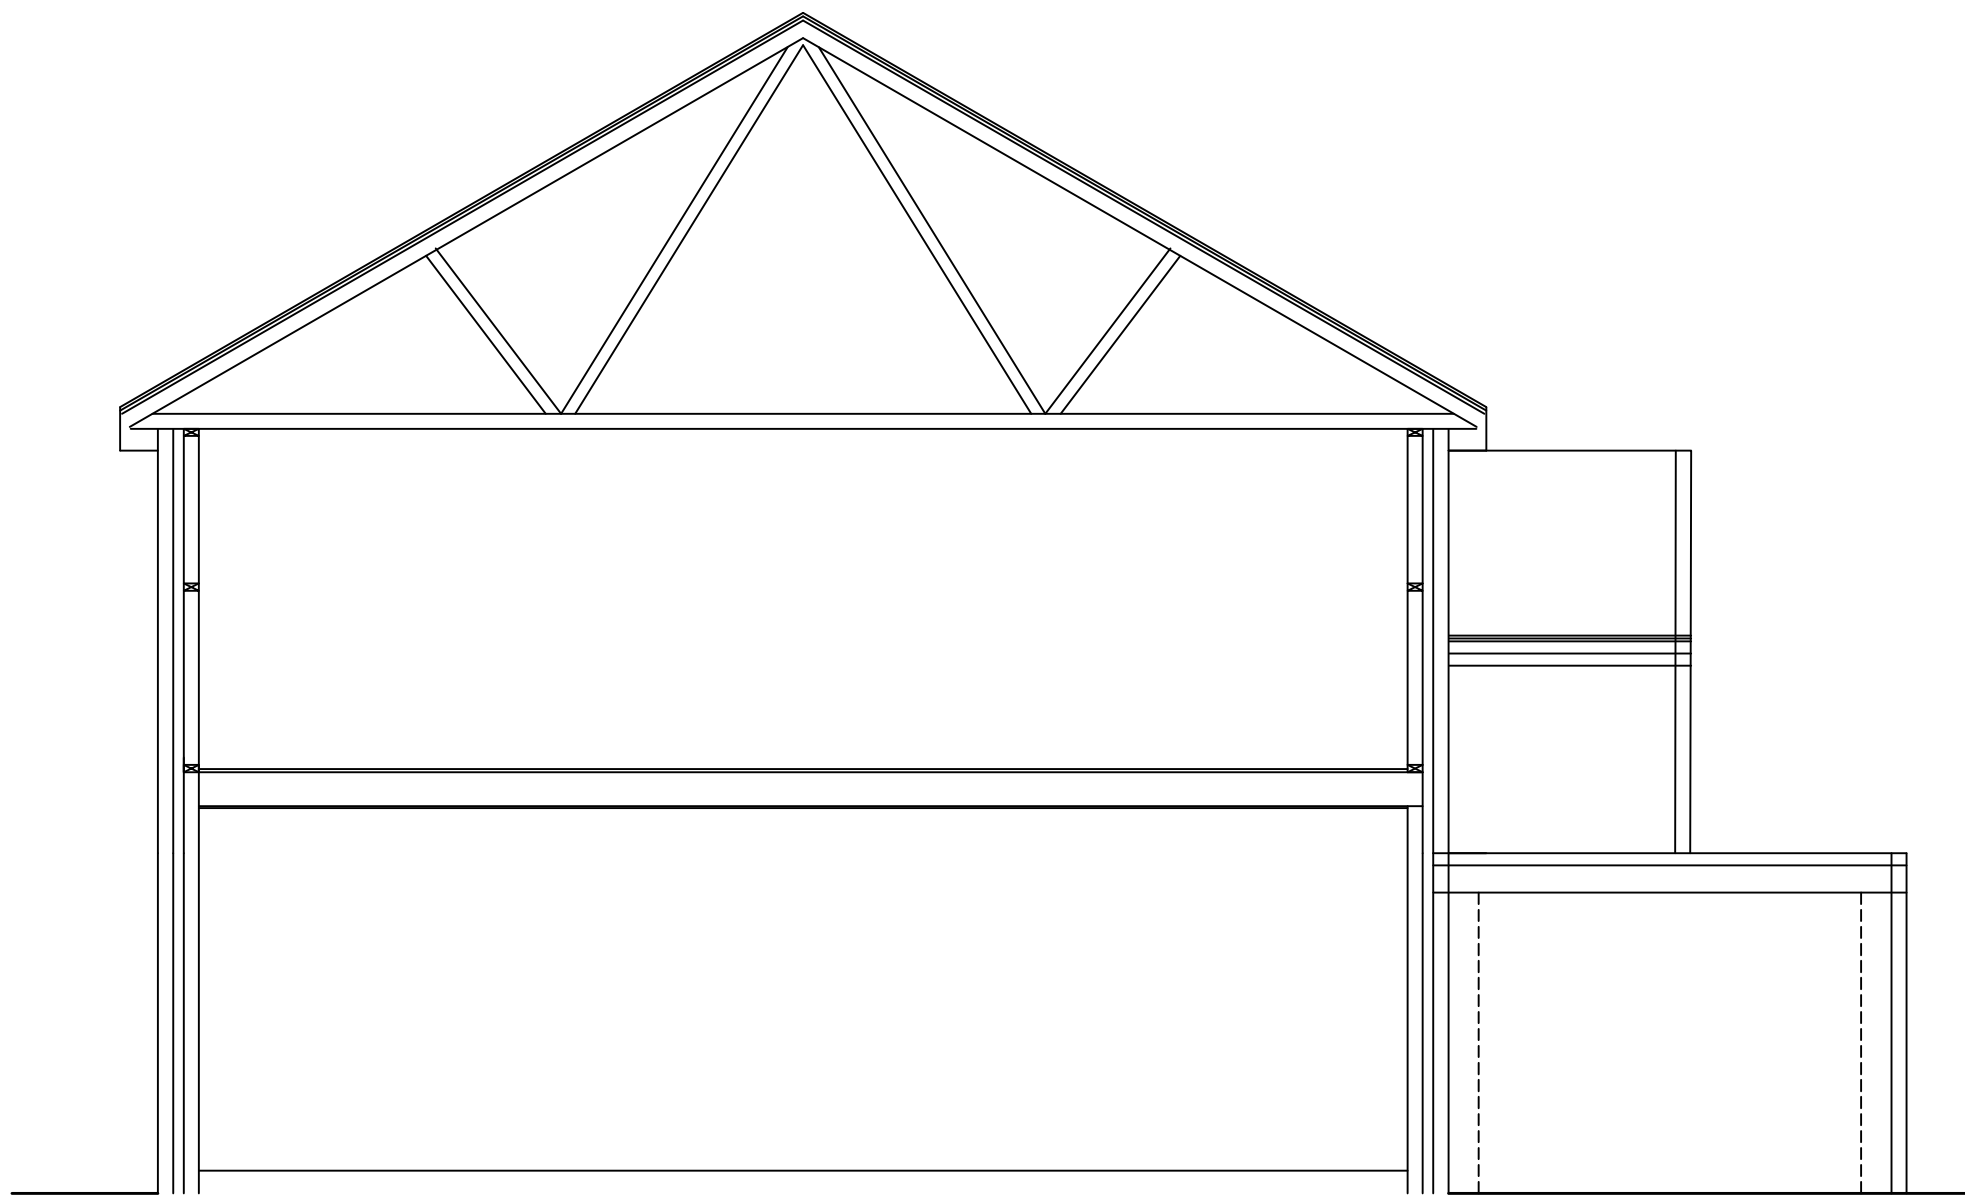

PROPOSED SECTION

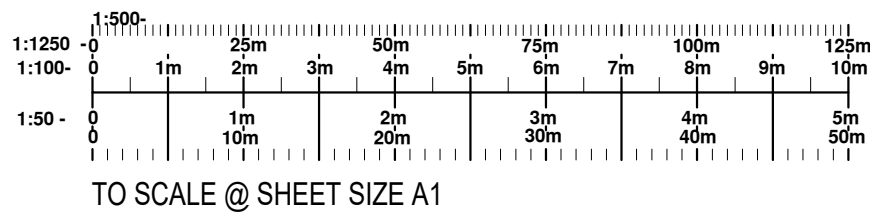

REVISION		DESCRIPTION	DATE	
DATE		CLIENT/PROJECT		
SCALE 1:1250, 1:50		35 Broadmead, Hitchin		
DRAWING STATUS CONSTRUCTION		DRAWING TITLE Alterations		James Burton Engineering 65 Shefford Road Clifton Beds. SG17 6RQ Tel. / Fax. 01234 602071
NO UNAUTHORISED PRINTING OR DIGITAL SCANNING ALLOWED © COPYRIGHT 2020				Ref: 119 01G