




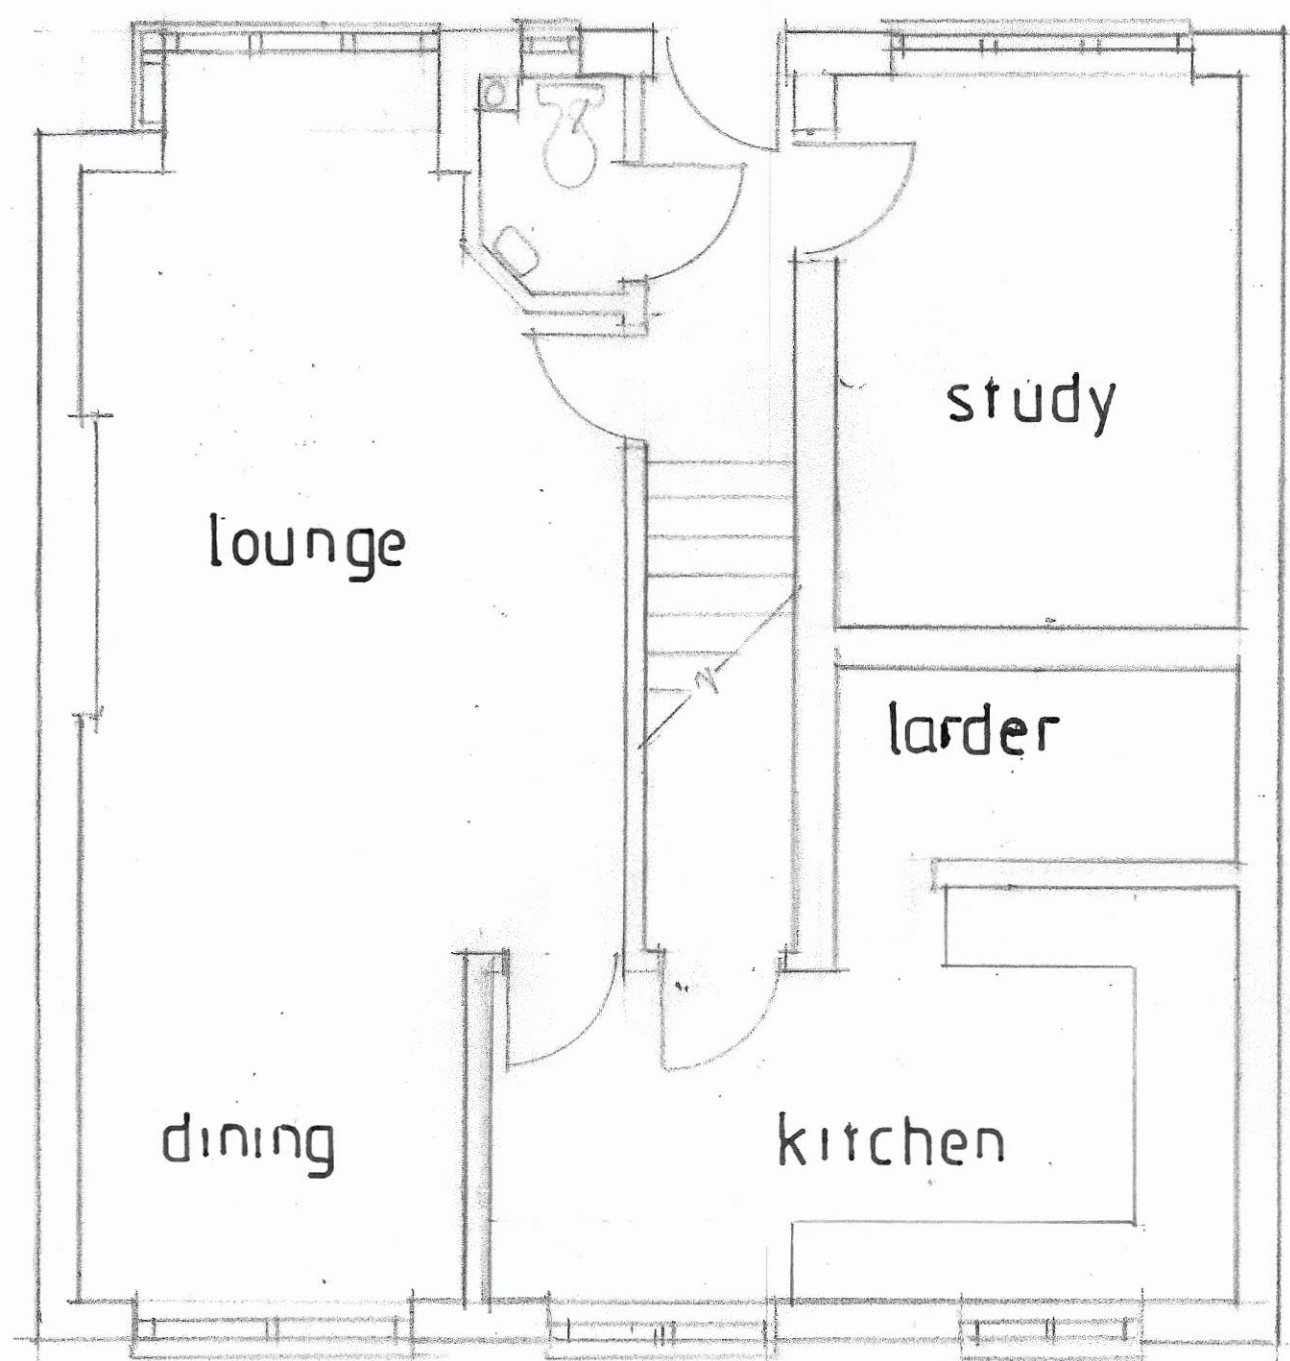


ground floor plan 1:50

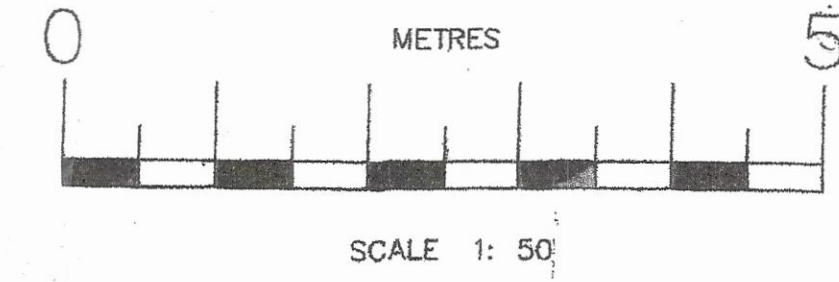


side elevation 1:50

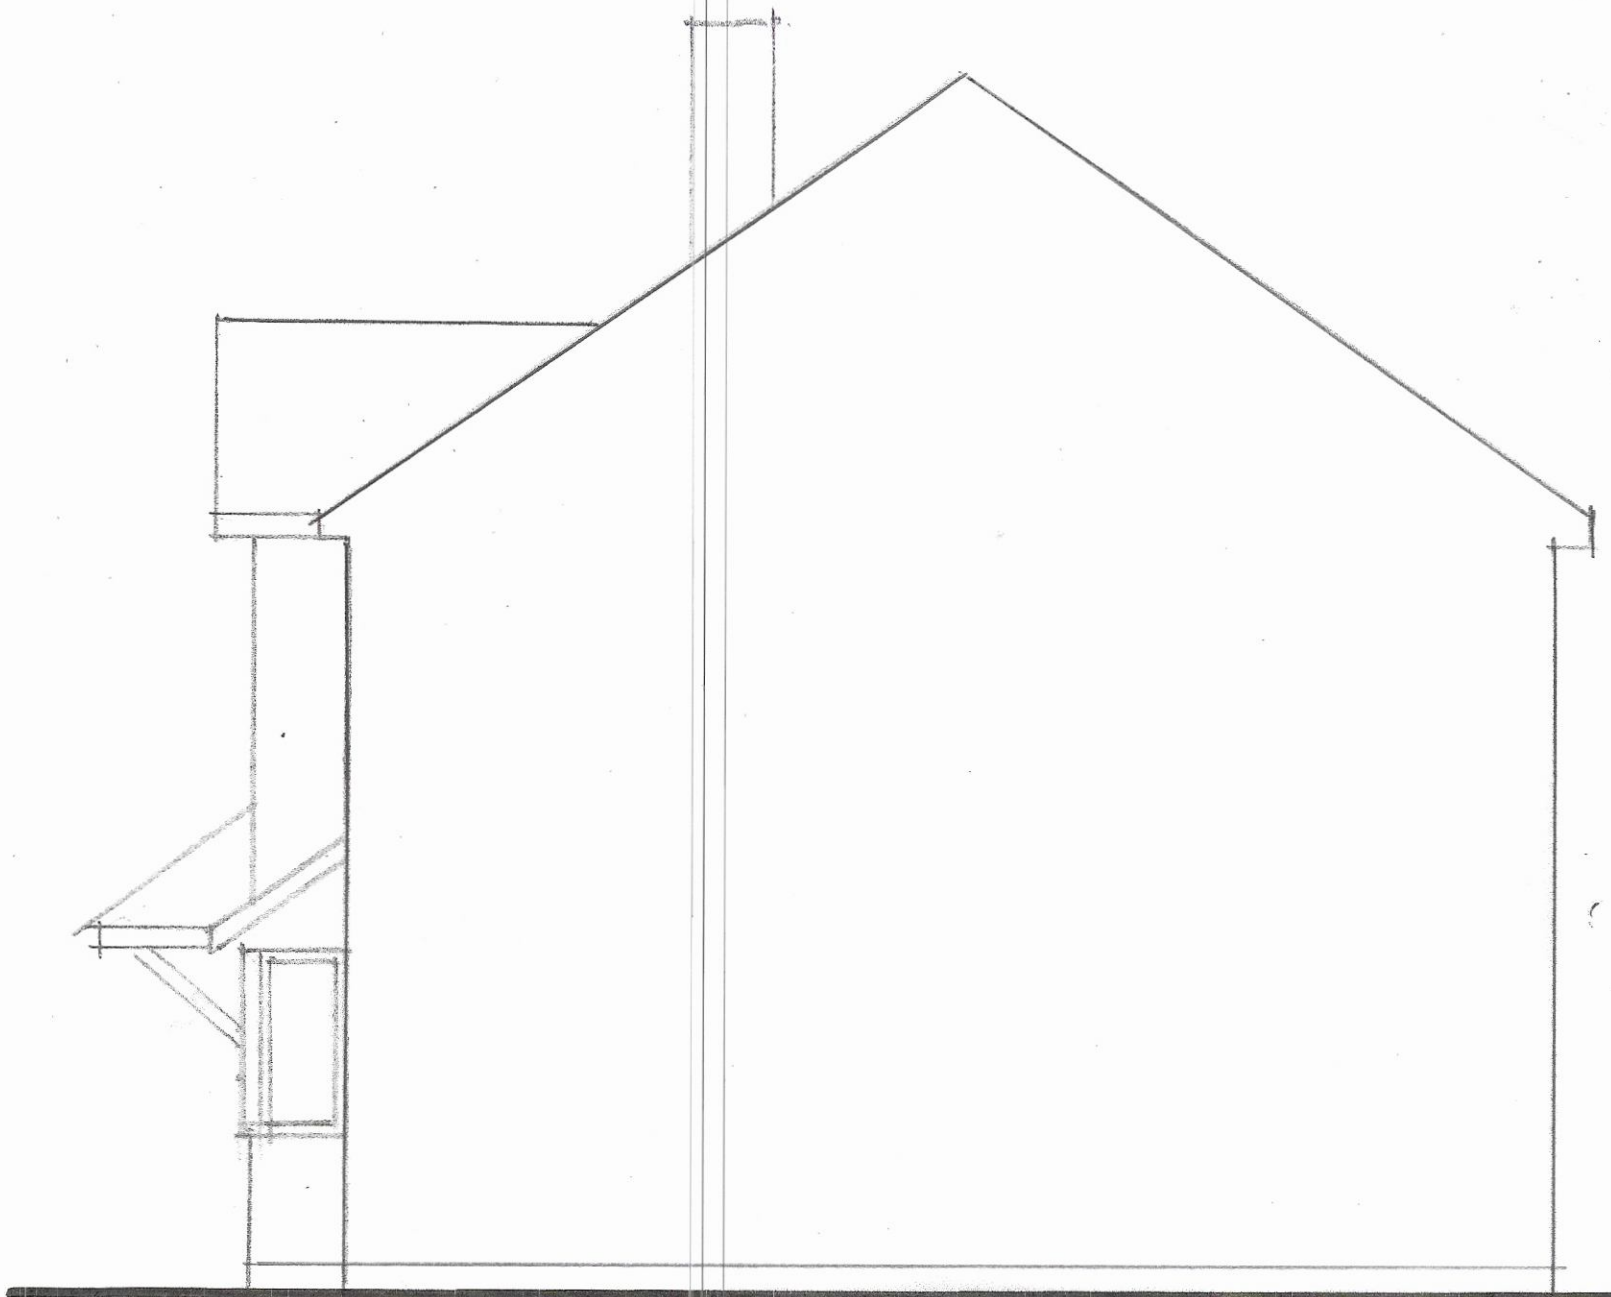


front elevation 1:50

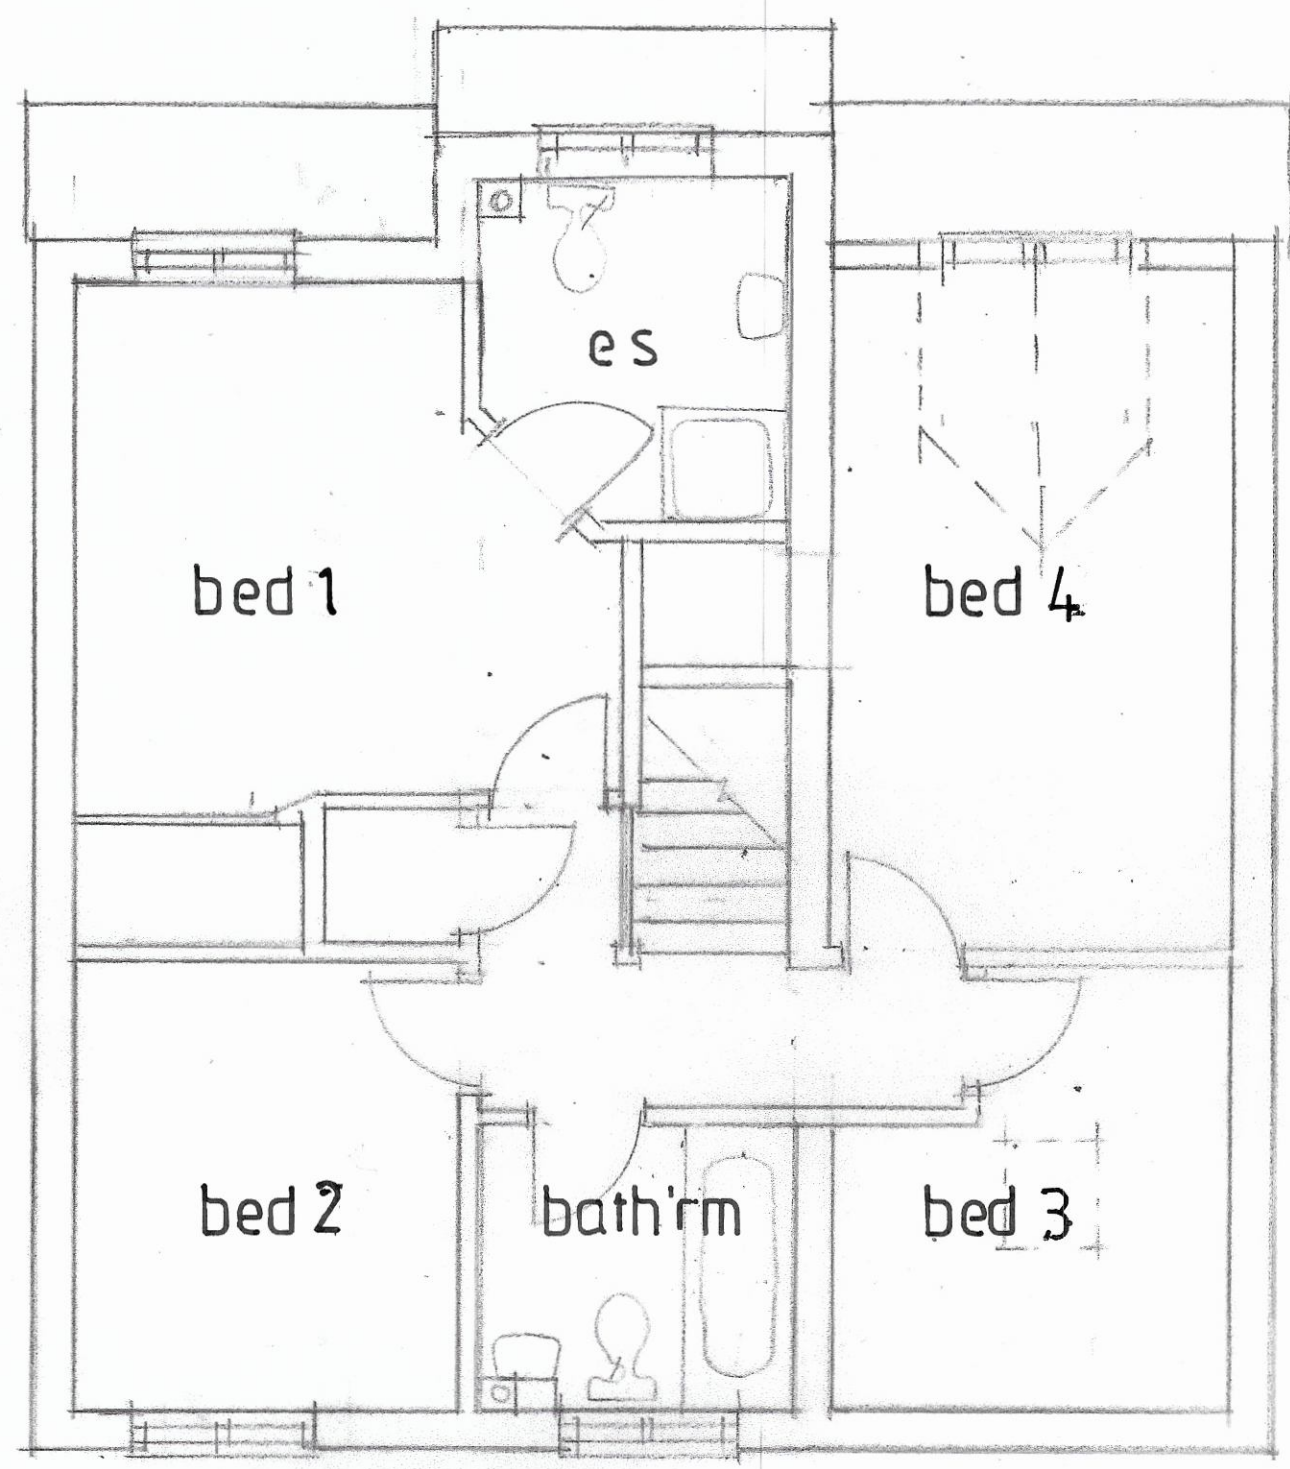

first floor plan 1:50

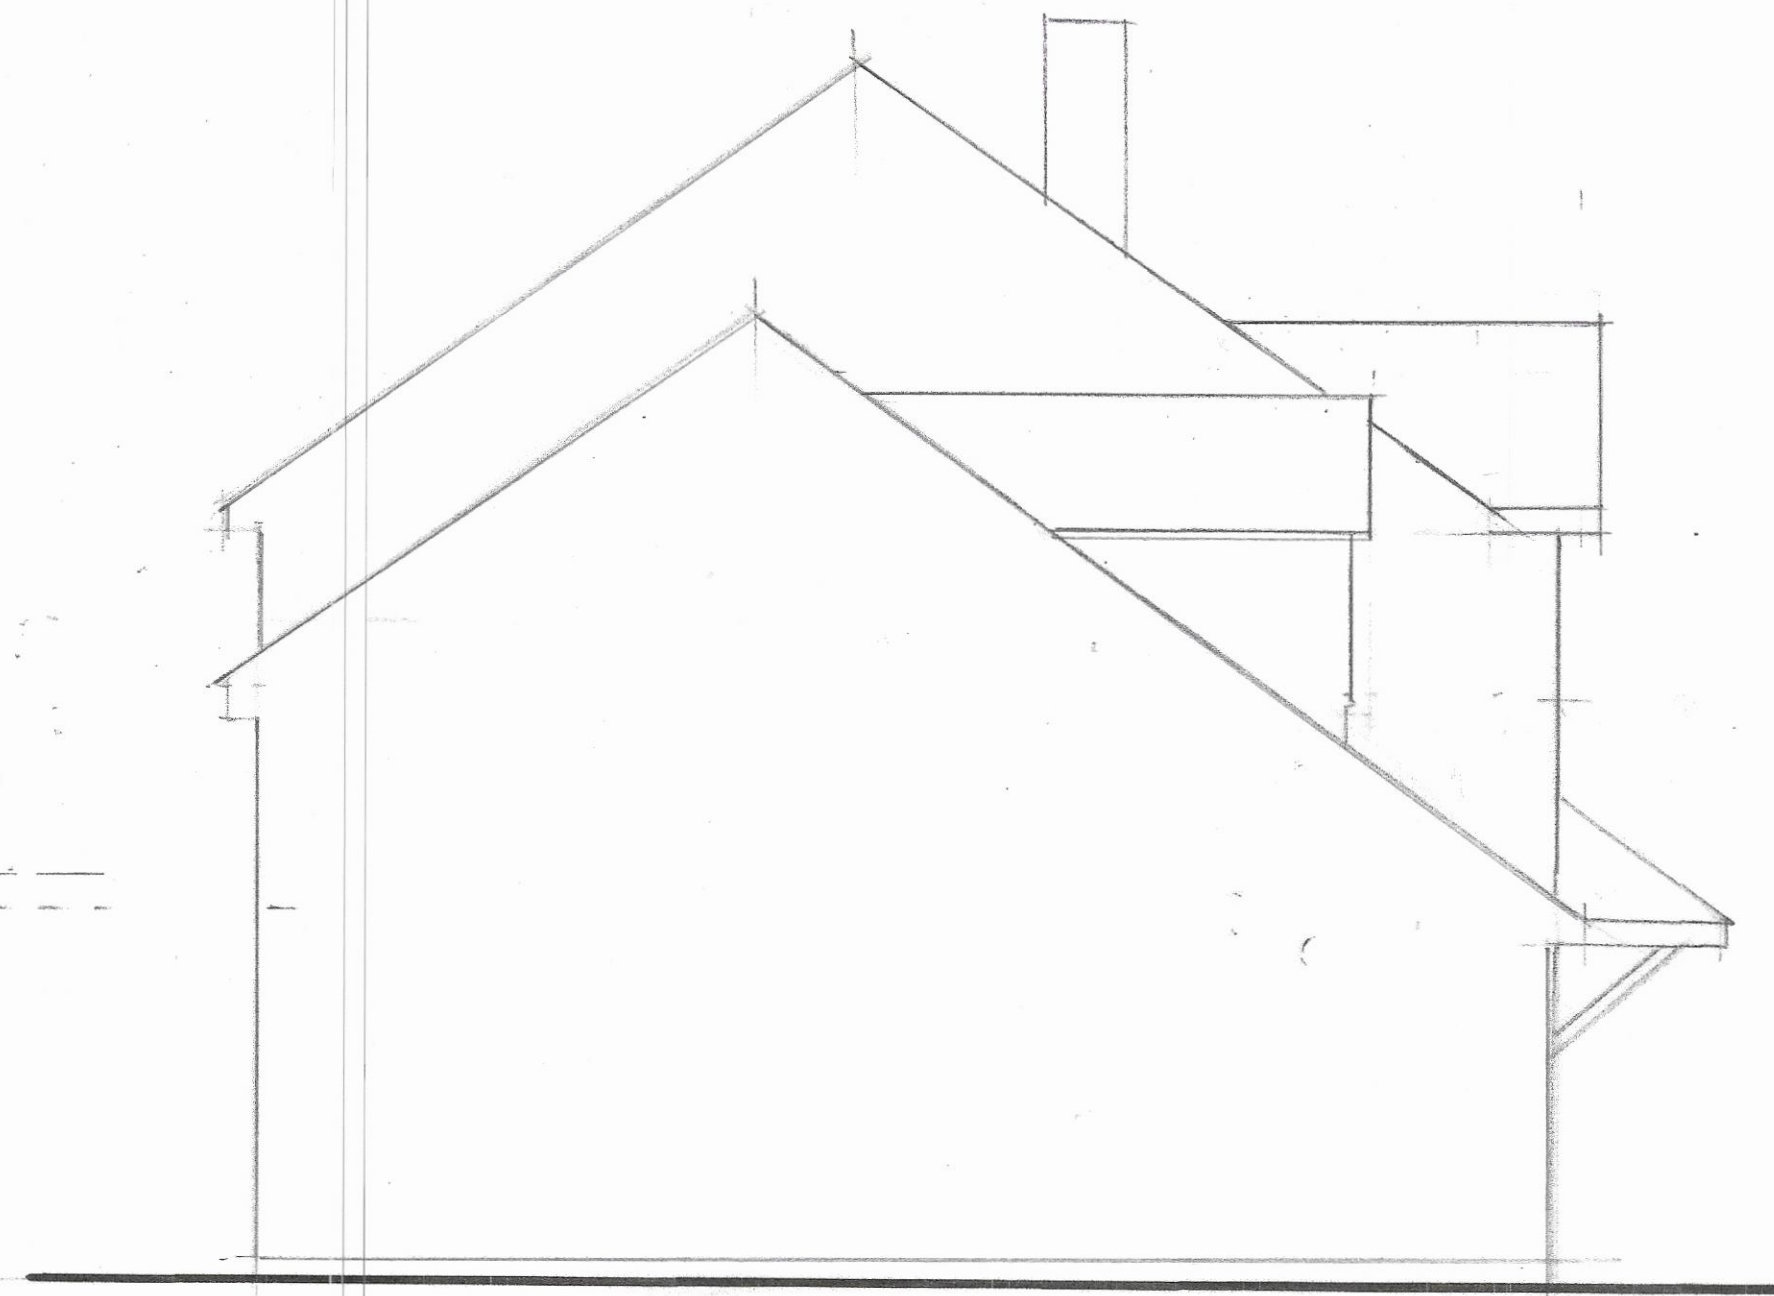

side elevation 1:50

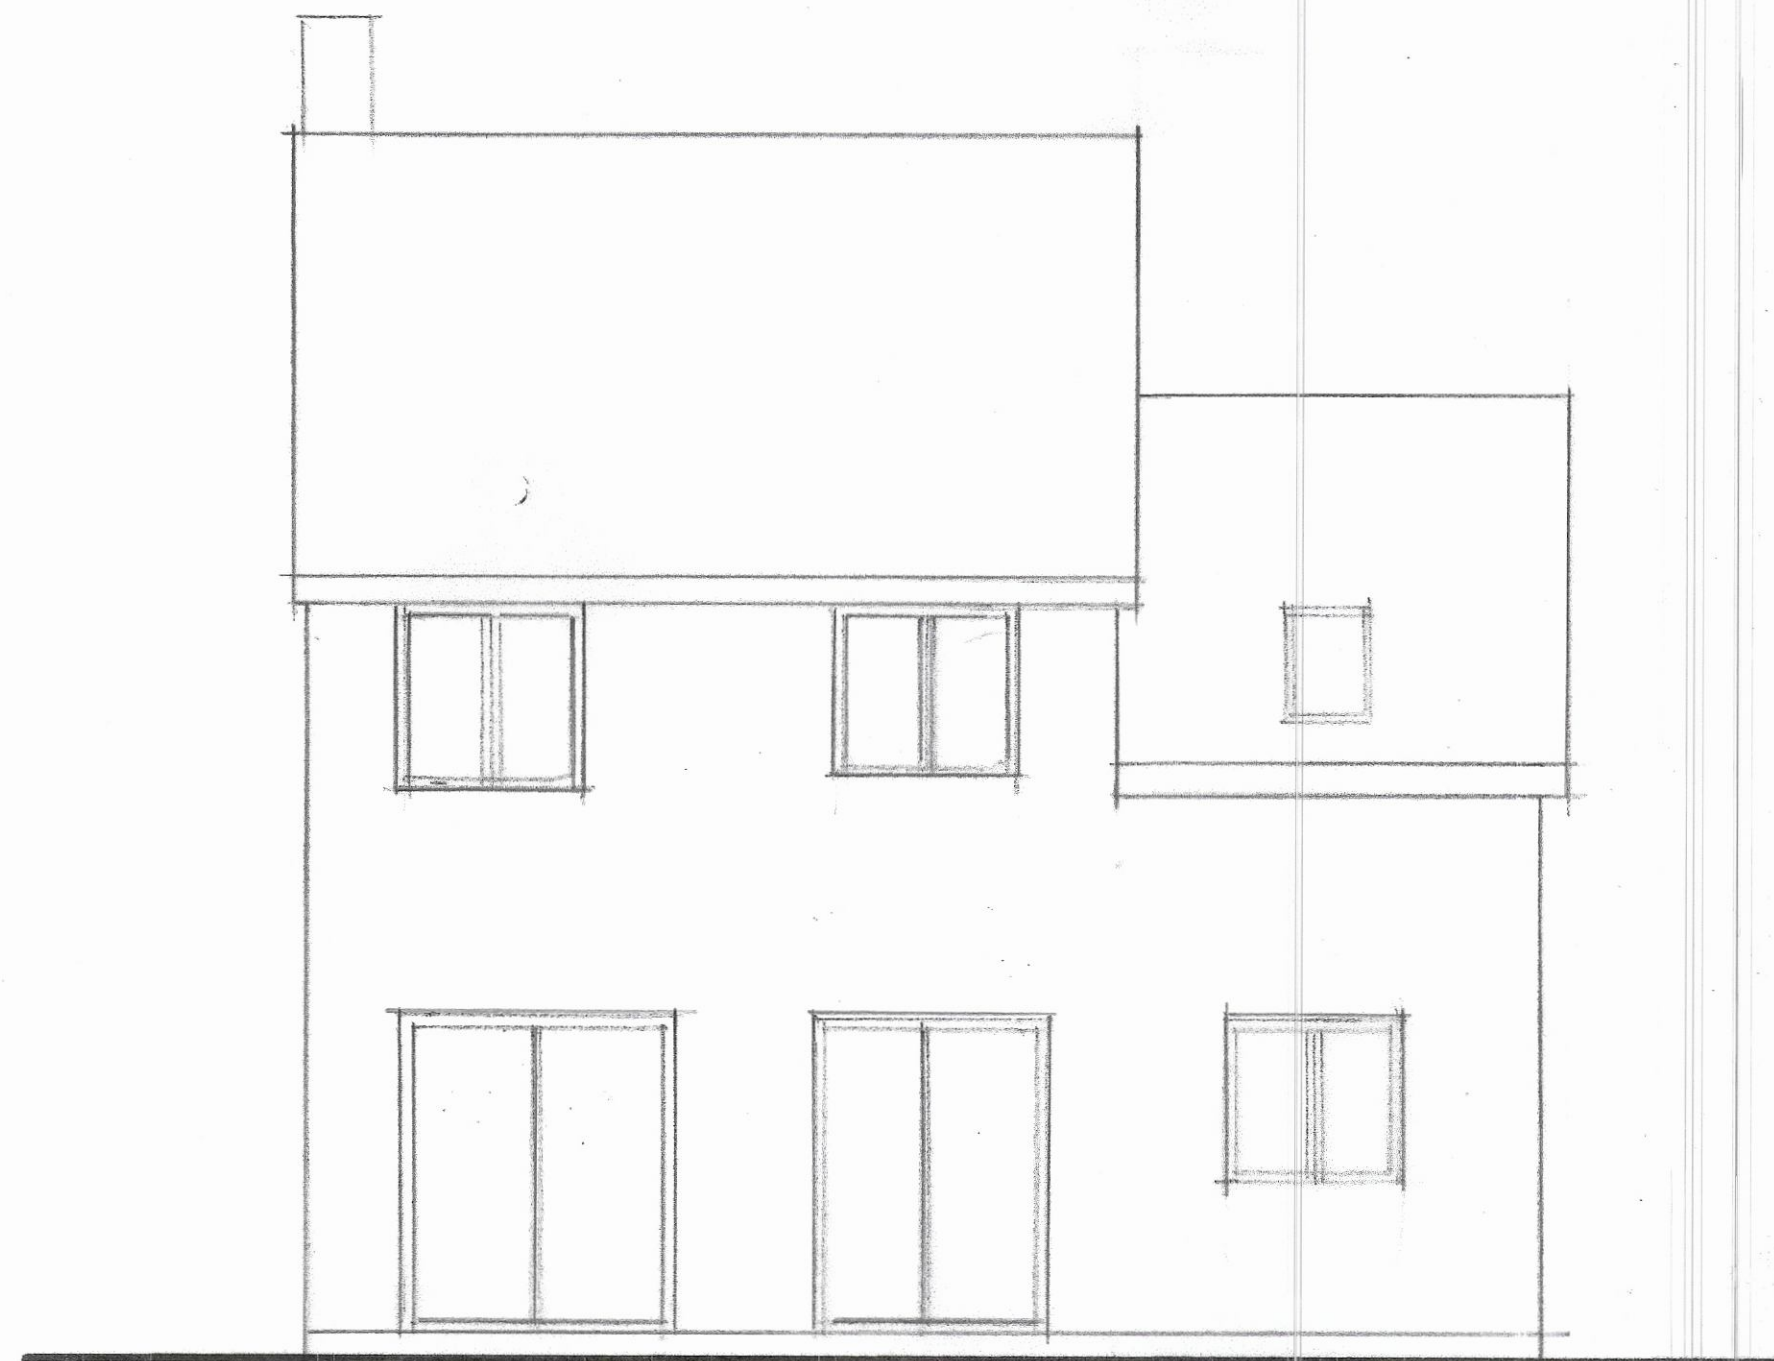

rear elevation 1:50