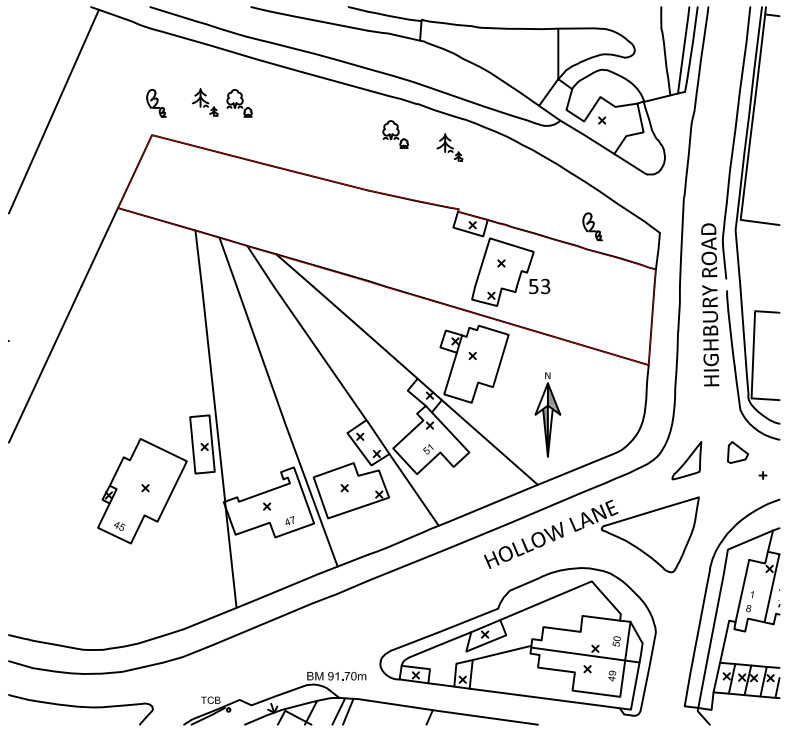

SITE LOCATION PLAN
1:1250

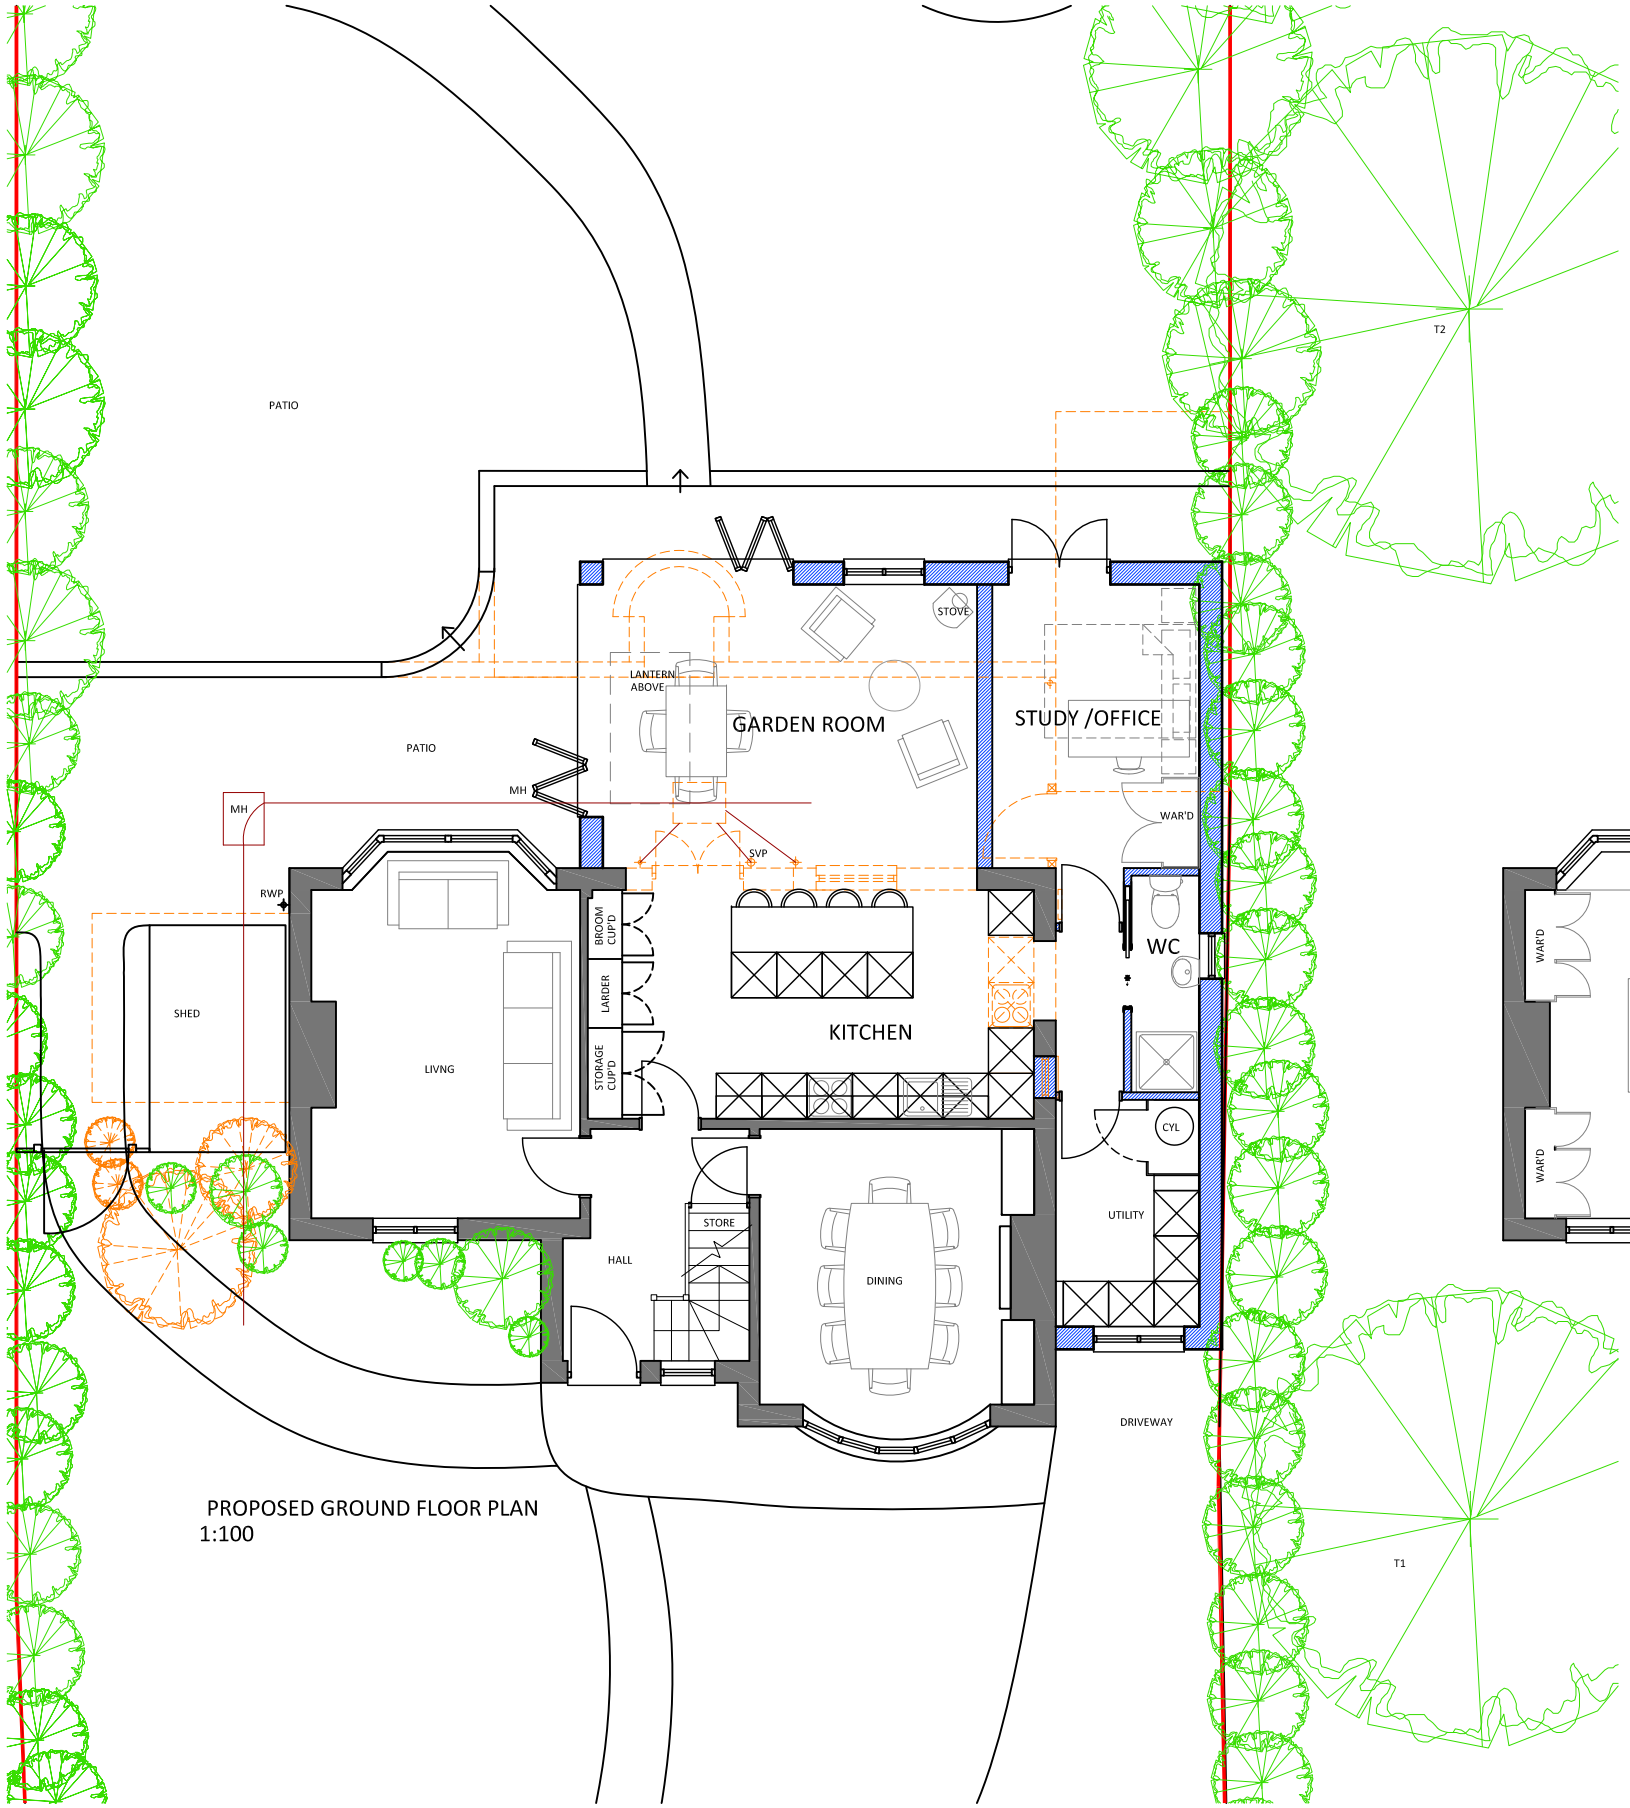

PROPOSED GROUND FLOOR PLAN
1:100

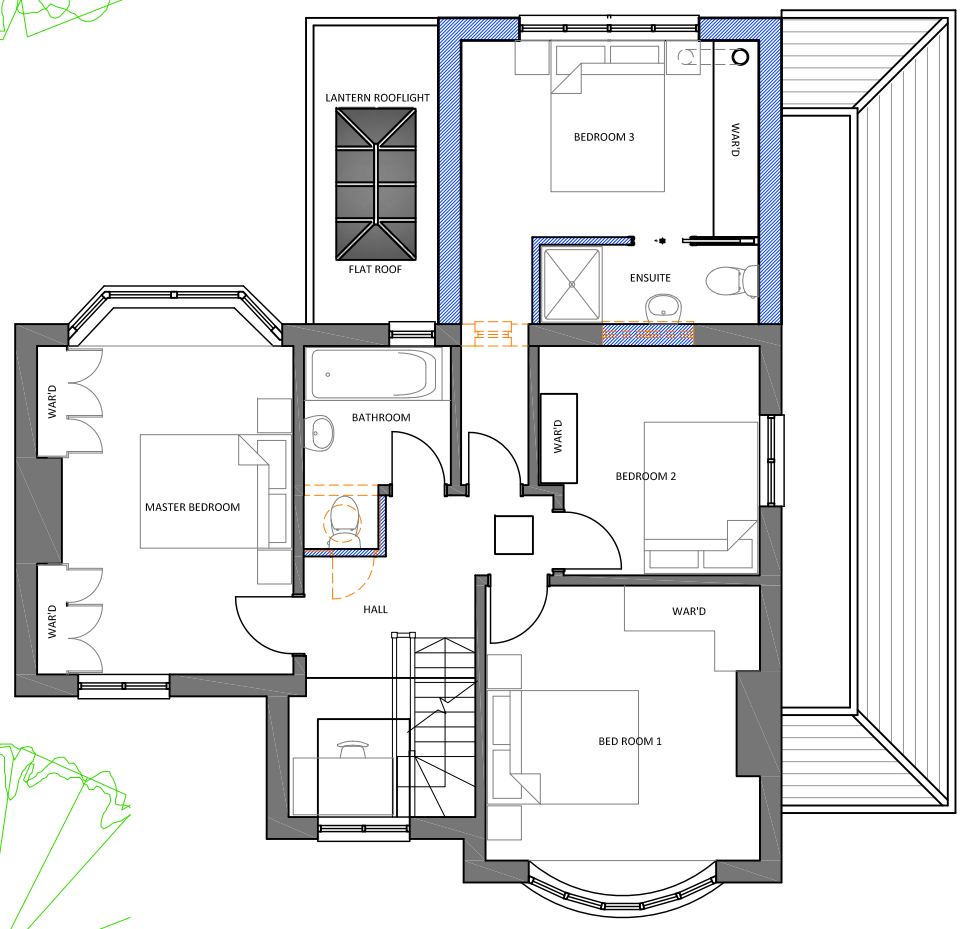

PROPOSED FIRST FLOOR PLAN
1:100

KEY

EXISTING ELEMENTS

PROPOSED ELEMENTS

REVISIONS				
DRWG No.	2017	05	PL	100
CLIENT	MR & MRS GASCOIGNE			
PROJECT	53 HIGHBURY ROAD, HITCHIN, SG4 9RY			
TITLE	PROPOSED PLANS AND SITE LOCATION PLAN			
DATE	04/18	SCALE		
1:100	0 1 2 3 4 5m			
1:1250	0 25 50 60m			
DRAWN	LWA	CHECKED		