


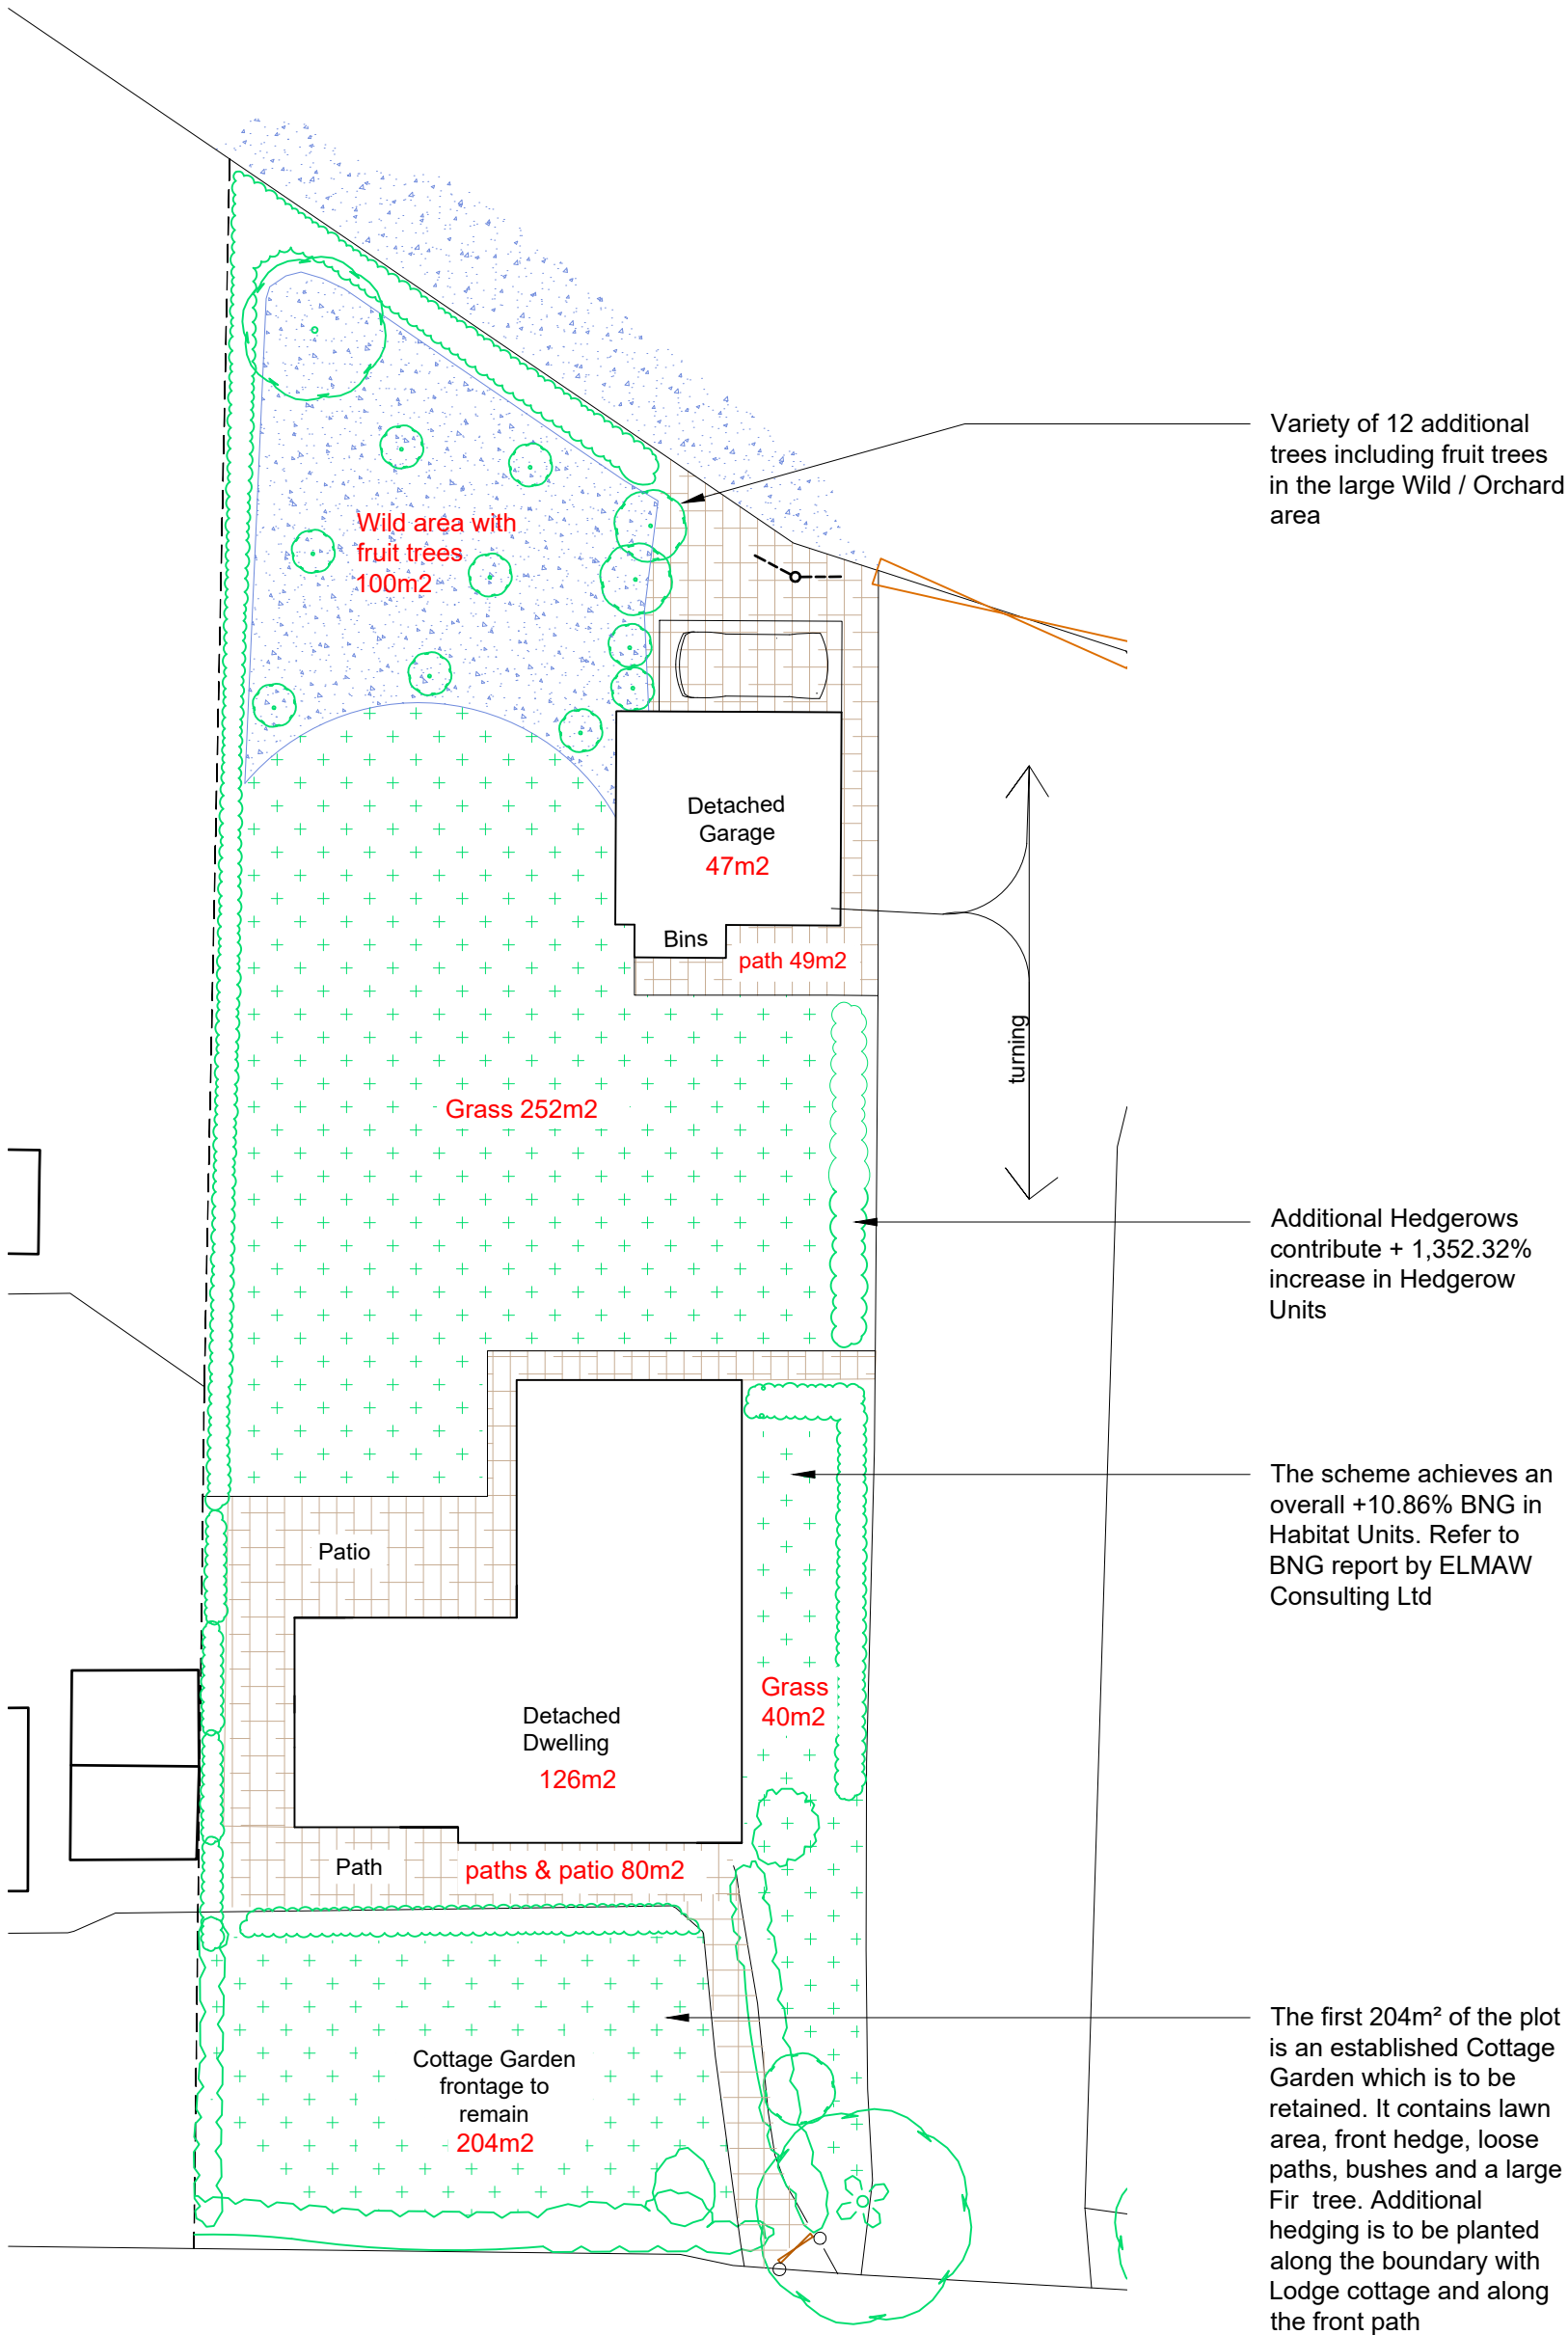

Rev A - Landscaping scheme altered in response to BNG report by ELMAW Consulting Ltd

COLIN EADES & AMY MOSS	Client : Mr Andy Bartlett	
Project: New Dwelling, Land to the North of Lodge Cottage, Newnham	Scale : 1:200 @ A3	
Drawing : Proposed BNG information	Date : JULY 2024	Drwg No . AB 07A