


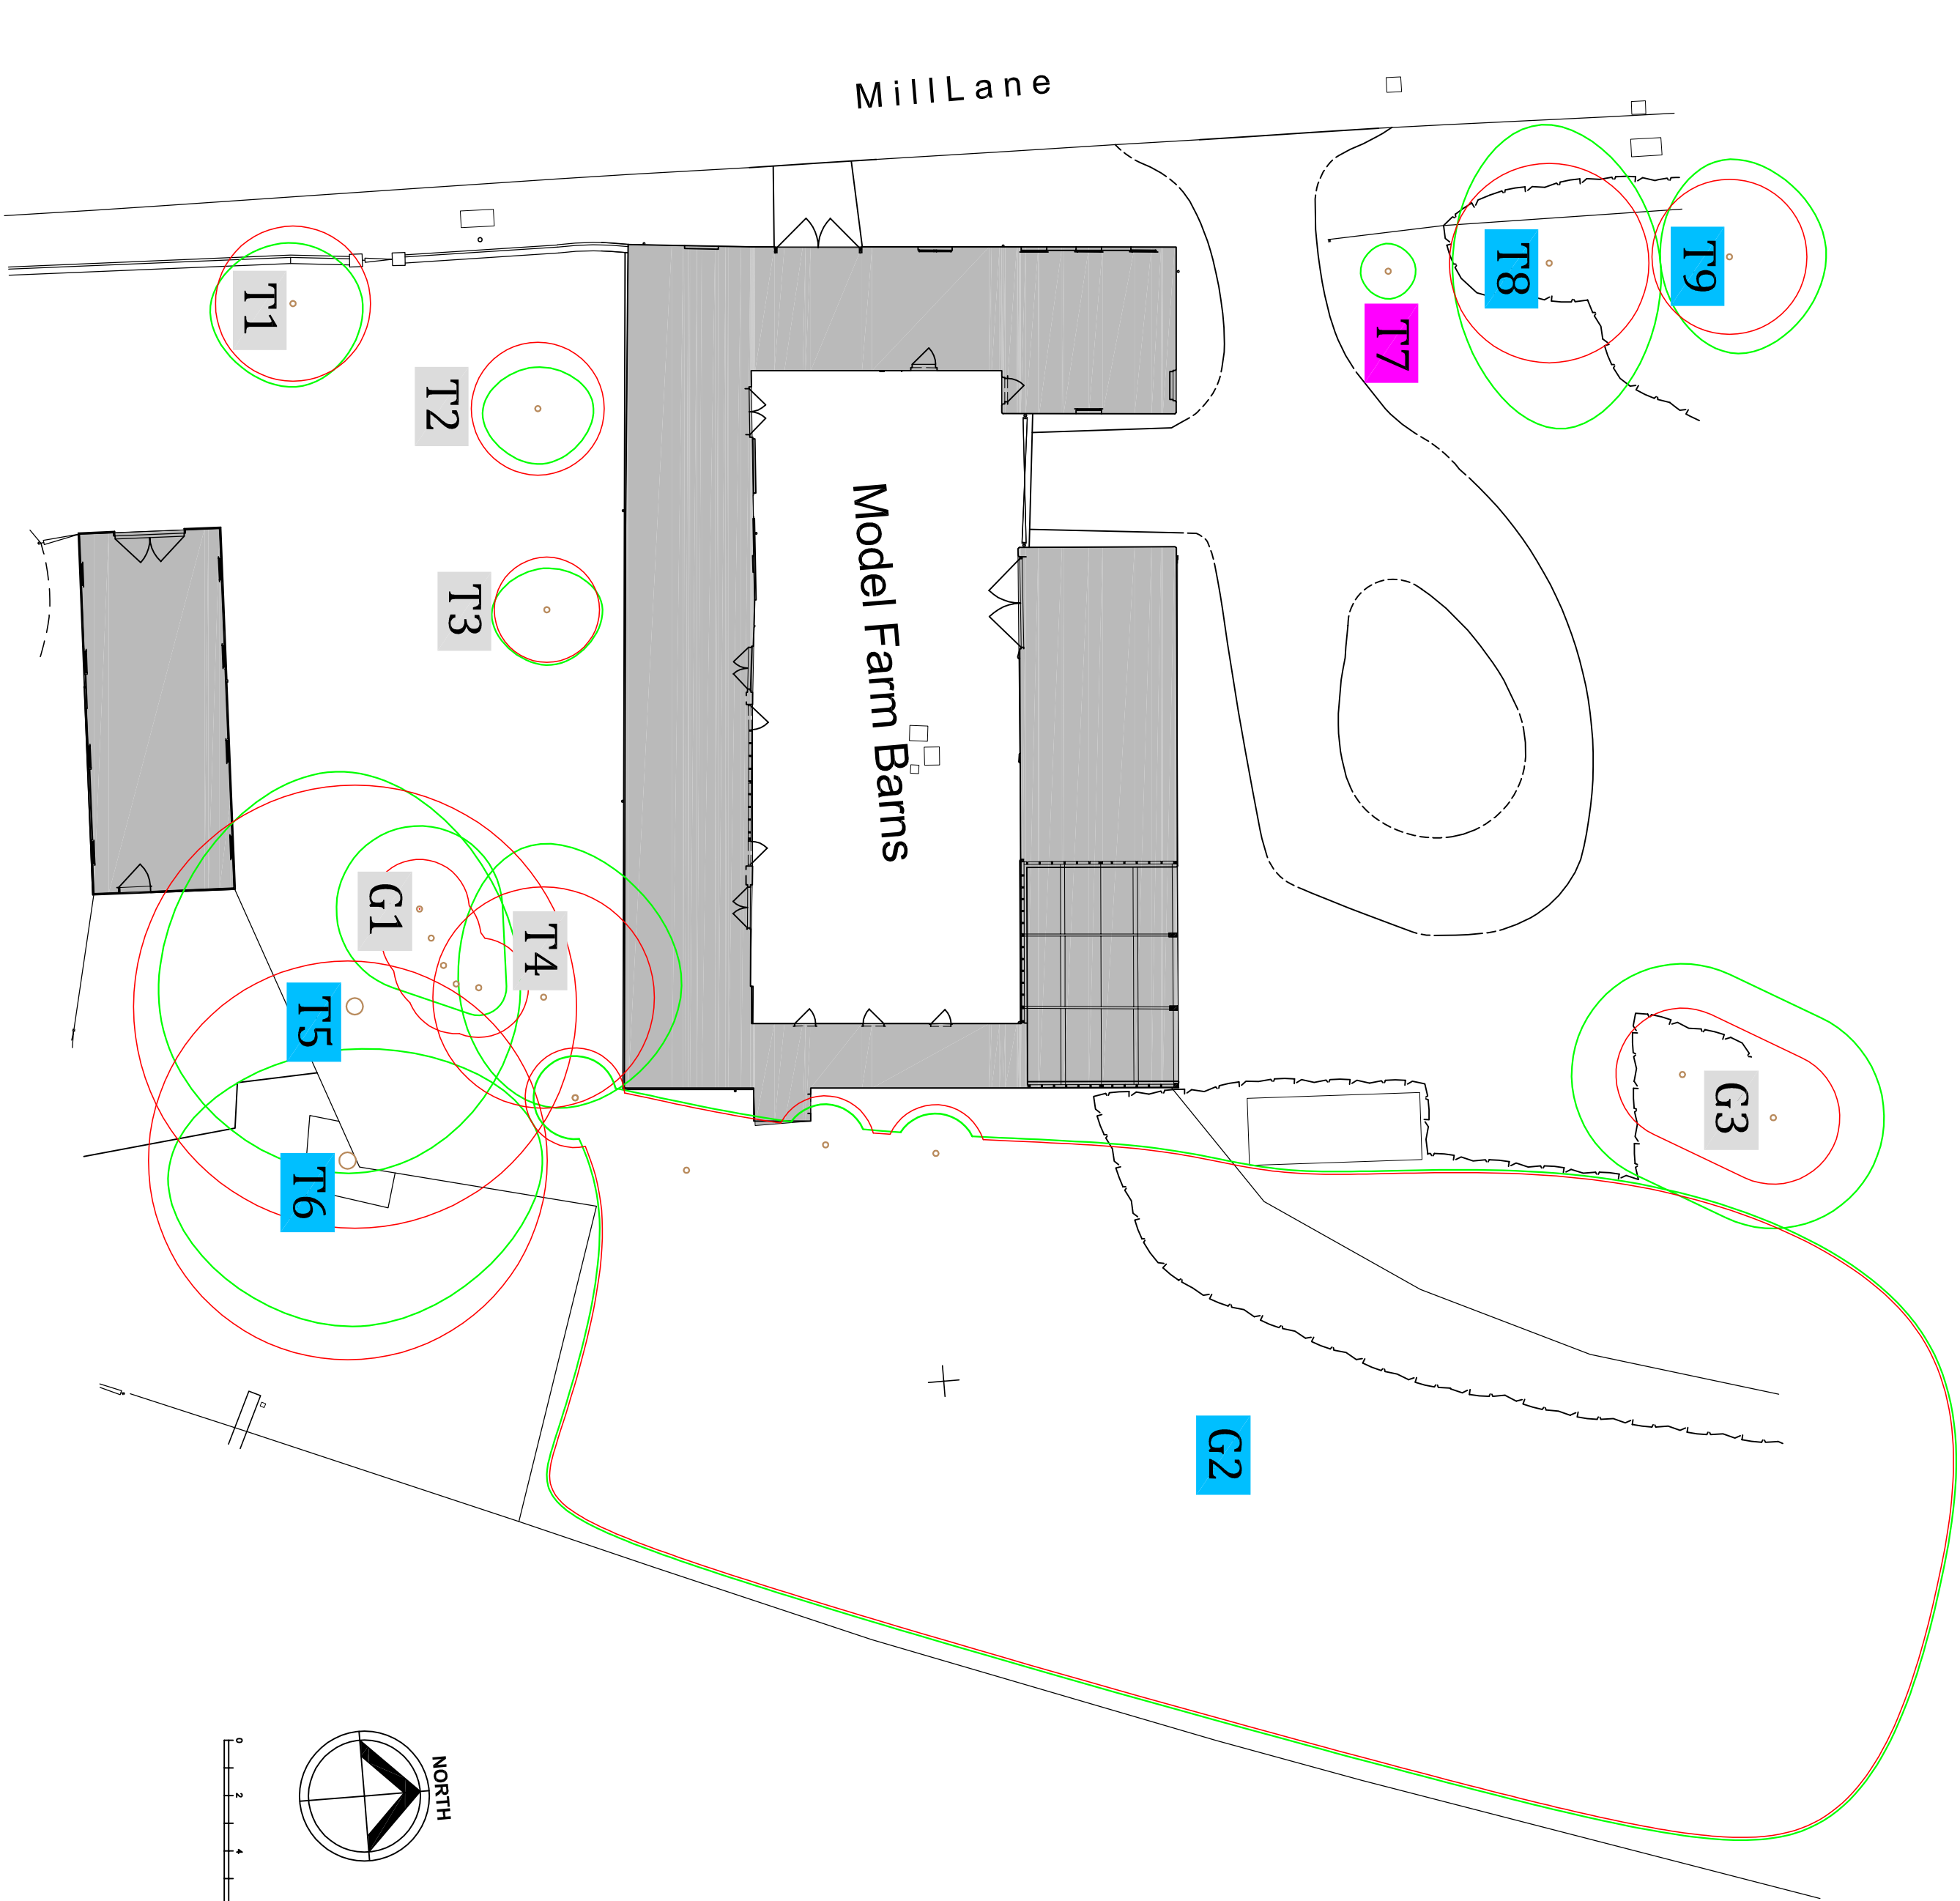

TREE CONSTRAINTS PLAN - EXISTING

KEY:

U Category Trees – REMOVE

A Category Trees – HIGH QUALITY

B Category Trees – MODERATE QUALITY

C Category Trees – LOW QUALITY


Root Protection Areas (Retained trees only on Proposed Plan)

Actual Crown Spread of individual & measured trees/groups, as retained

Crown Spread of trees/groups to be removed (Proposed plan only)

Temporary Tree Protection Barrier/Fence – See inset diagram for specification

Cellular Confinement System e.g. CellwebTRP + permeable paving (No Dig construction)

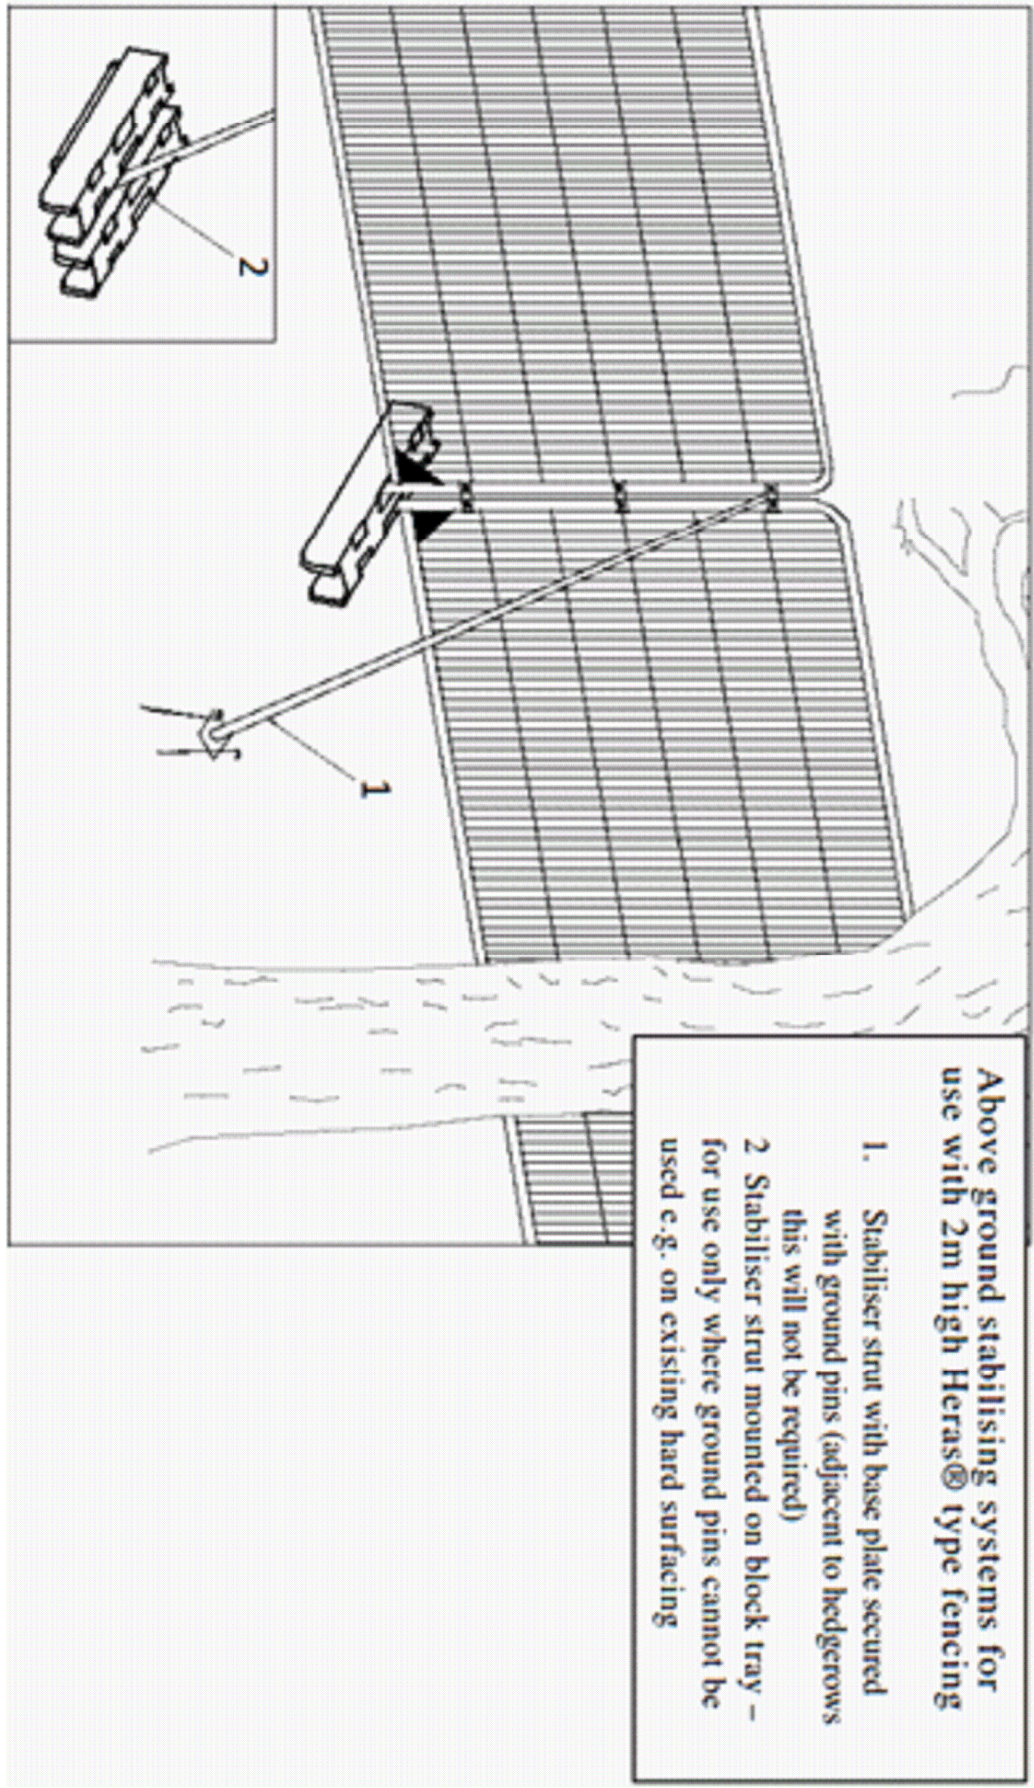

TREE PROTECTION PLAN - PROPOSED

THIS DRAWING IS TO BE
RE-PRODUCED IN COLOUR

		PROJECT TITLE		Model Farm Barns	
				Hexton, Herts.	
		DRAWING DETAIL		Tree Constraints & Protection Plans (Existing & Proposed)	
CLIENT		SURVEYOR		SCALE	
Mr D Mason		DATE		1:200 @A1	
DRAWING NUMBER		REVISION		ISSUE DATE	
APPENDIX 3B				20/07/22	