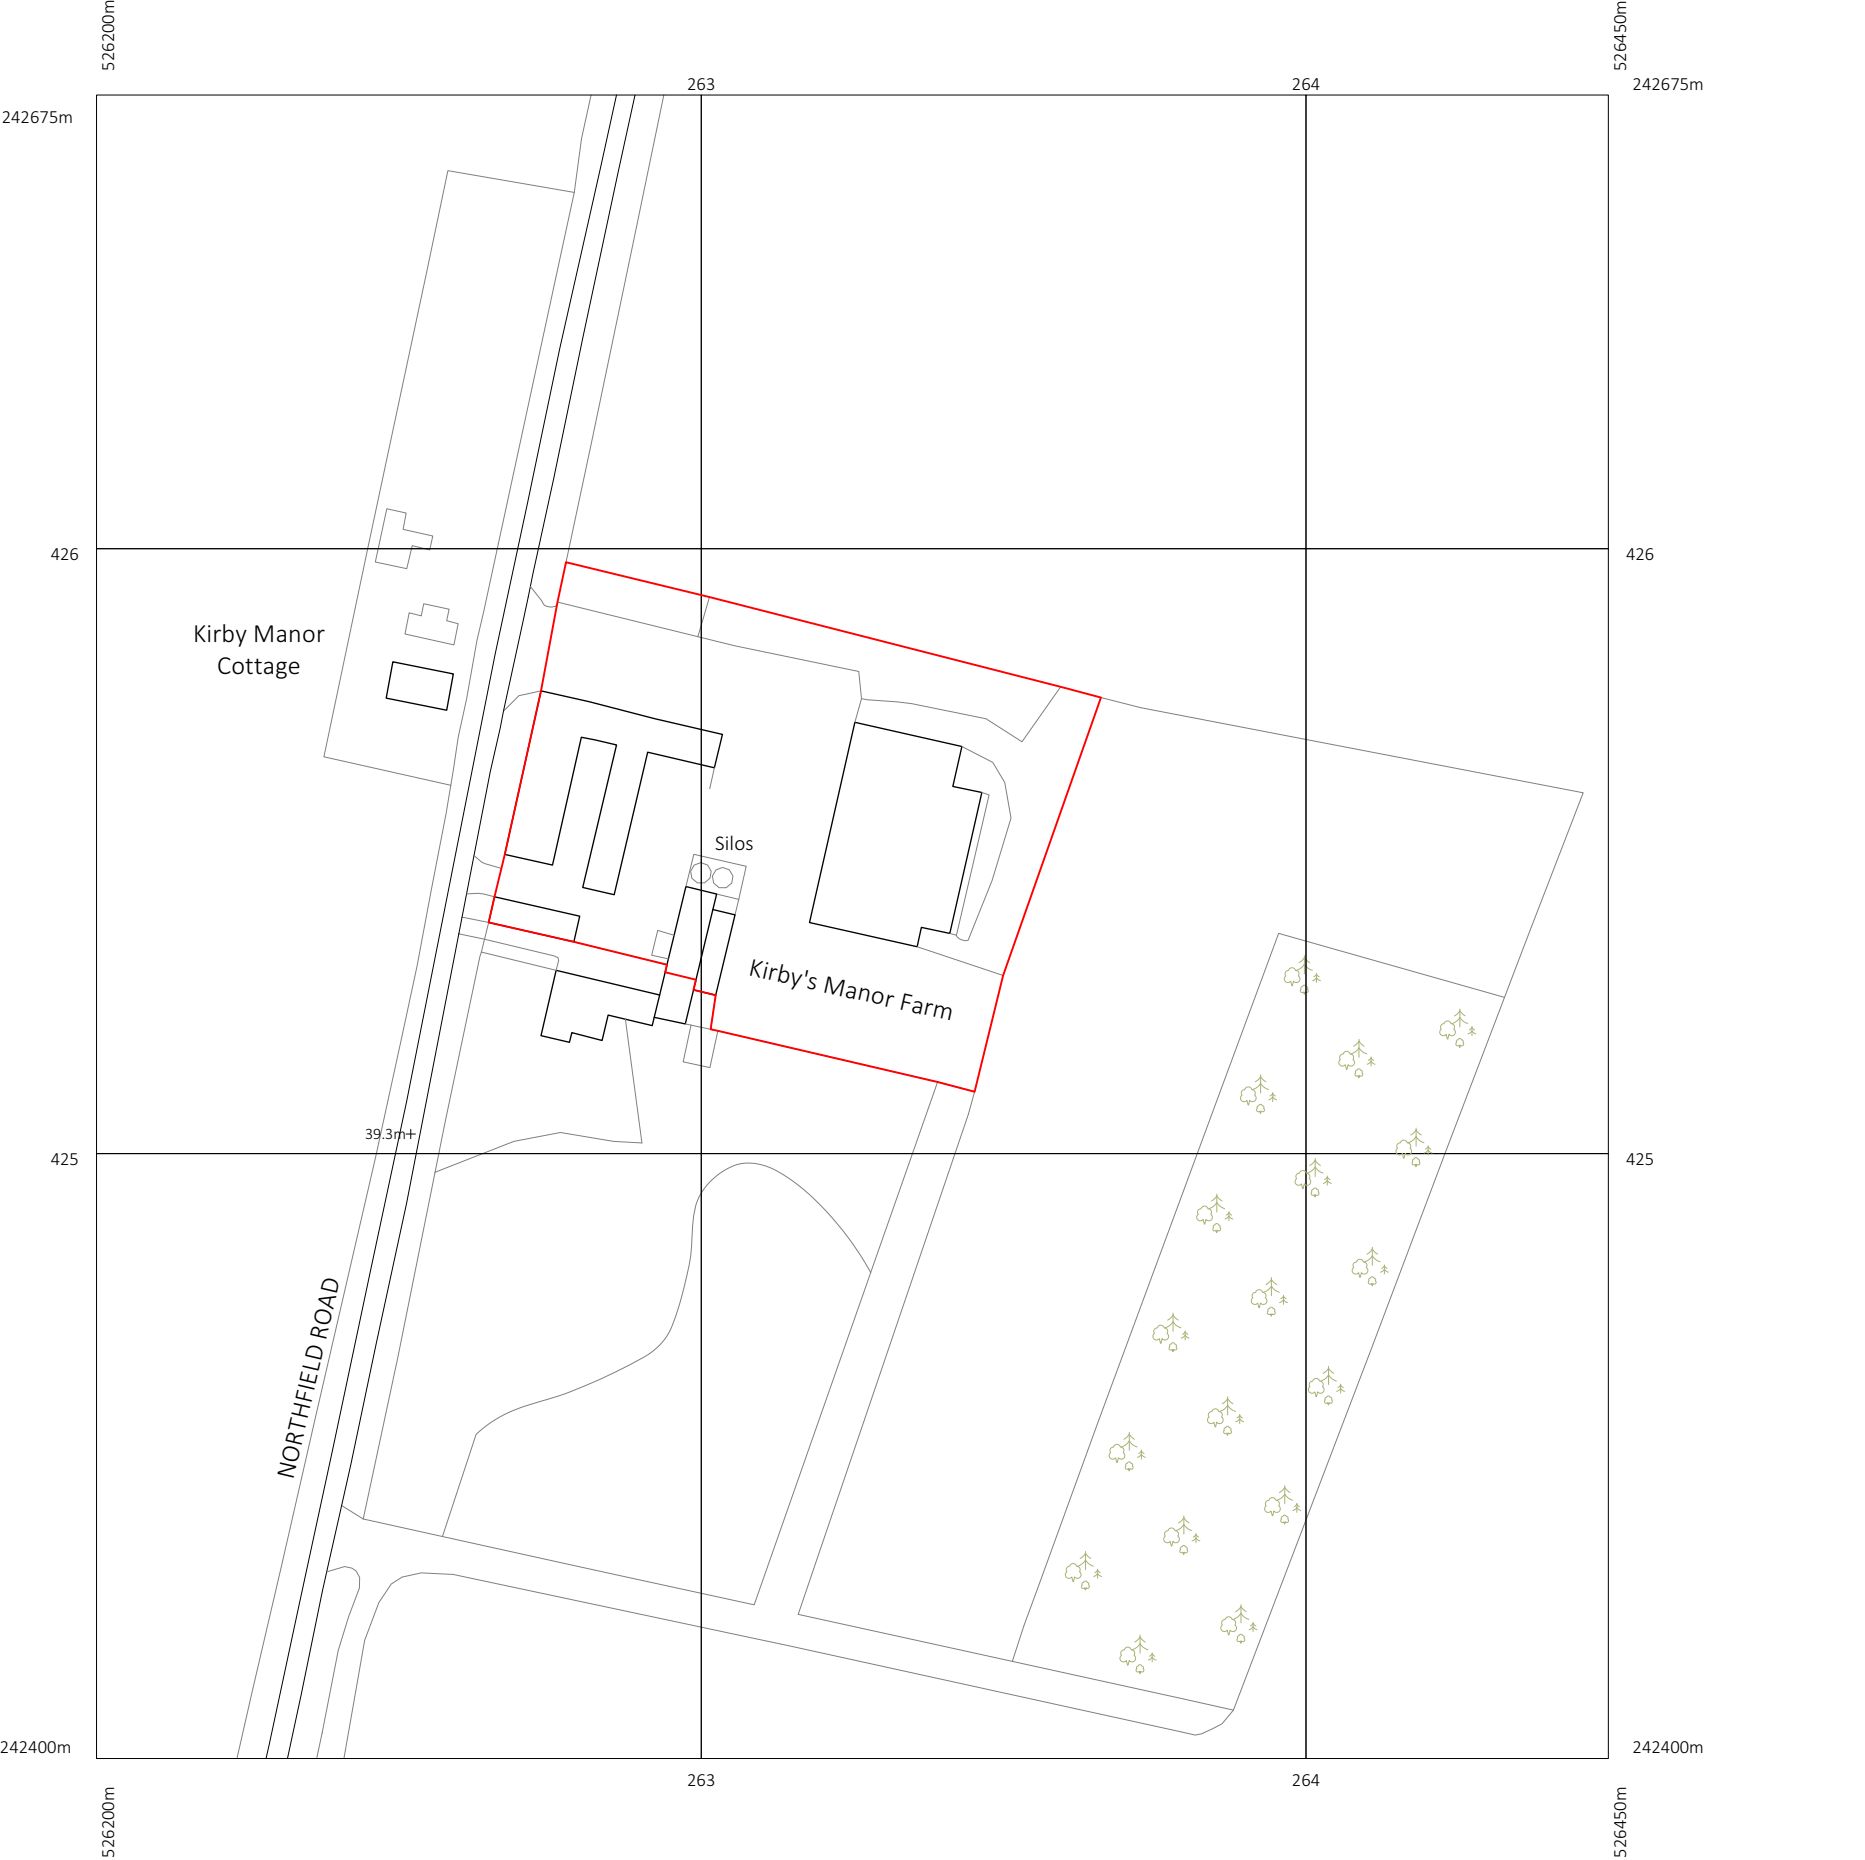


No.	Date	By	Comments
Revisions			
Status			
PLANNING			
Project			
Kirby Manor Farm			
Crawshaw Architects LLP			
27 Almeida Street London N1 1TD tel: +44 (0)7939 215 114			
Title			
LOCATION PLAN			
Drawing Number			Sheet
164 OS 00			
Drawn	Checked	Scale	Date
PD	AC	1:1250 @ A3	26.06.2024
Revision			
			-