


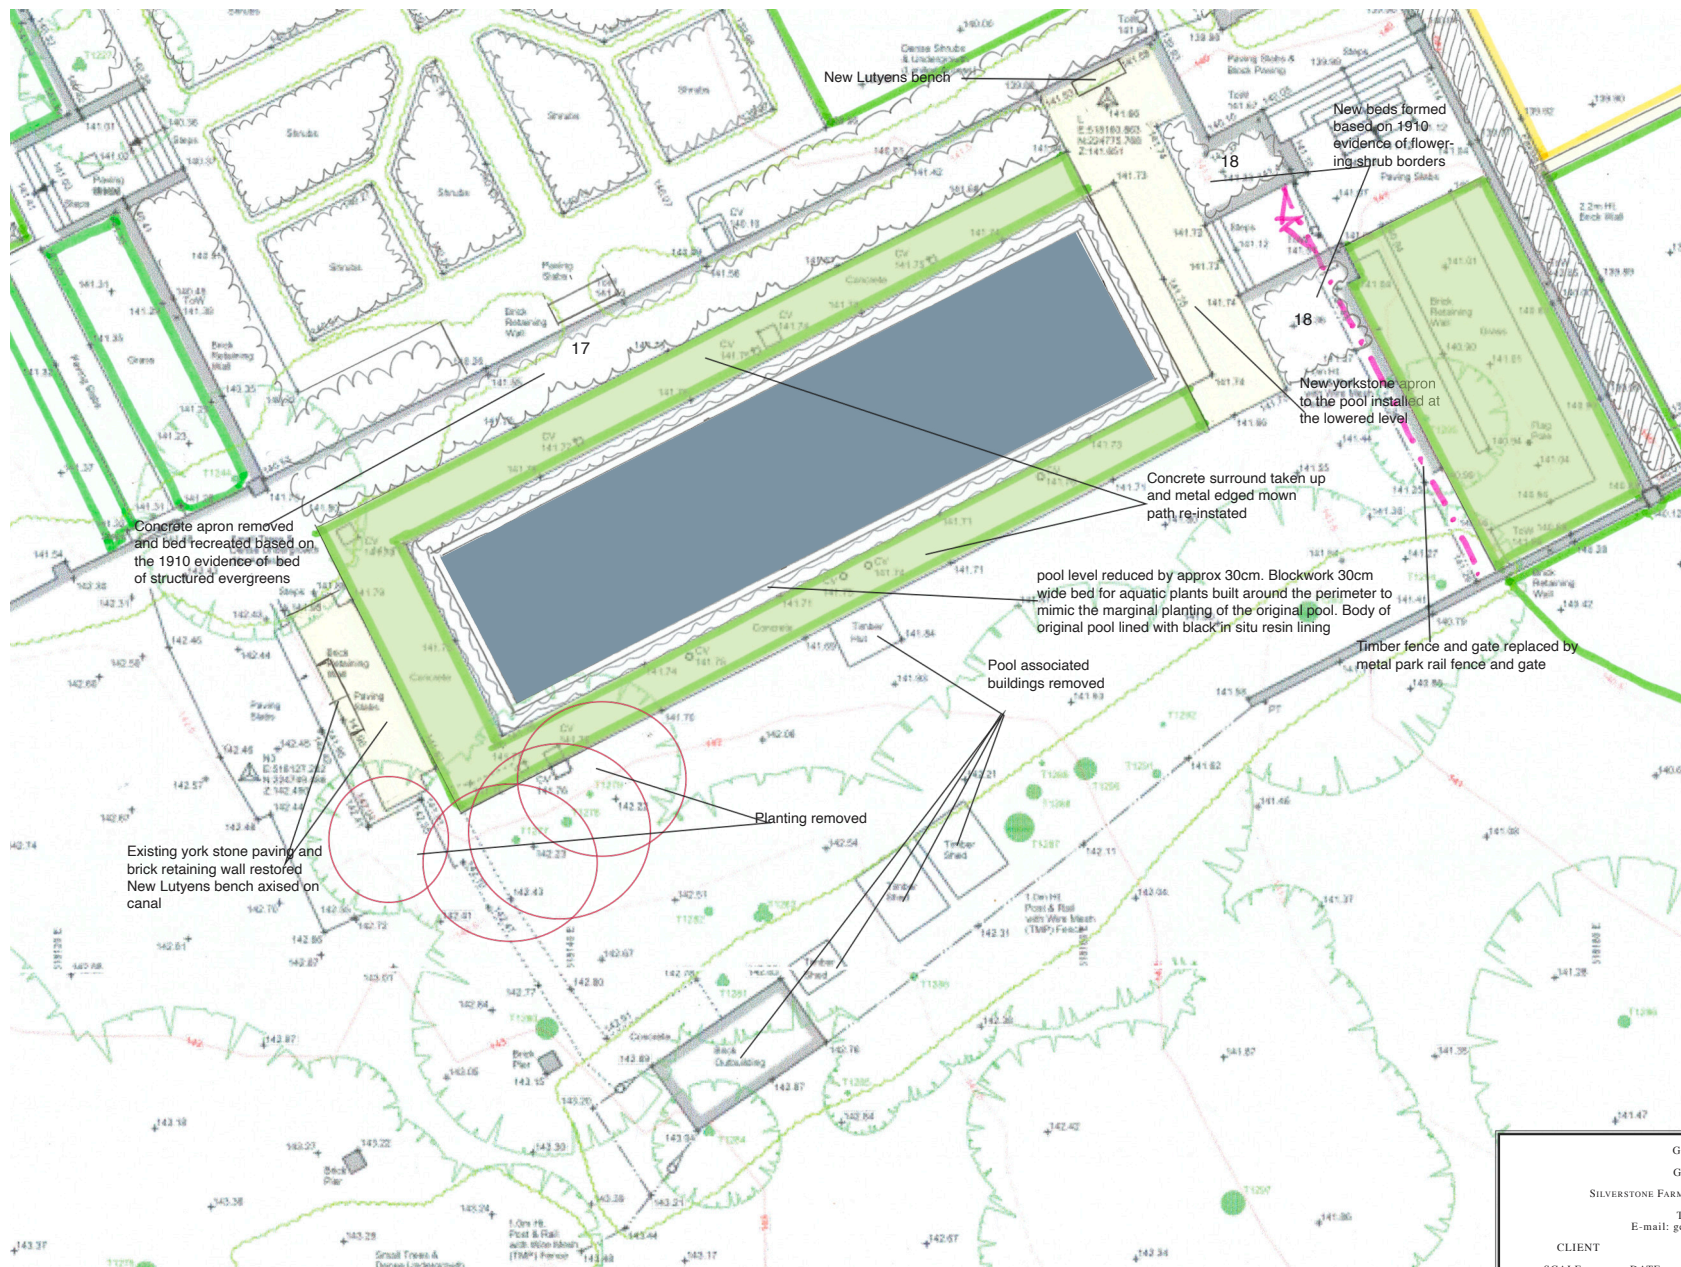

GEORGE CARTER

GARDEN DESIGN

SILVERSTONE FARM NORTH ELMHAM NORFOLK NR20 5EX

Telephone: 07768446941

E-mail: georgecartergardens.co.uk

CLIENT

SCALE 1:200@ AO

DATE June 2024

CONTRACTORS TO VERIFY ALL INFORMATION ON SITE PRIOR TO COMMENCEMENT OF WORK.

PROJECT

Temple Dinsley

DEL GC

DO NOT SCALE

COPYRIGHT GEORGE CARTER

DRAWING

Pool Garden

DRG.NO 28.09.23.18