



LOCATION PLAN (1:1250)

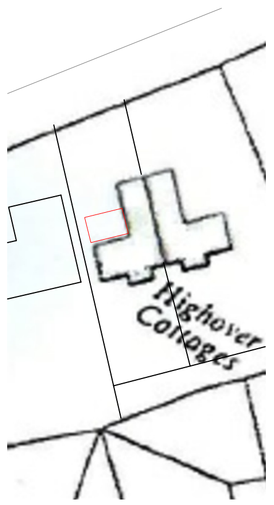

BLOCK PLAN (1:200)



NORTH ELEVATION AS PROPOSED

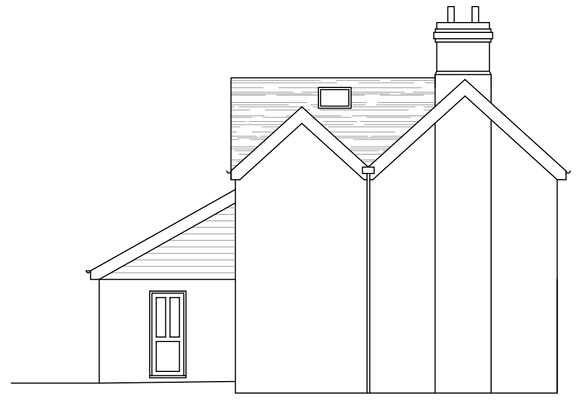


WEST ELEVATION AS PROPOSED




NORTH ELEVATION AS EXISTING




WEST ELEVATION AS EXISTING

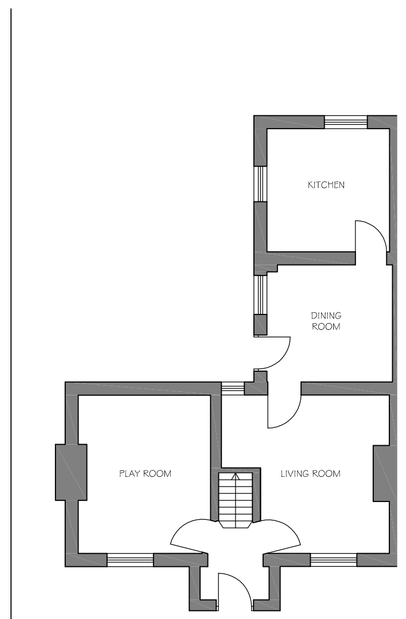

GROUND FLOOR AS EXISTING

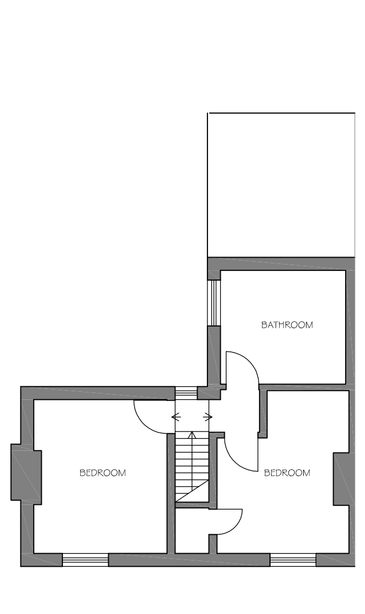

FIRST FLOOR AS EXISTING

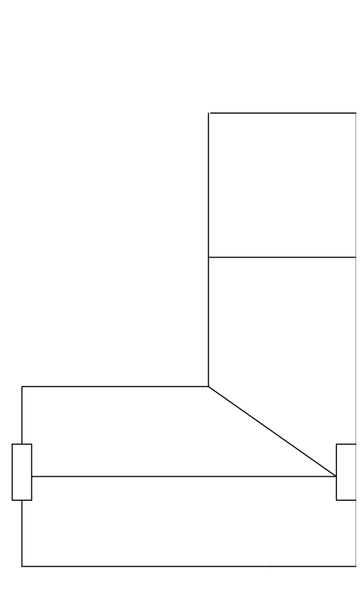

ROOF PLAN AS EXISTING

GROUND FLOOR AS PROPOSED

FIRST FLOOR AS PROPOSED

ROOF PLAN AS EXISTING

0 5m

0 5m

REBECCA MORGAN ASSOCIATES
DESIGN & PROJECT MANAGEMENT
40 Chapel Lane, Benfleet, Essex SS7 2PP
T. 07704 312080 design@rmorganassociates.co.uk

Client
LIZ TOWNSEND & ROGER KING

Project
2 HIGHOVER COTTAGES, HITCHIN SG4 0RQ

Drawing
Proposed Layouts & Elevations

Drawing No. 18002-1

Drawn RJM

Scale 1:100@A1

Revision

Date February 2018