
SCALE 1:100

0m 2 4 6 8 10


REVISION

A - PLANT LAYOUT AMENDED - 15.02.18

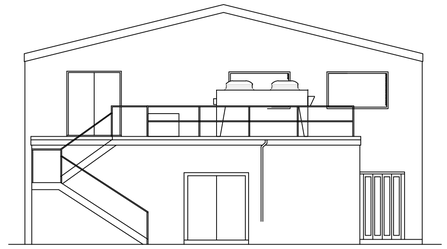

EXISTING REAR ELEVATION

NEW A.C UNIT

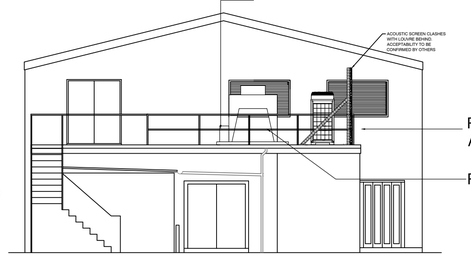


PROPOSED PLANT WITH ACOUSTIC SCREEN


PROPOSED CONDENSER

COLDROOM, STAIRS UNDER SEPARATE APPLICATION

PROPOSED REAR ELEVATION

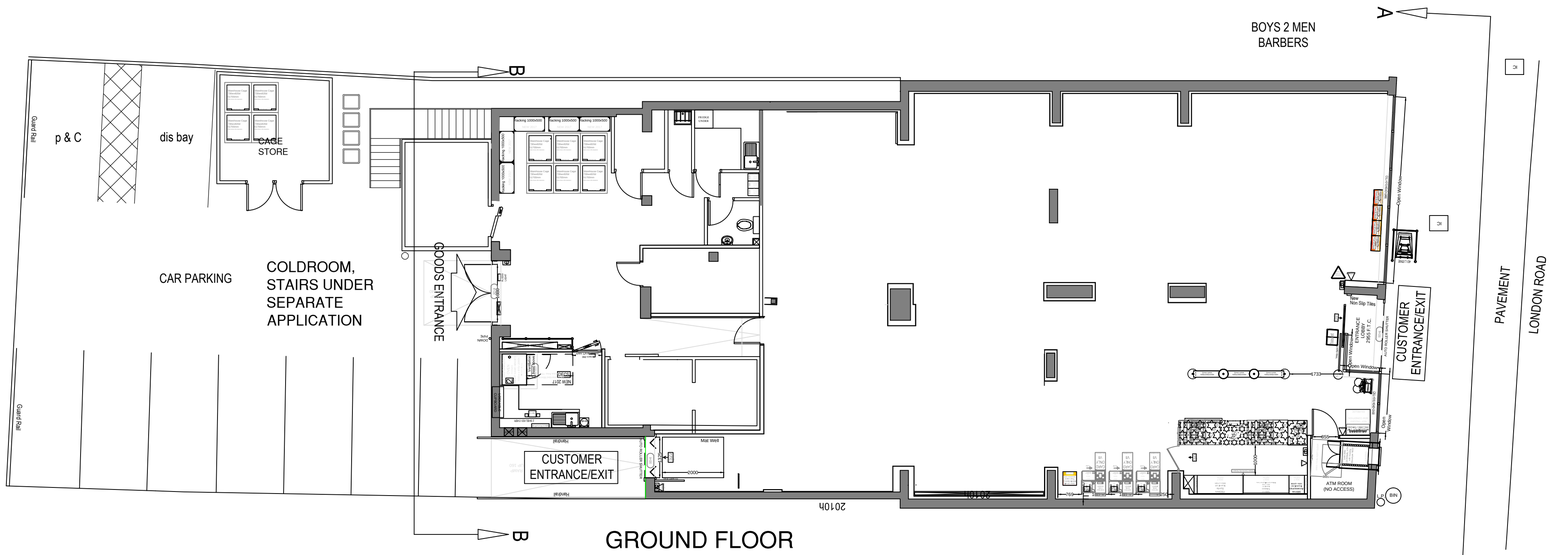

GROUND FLOOR

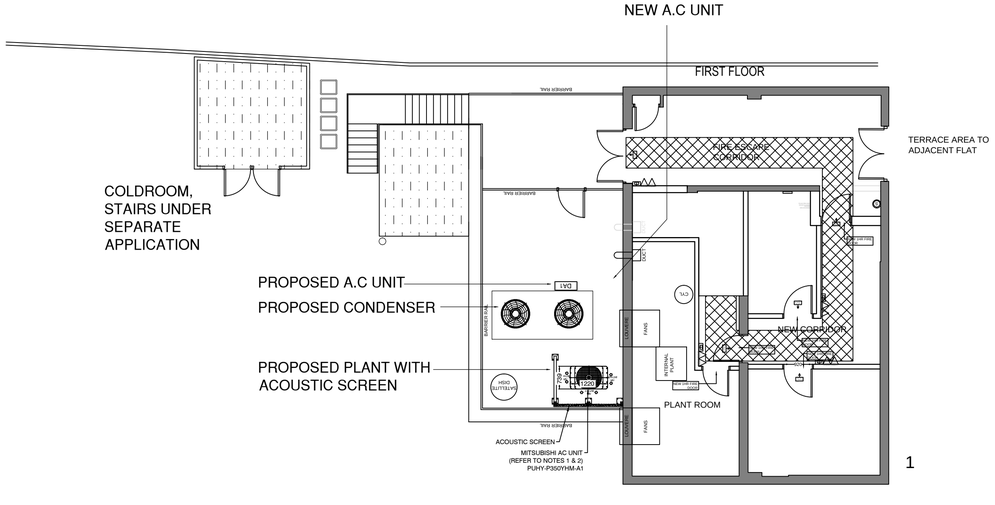

FIRST FLOOR

© THE CONTENTS OF THIS DRAWING REMAIN THE SOLE PROPERTY OF WELLSFIELD ASSOCIATES AND MUST NOT BE COPIED OR REPRODUCED WITHOUT PRIOR PERMISSION.

FULL SURVEY NOT CARRIED OUT, DRAWING PRODUCED USING INFORMATION SUPPLIED BY THE CLIENT

Wellsfield Associates

project
CO-OP SUPERMARKET
119 LONDON ROAD
KNEBWORTH
HERTFORDSHIRE
SG3 6EX

PROPOSED PLANS & ELEVATIONS
PLANT

date	drawn
JUNE 17	WJ

scale	drg no.
1:100	3373-04A