


NOTES

- This is a planning drawing and should not be used for construction.
- This document and its design content is copyright ©.
- It shall be read in conjunction with all other associated project information and consultants documents.
- 3D images are an illustration only, and are not accurate representations.
- Refer to scale bar and title sheet to check printing scale.

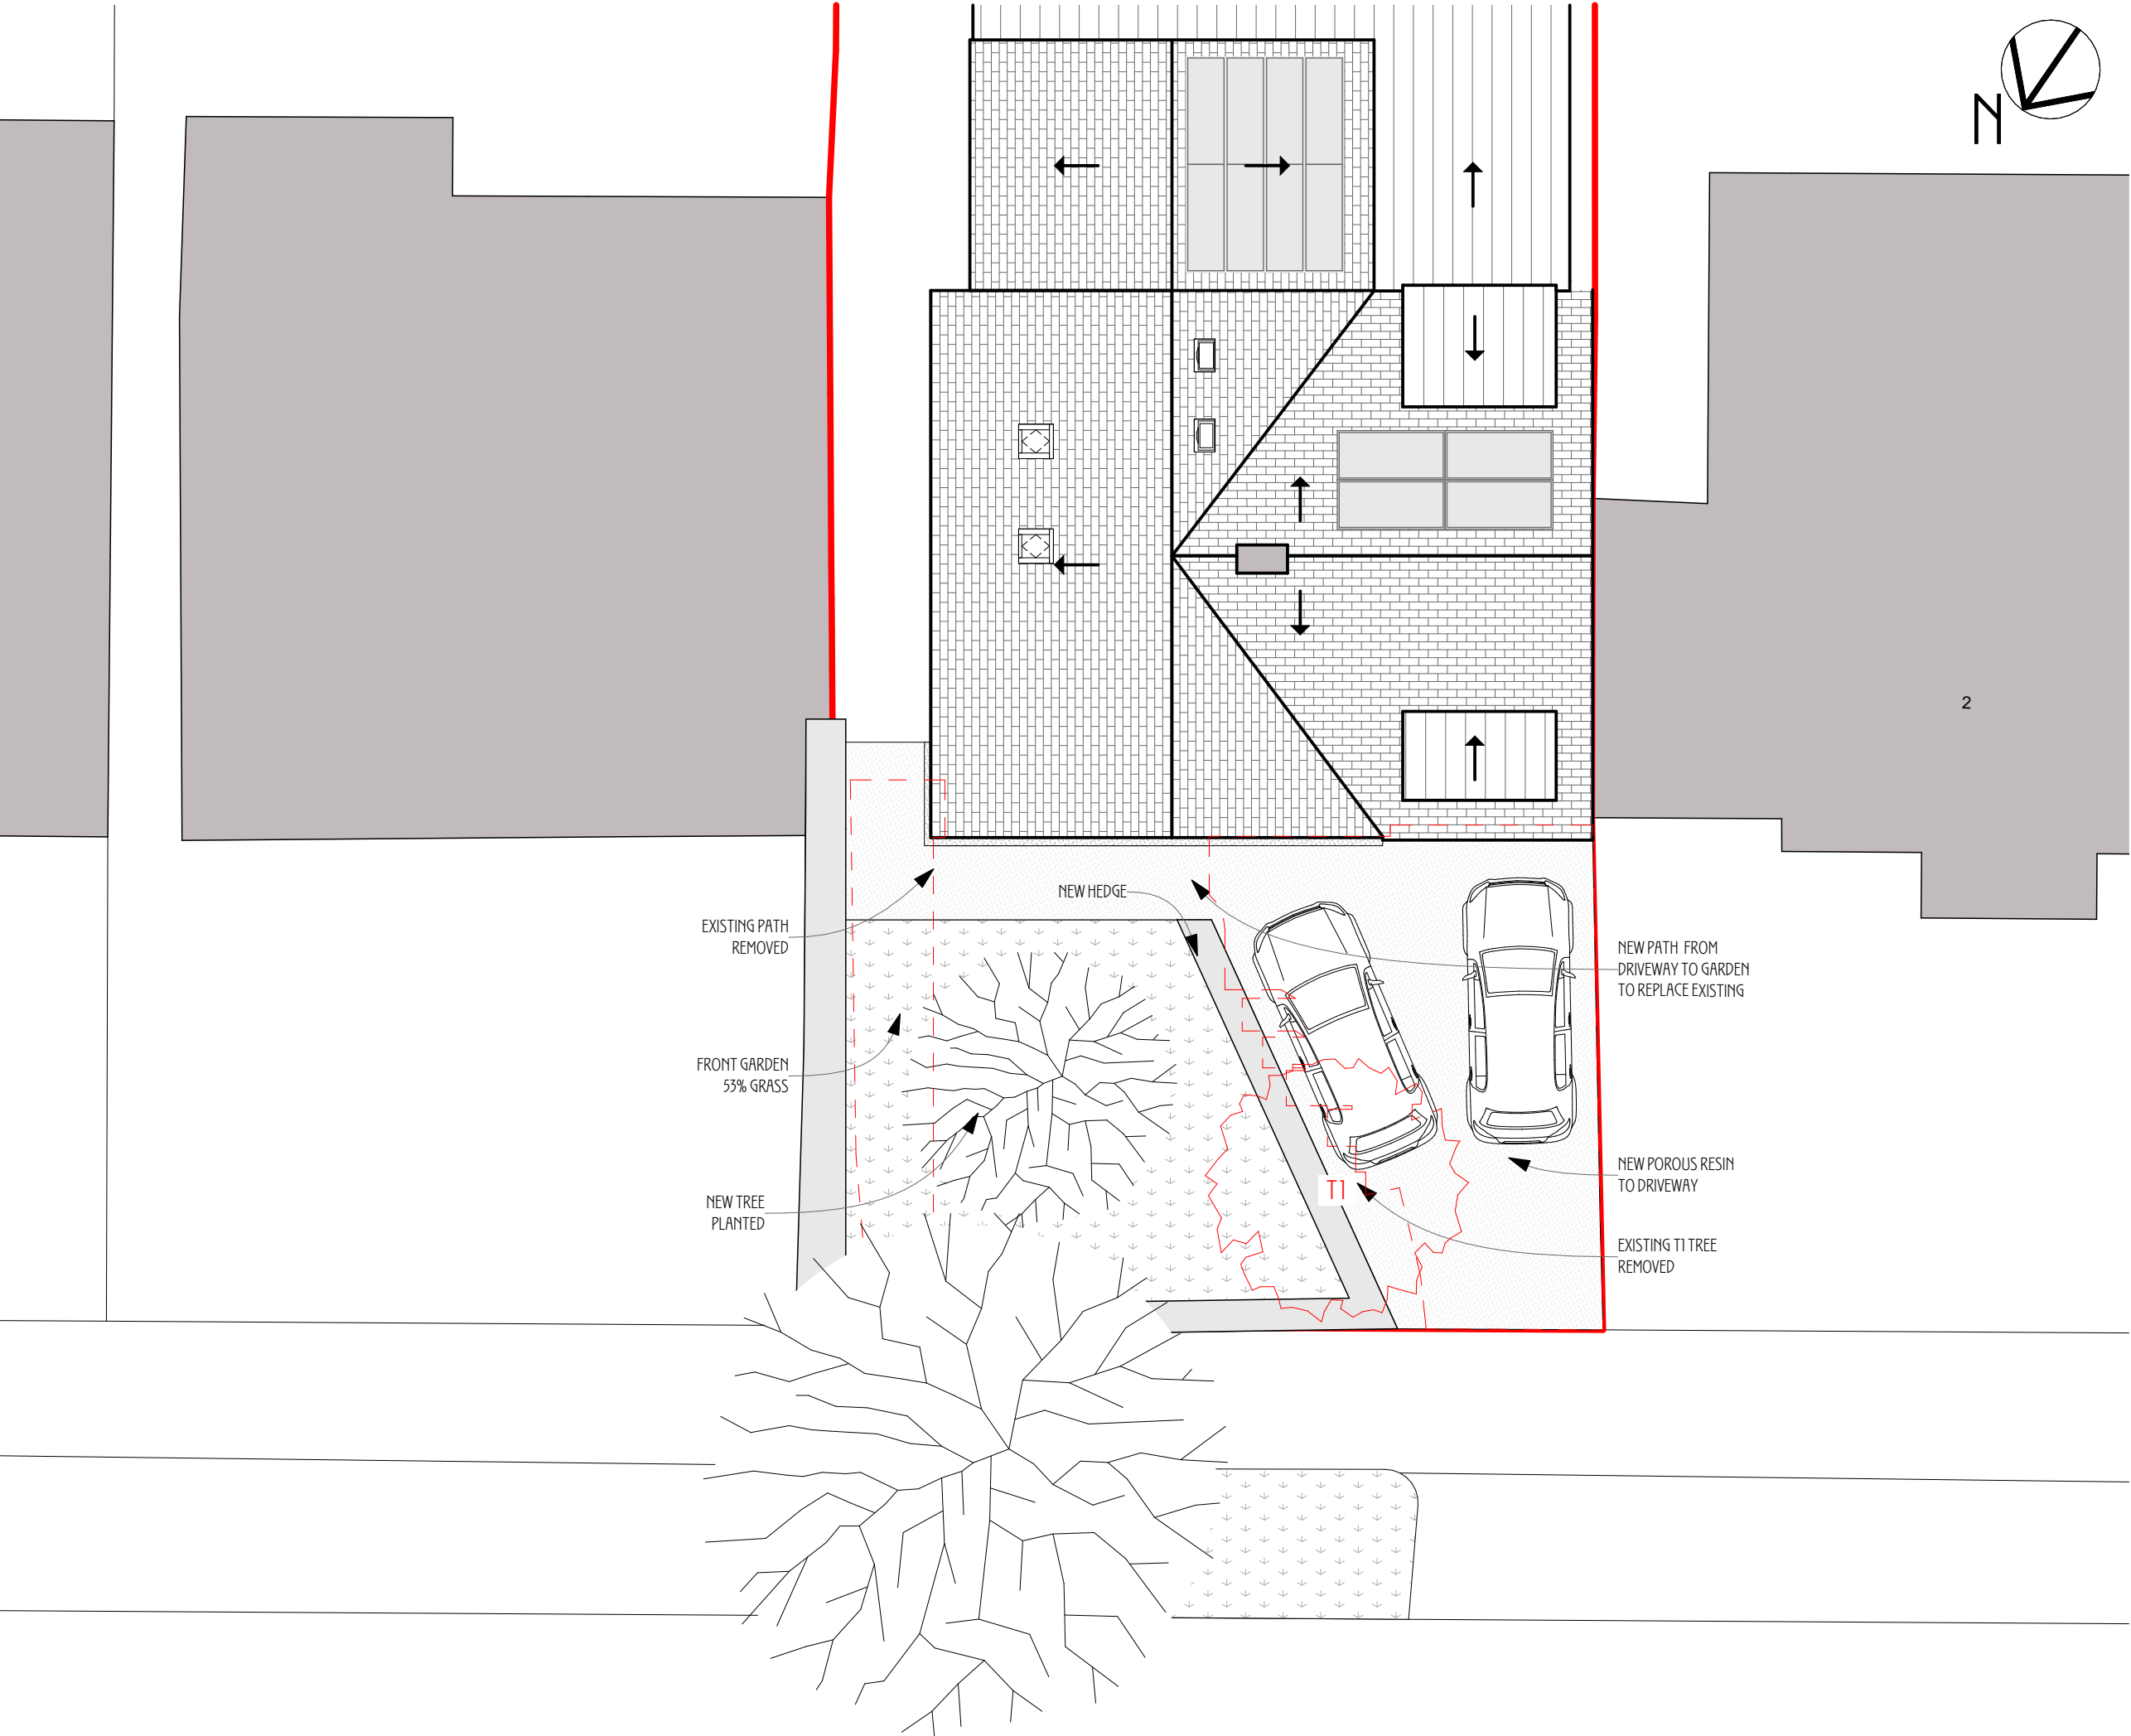

EXISTING
PROPOSED
REMOVALS

PLANNING ISSUE

Rev	Issued By	Details	Issue Date
-	BB	ISSUED TO CLIENT	11/02/25
A	BB	REVISED FOLLOWING CLIENT COMMENTS	08/04/25
B	BB	REVISED FOLLOWING COMMENTS	20/05/25

PROJECT TITLE
4 Hawthorn Hill, Letchworth

DRAWING TITLE
Proposed Front Garden Plan (A3)

SCALE
1:100 @ A3

DATE
May 25
DRAWN/CHKD
BB AG

DRAWING No.
2418/PD/205
REV
B

NORTON STUDIO ARCHITECTS
HISTORIC AND SUSTAINABLE BUILDING SPECIALIST
ARCHITECT ACCREDITED IN BUILDING CONSERVATION
5 Croft Lane - Norton - Letchworth Garden City - Herts - SG6 1 AS
t - 01462 374035
w - www.nortonstudio.co.uk