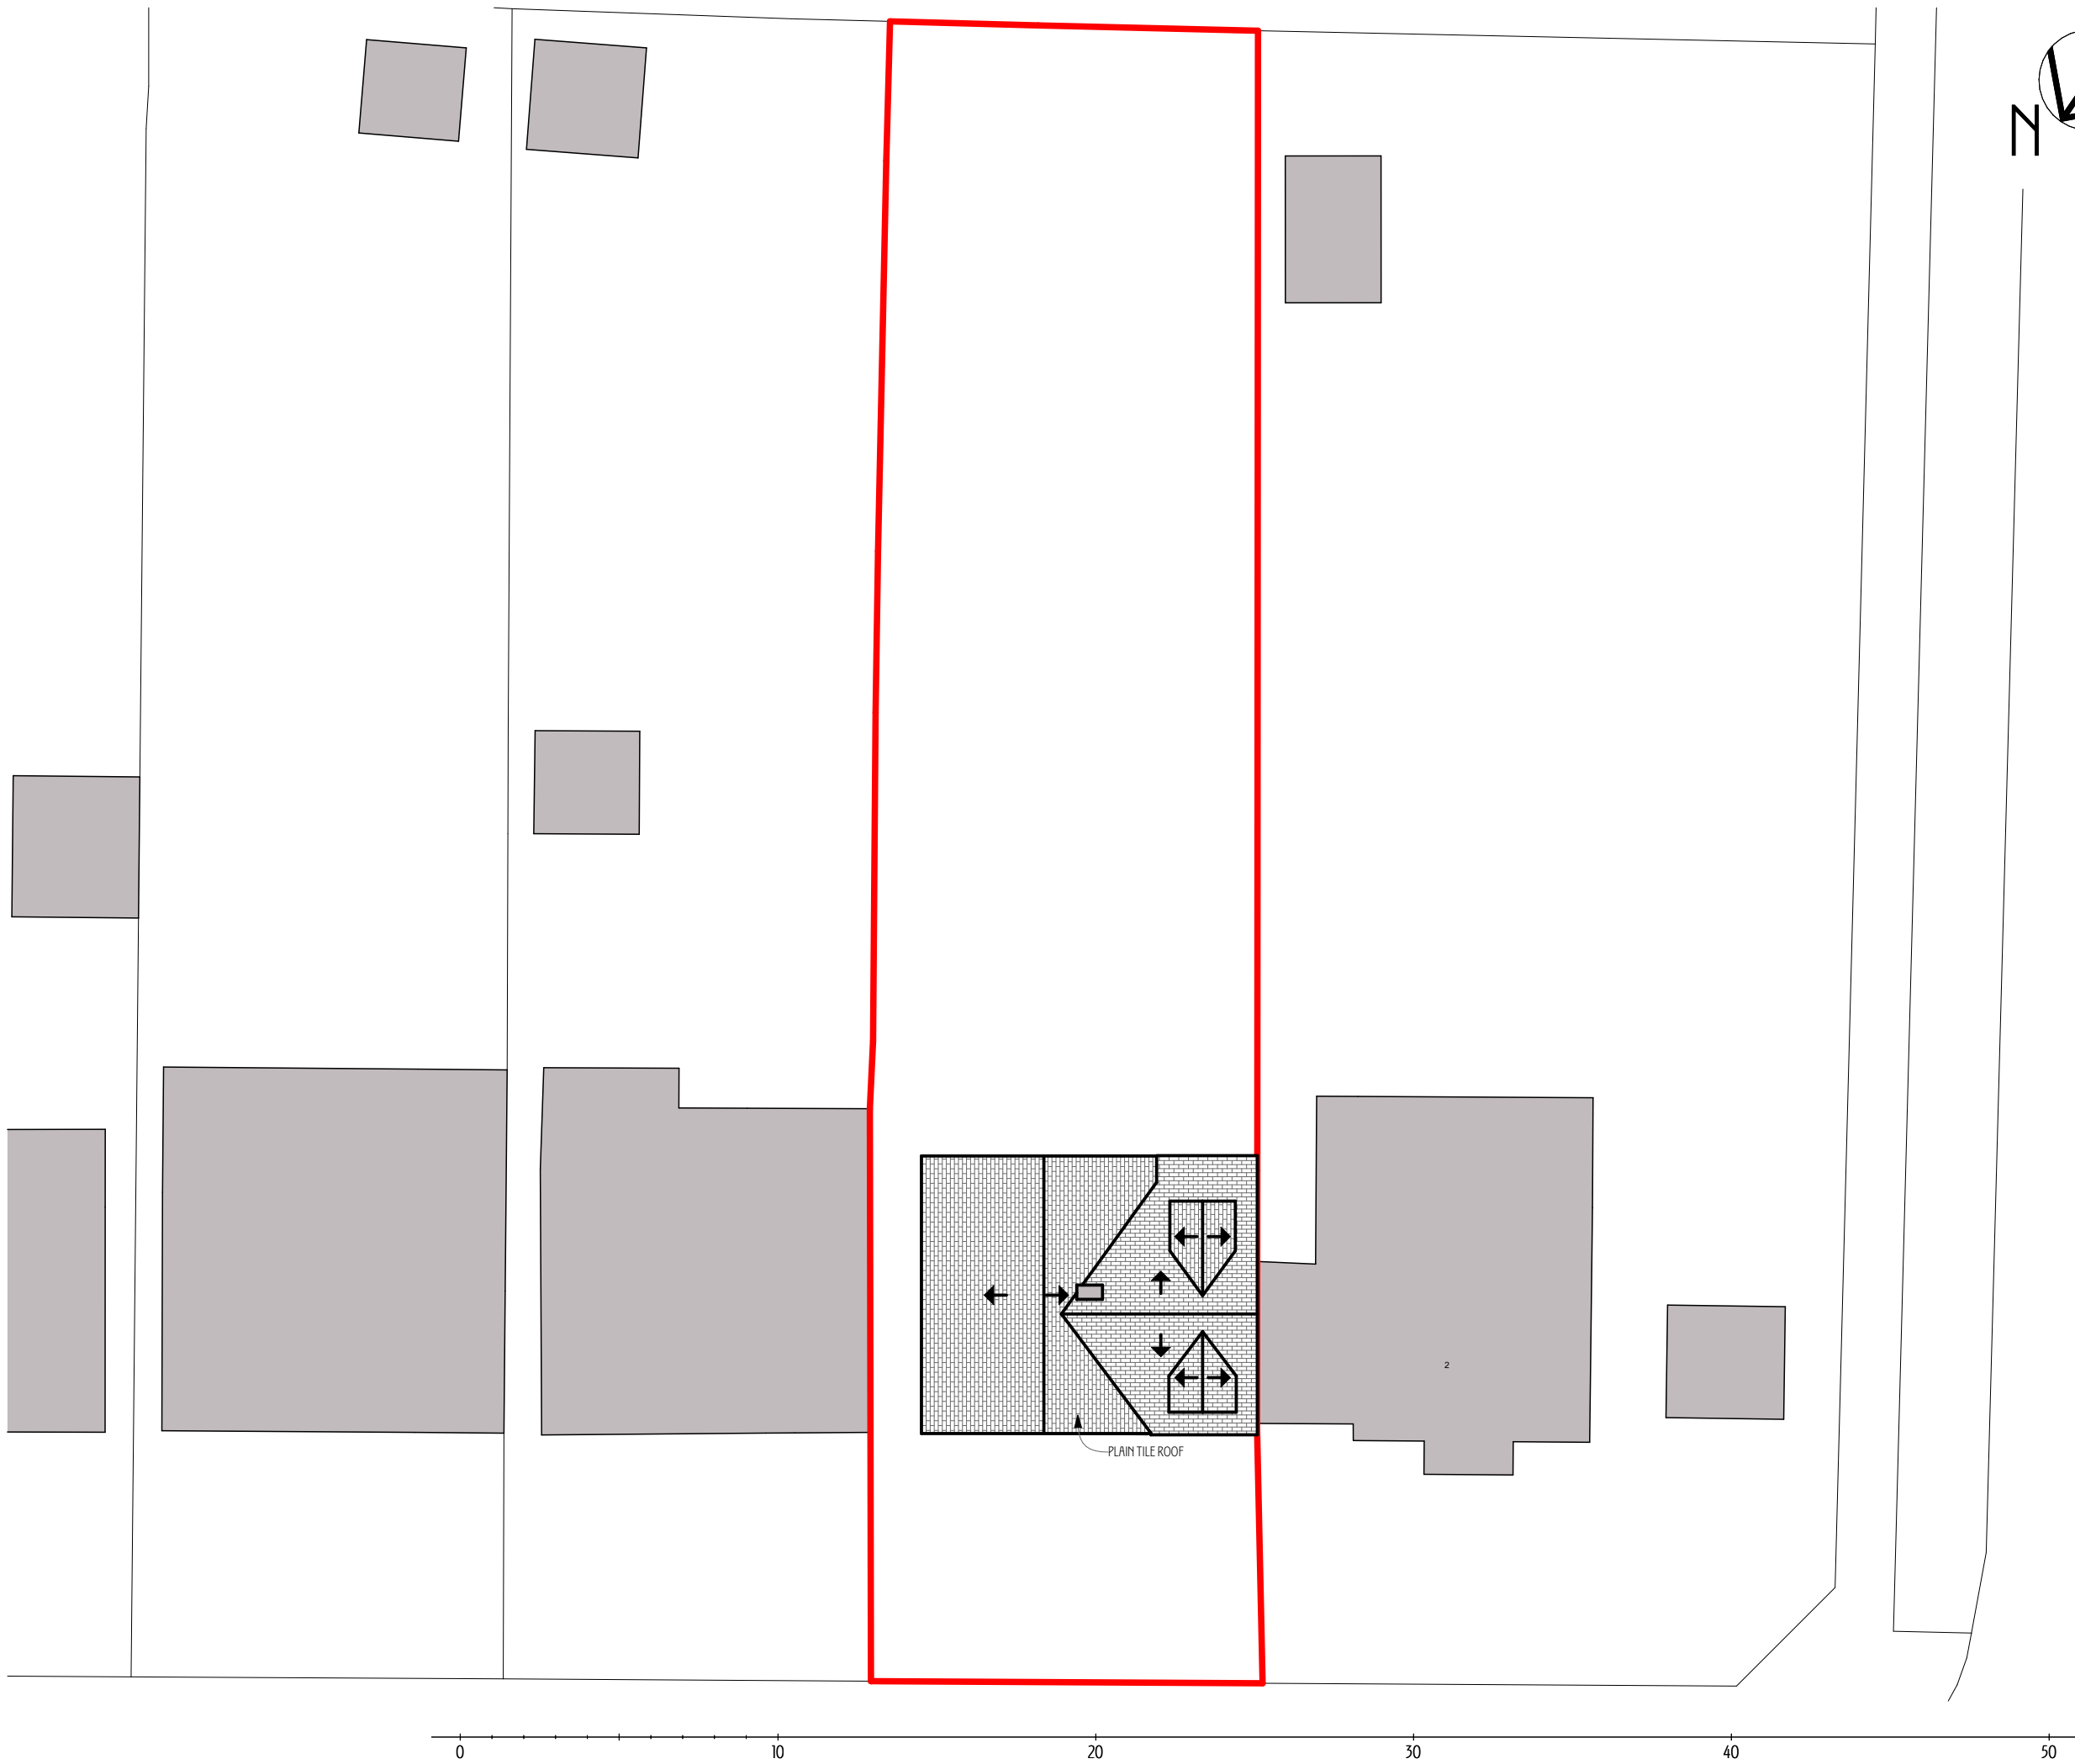


- NOTES
- This is a planning drawing and should not be used for construction.
 - This document and its design content is copyright ©.
 - It shall be read in conjunction with all other associated project information and consultants documents.
 - 3D images are an illustration only, and are not accurate representations.
 - Refer to scale bar and title sheet to check printing scale.

Rev	Issued By	Details	Issue Date
-	BB	ISSUED TO CLIENTS	25/10/24
A	BB	ISSUED TO CLIENTS	05/11/24

PROJECT TITLE
4 Hawthorn Hill, Letchworth

DRAWING TITLE
**Existing Block
Plan (A3)**

SCALE
1:200 @ A3

DATE
November 24

DRAWN/CHKD
BB AG

DRAWING No.
2418/SD/101

REV
A

 **NORTON STUDIO ARCHITECTS**
HISTORIC AND SUSTAINABLE BUILDING SPECIALIST
ARCHITECT ACCREDITED IN BUILDING CONSERVATION
5 Croft Lane - Norton - Letchworth Garden City - Herts - SG6 1AS
t - 01462 374035
w - www.nortonstudio.co.uk