




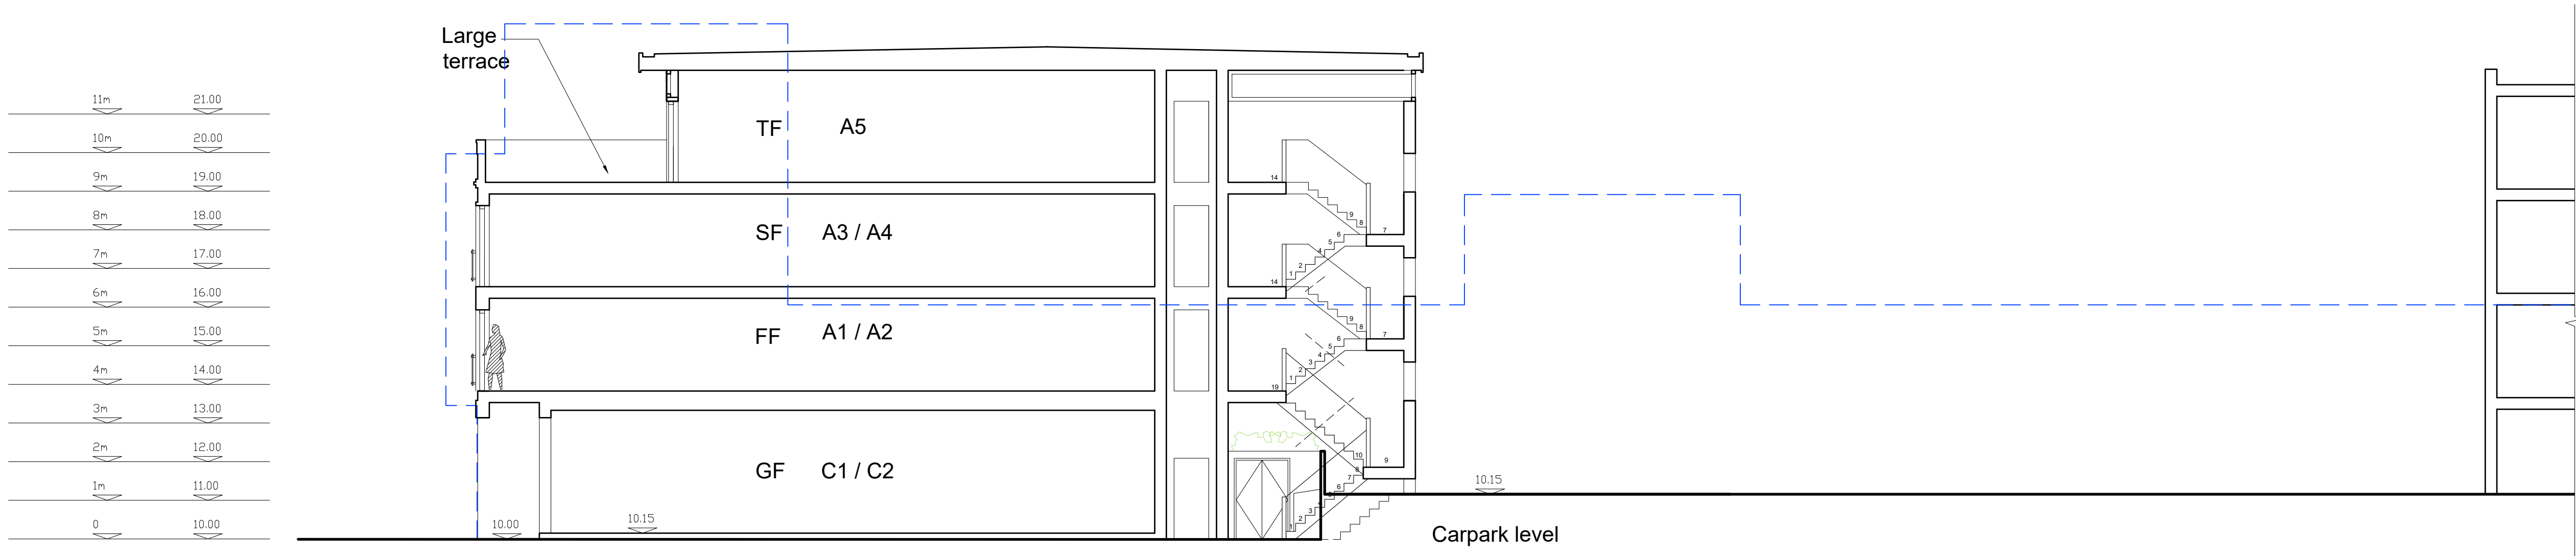


SECTION A-A - Commercial Units & Apartments

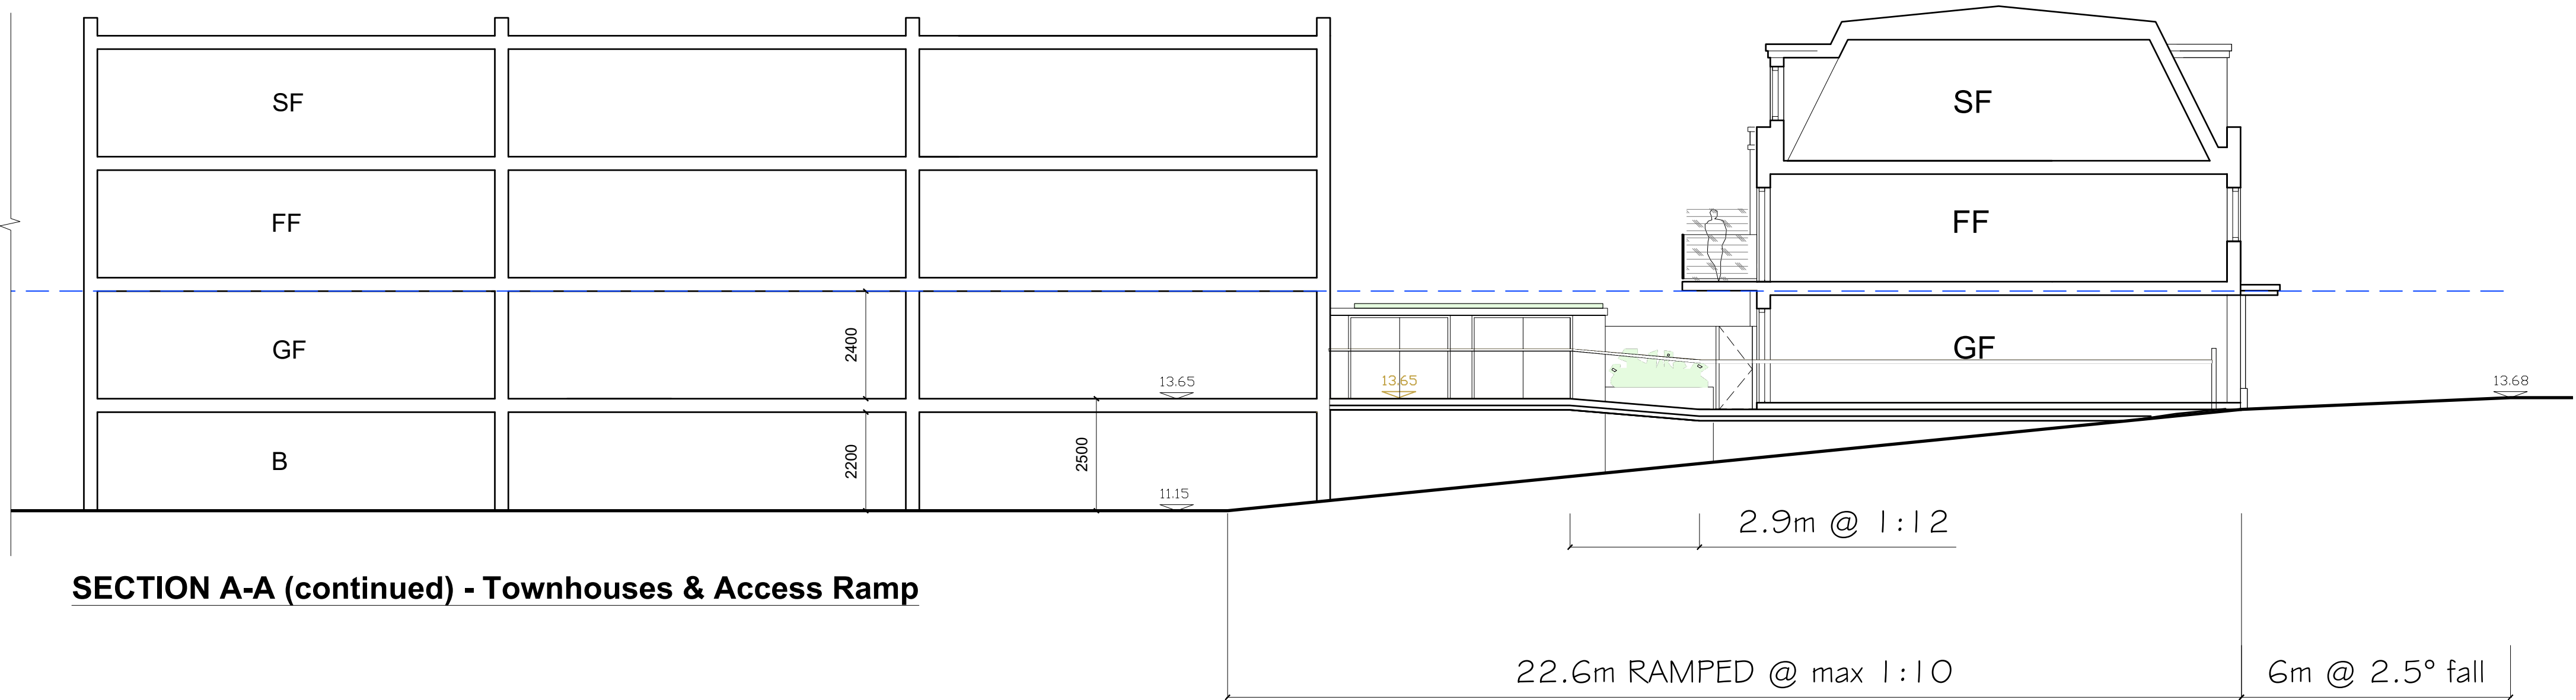

SECTION A-A (continued) - Townhouses & Access Ramp

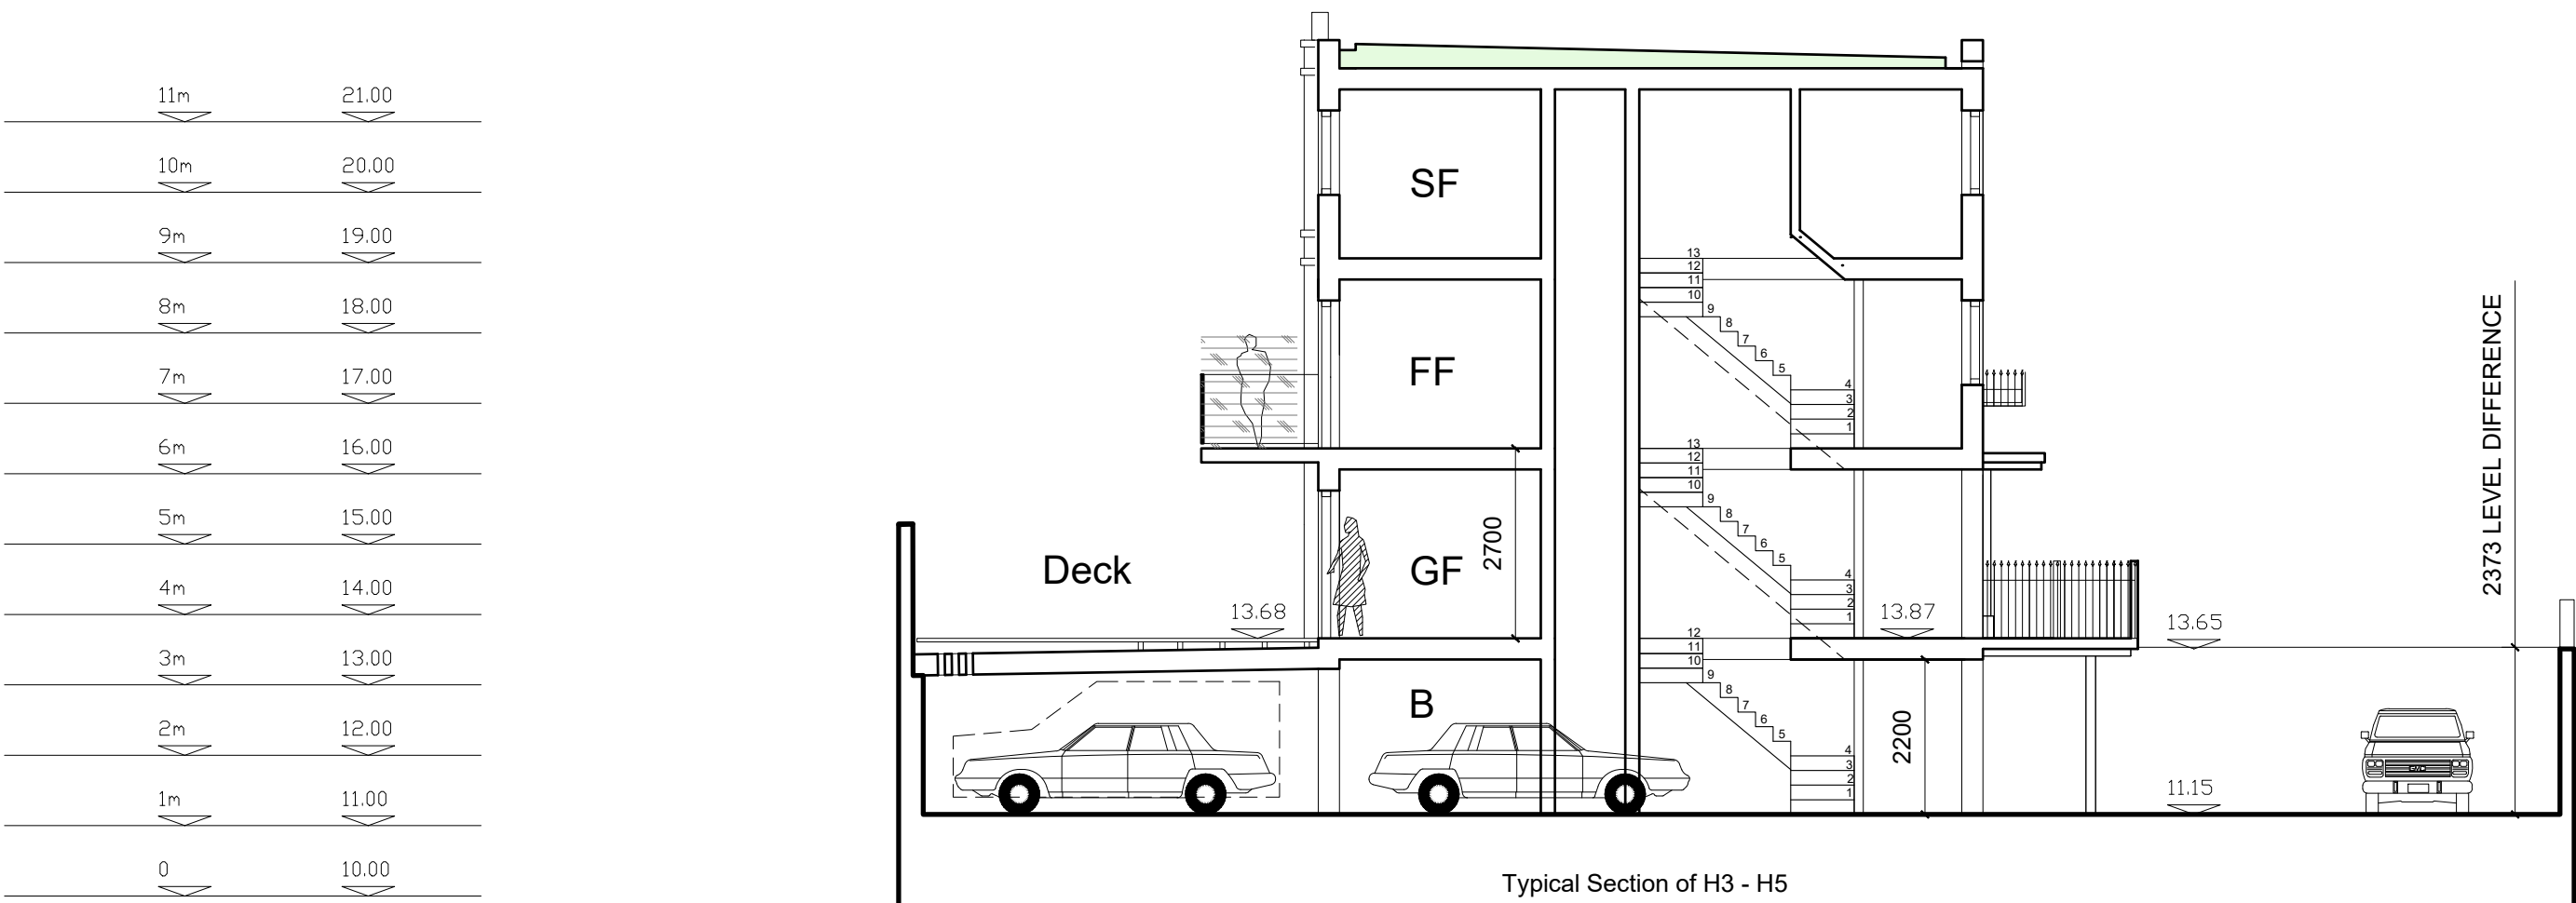

SECTION C-C - Townhouses H3 to H5

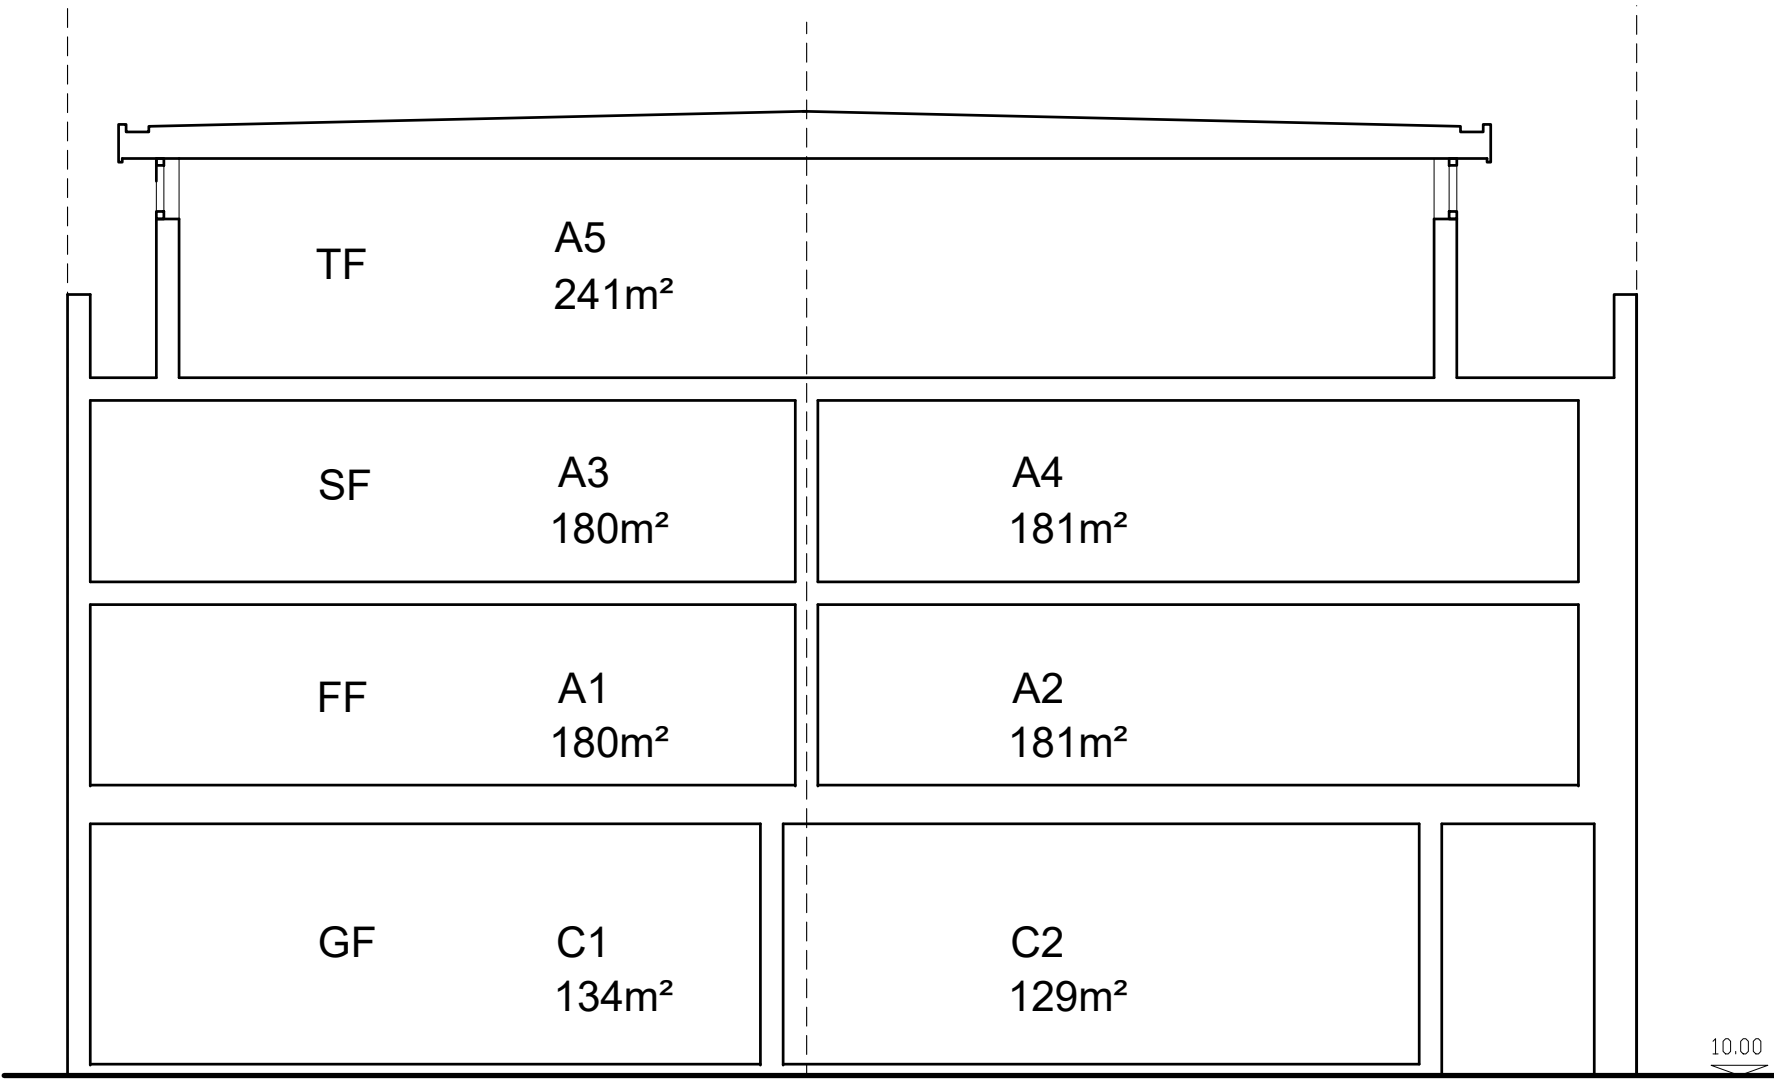

SECTION B-B - C1 to A5

Colin Eades
and Amy Moss

Rose Cottage, High Street, Gosmore, Hitchin, SG4 7QQ
colinkeades@gmail.com - amy@mosspropertydevelopment.co.uk

Client: **Selumi Instruments Ltd
& Holt End House
Instruments Ltd**

Project: **Redevelopment of
18 - 19 Bancroft, Hitchin**

Drawing
Title: **PROPOSED SECTIONS**

Dwg no. **007**

Drawn: **AM** Date: **MAY 2025** Checked: **CE**

Scale: **1:100 @ A1**

Revisions:

The content of this drawing is the property of Colin Eades & Amy Moss and may not be copied in whole or part without formal consent.