




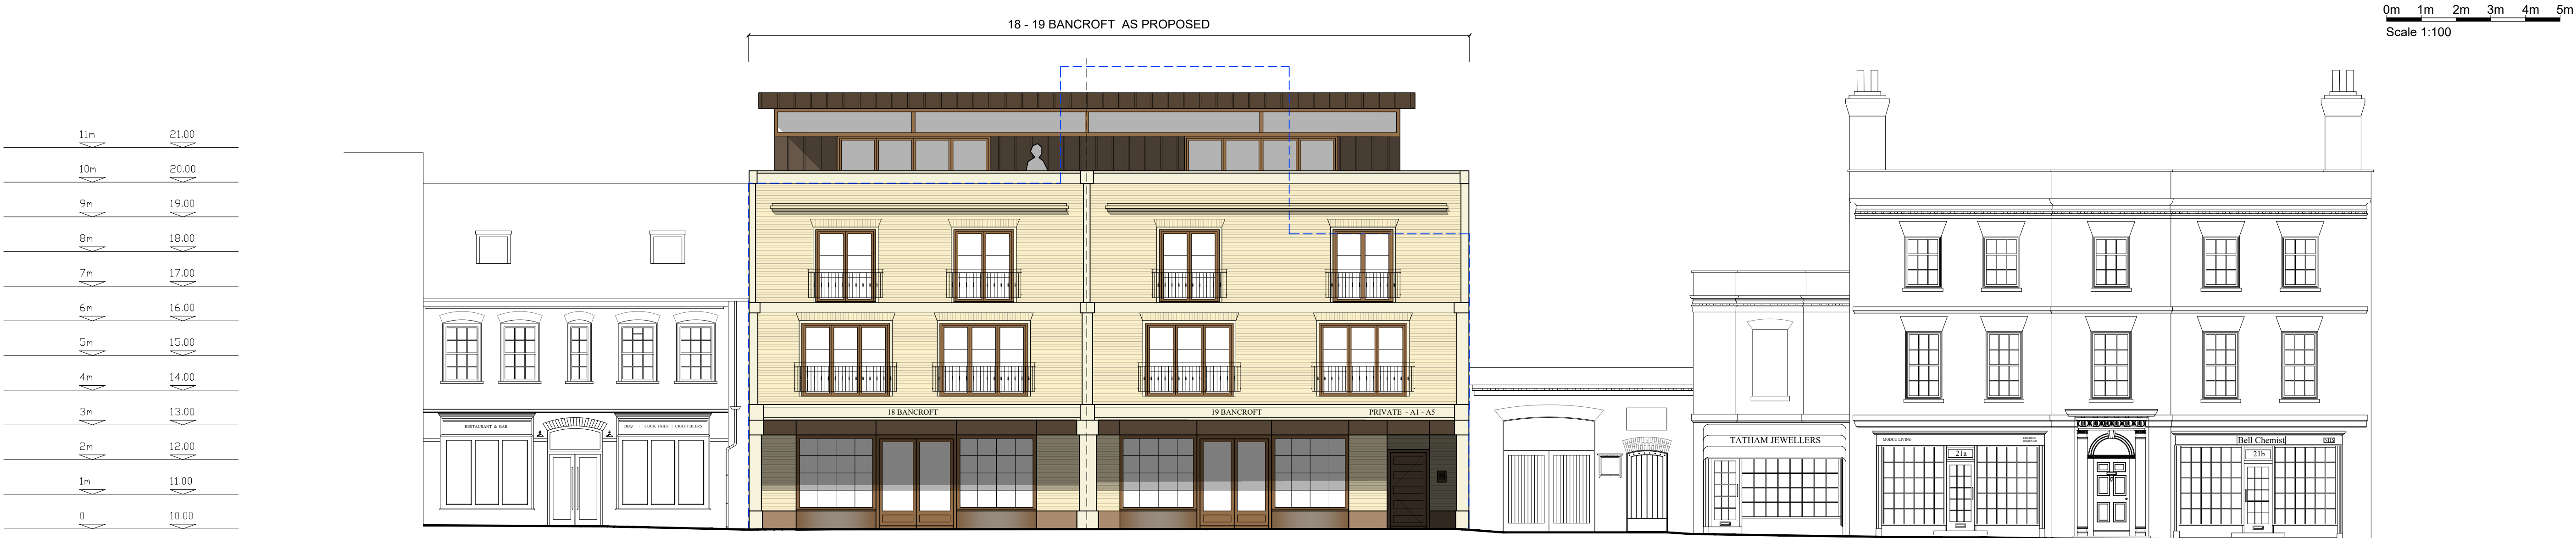

Proposed Street Scene of 18 - 19 Bancroft showing neighbouring buildings

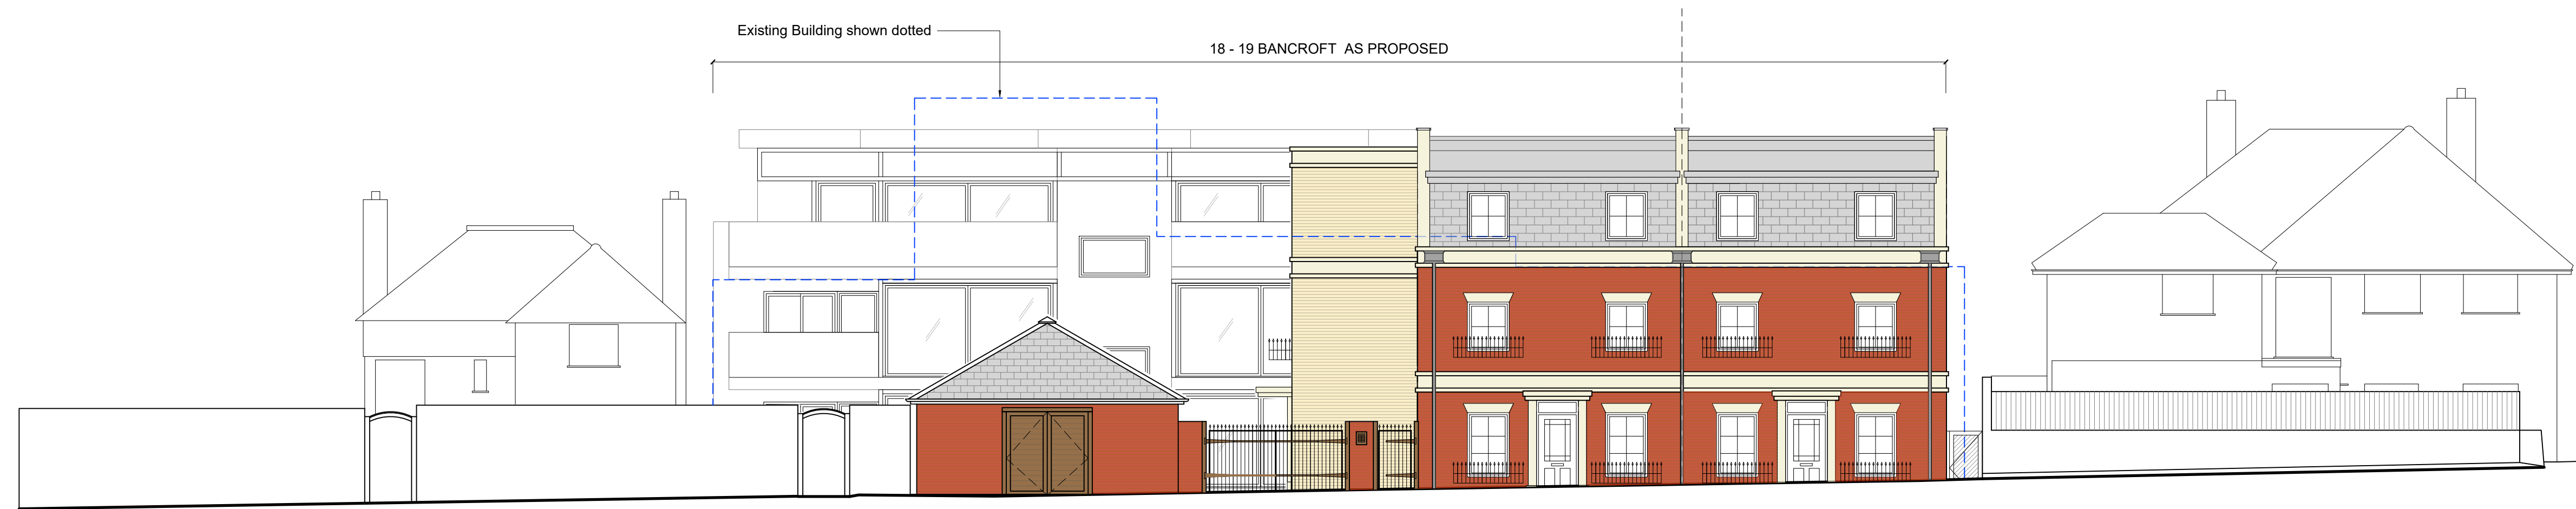

Proposed Street Scene of Grammar School Walk showing neighbouring buildings

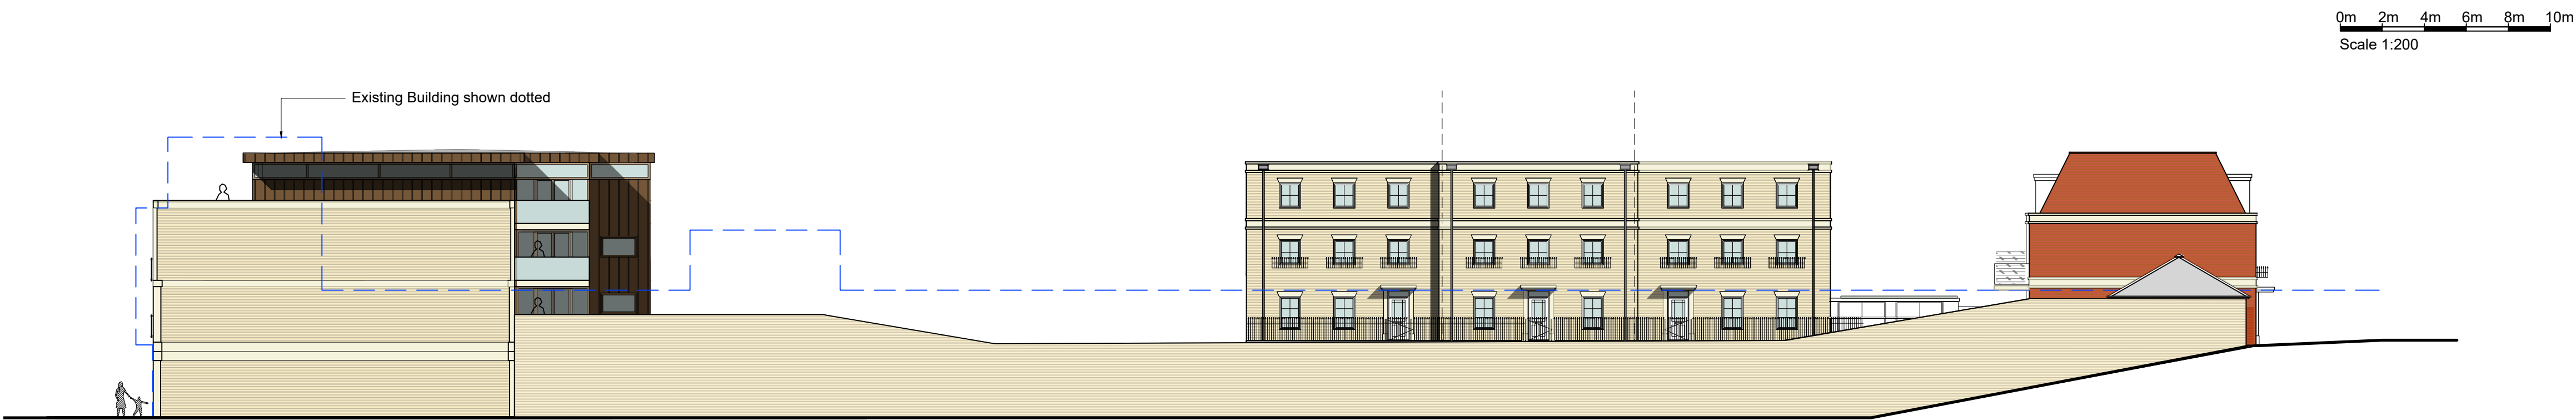

Proposed Elevation visible from the pedestrian route from Bancroft up to Grammar School Walk (Neighbouring levels assumed)

Colin Eades
and Amy Moss

Rose Cottage, High Street, Gosmore, Hitchin, SG4 7QQ
colinwkades@gmail.com - amy@mosspropertydevelopment.co.uk

Client:

Selumi Instruments Ltd
& Holt End House
Instruments Ltd

Project:

Redevelopment of
18 - 19 Bancroft, Hitchin

Drawing
Title:

PROPOSED STREET
SCENES

Dwg no.

006

Drawn:

AM

Date:

MAY 2025

Checked:

CE

Scale:

1:100 & 1:200 @ A1

Revisions:

The content of this drawing is the property of Colin Eades & Amy Moss and may not be copied in whole or part without formal consent.