



NOTE:
This drawing is provided for information purposes only.
The scheme shown on this drawing sheet has been prepared using record survey information provided by a third party.

CE & AM do not accept liability or responsibility for dimensional accuracy of any drawn element shown. Further and/or final proposals must be based upon a fully measured building survey and not this drawing.

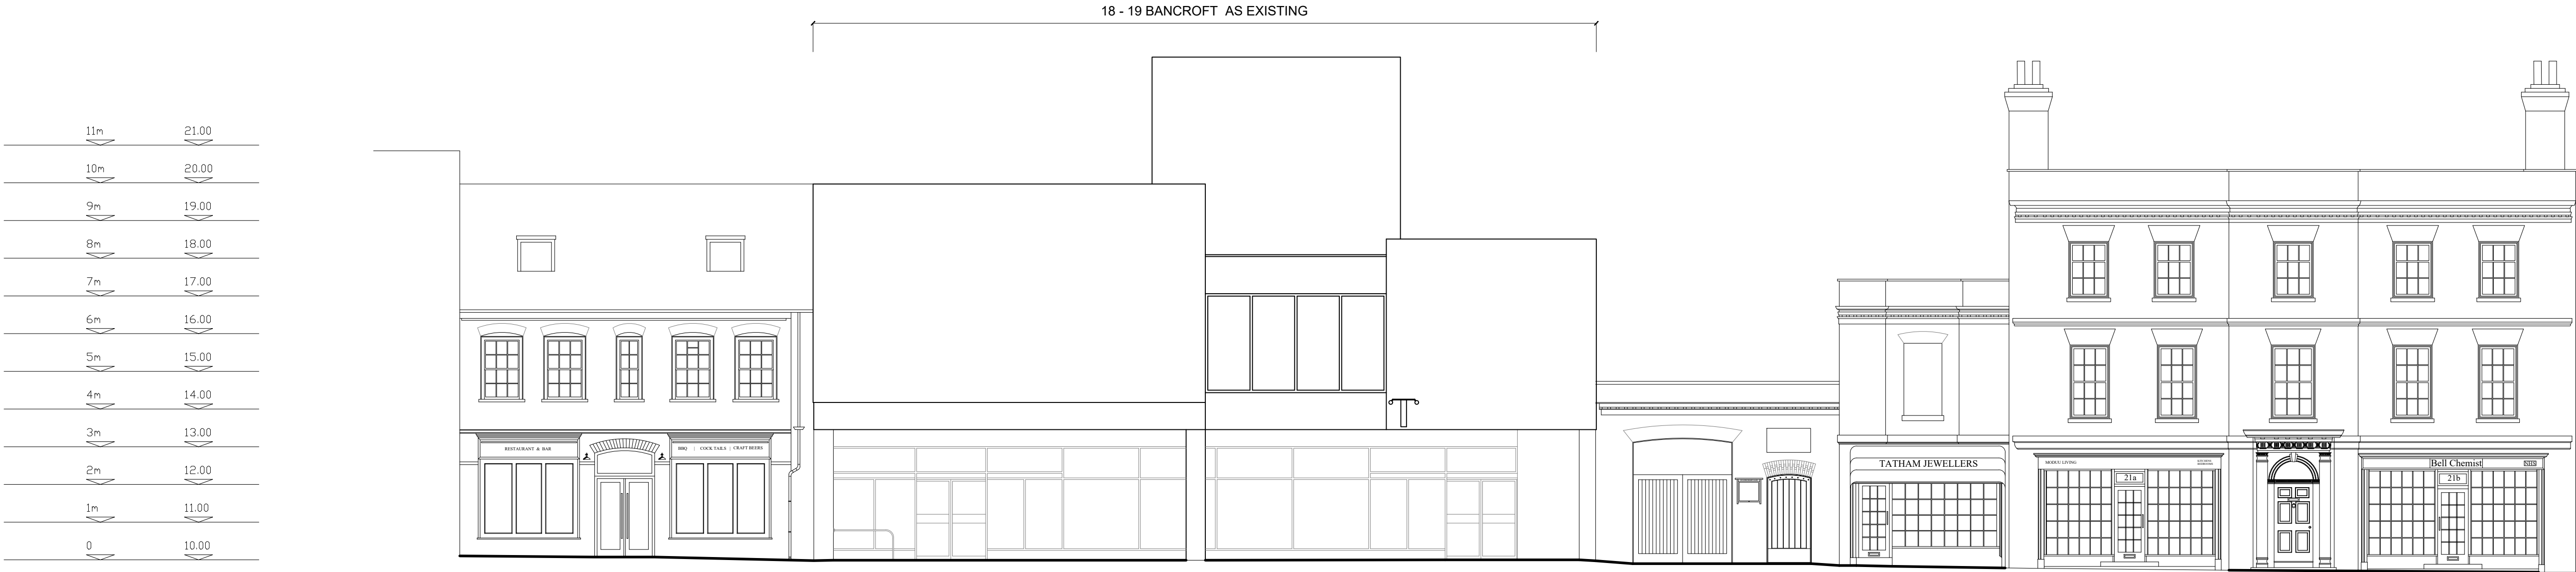

Existing Street Scene of 18 - 19 Bancroft showing neighbouring buildings

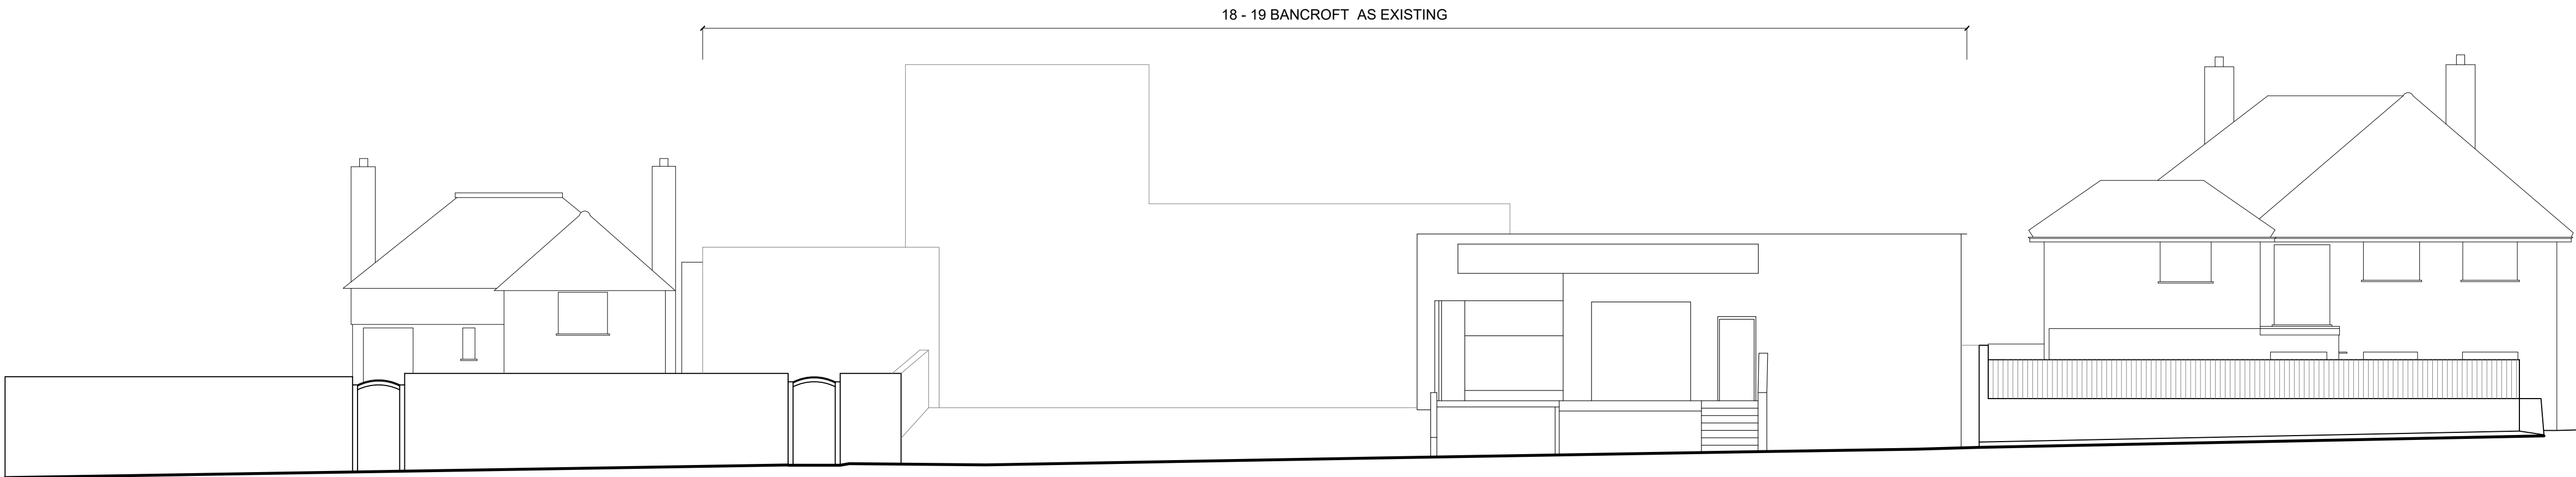

Existing Street Scene from Grammar School Walk showing neighbouring buildings

Colin Eades and Amy Moss Rose Cottage, High Street, Gosmore, Hitchin, SG4 7QQ colinwkades@gmail.com - amy@mosspropertydevelopment.co.uk		
Client:	Selumi Instruments Ltd & Holt End House Instruments Ltd	
Project:	Redevelopment of 18 - 19 Bancroft, Hitchin	
Drawing Title:	EXISTING STREET SCENES (By Ross Laird)	
Dwg no.	002	
Drawn:	AM	Date: MAY 2025 Checked: CE
Scale:	1:100 @ A1	
Revisions:		
The content of this drawing is the property of Colin Eades & Amy Moss and may not be copied in whole or part without formal consent.		