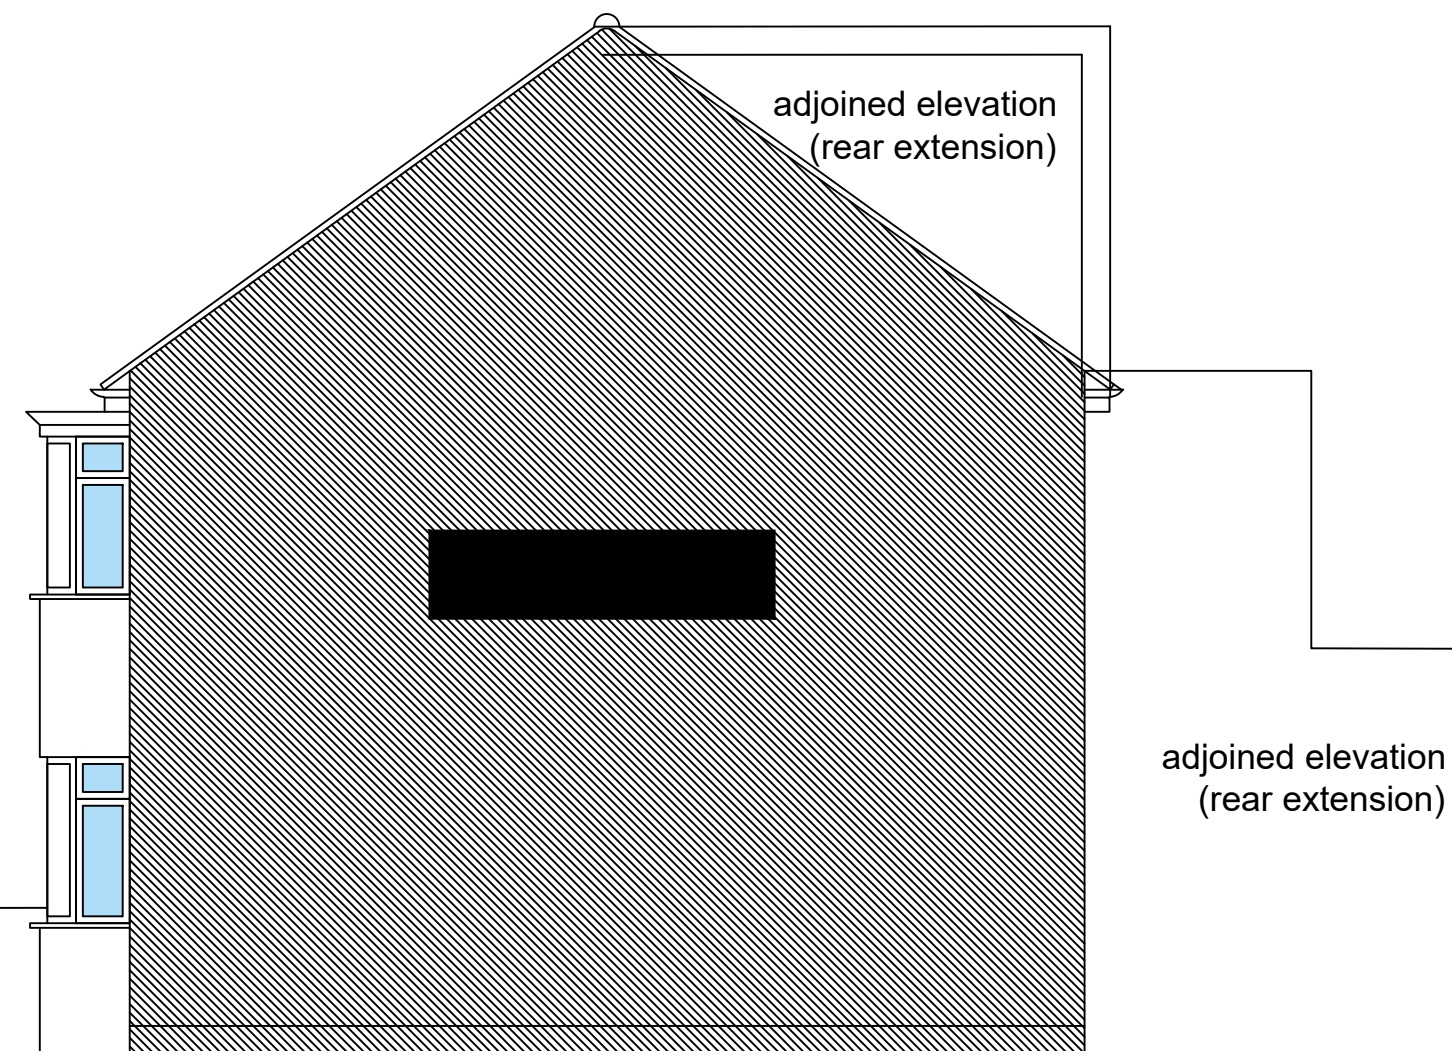
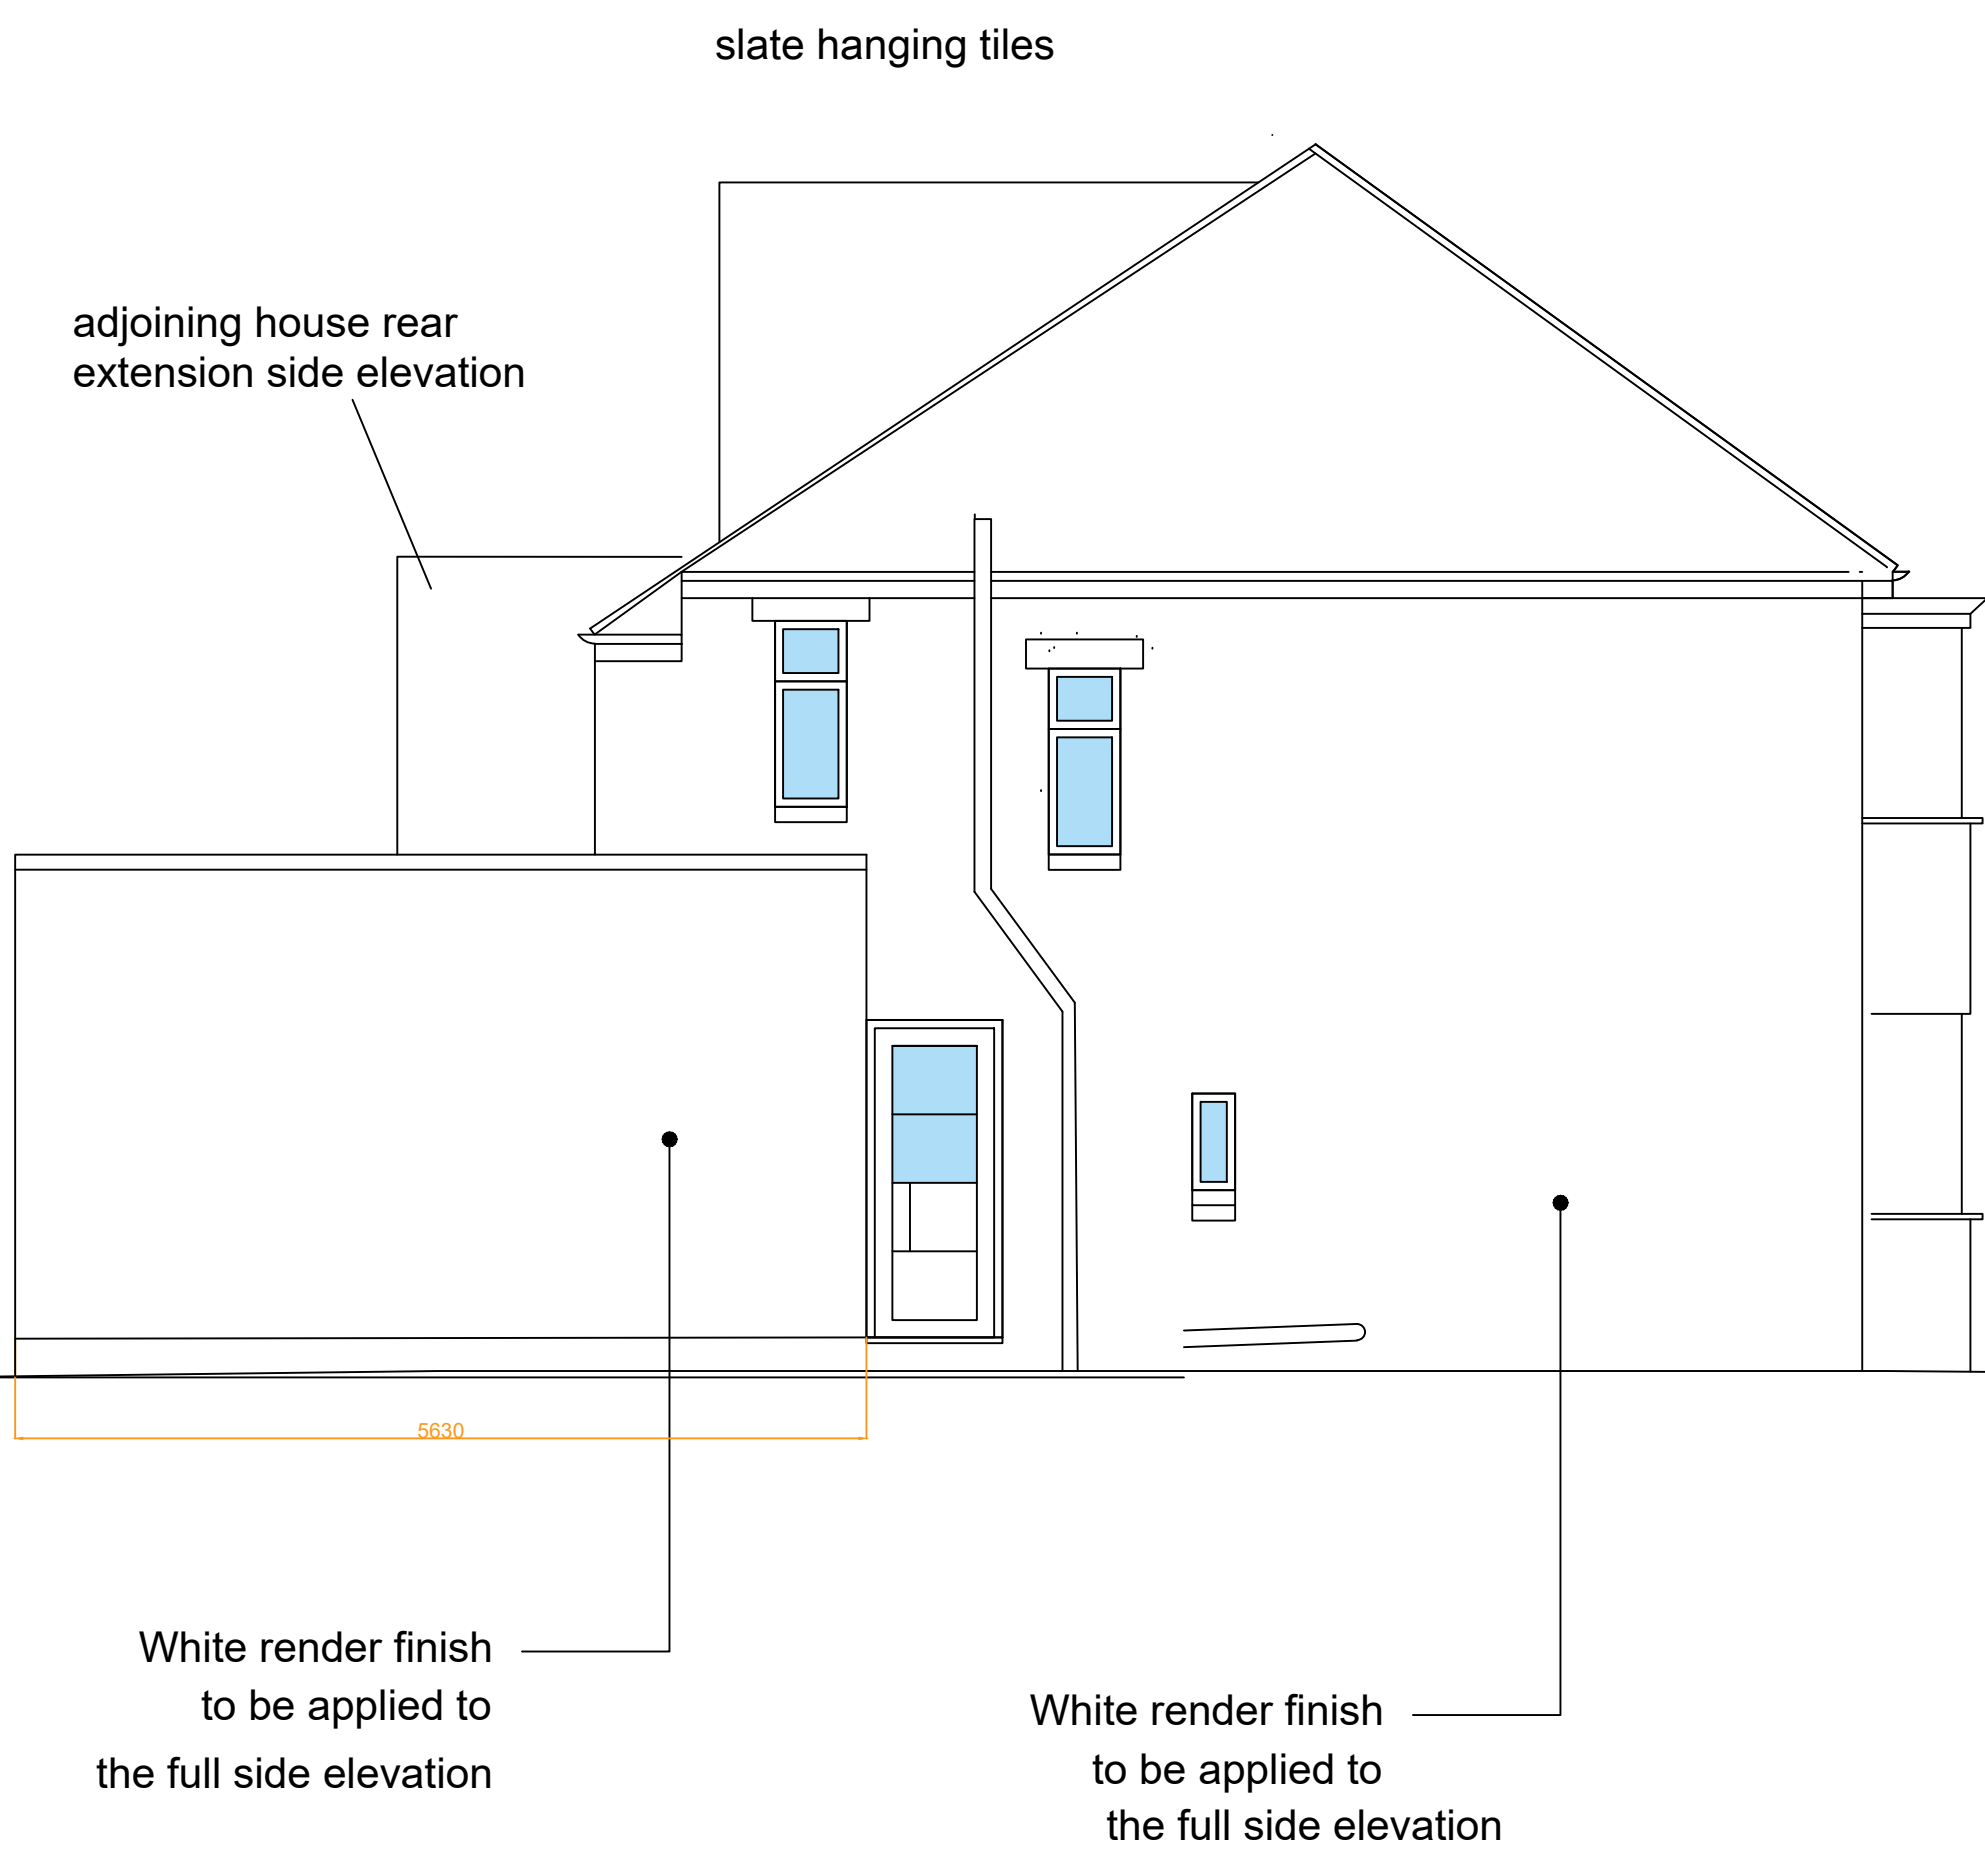
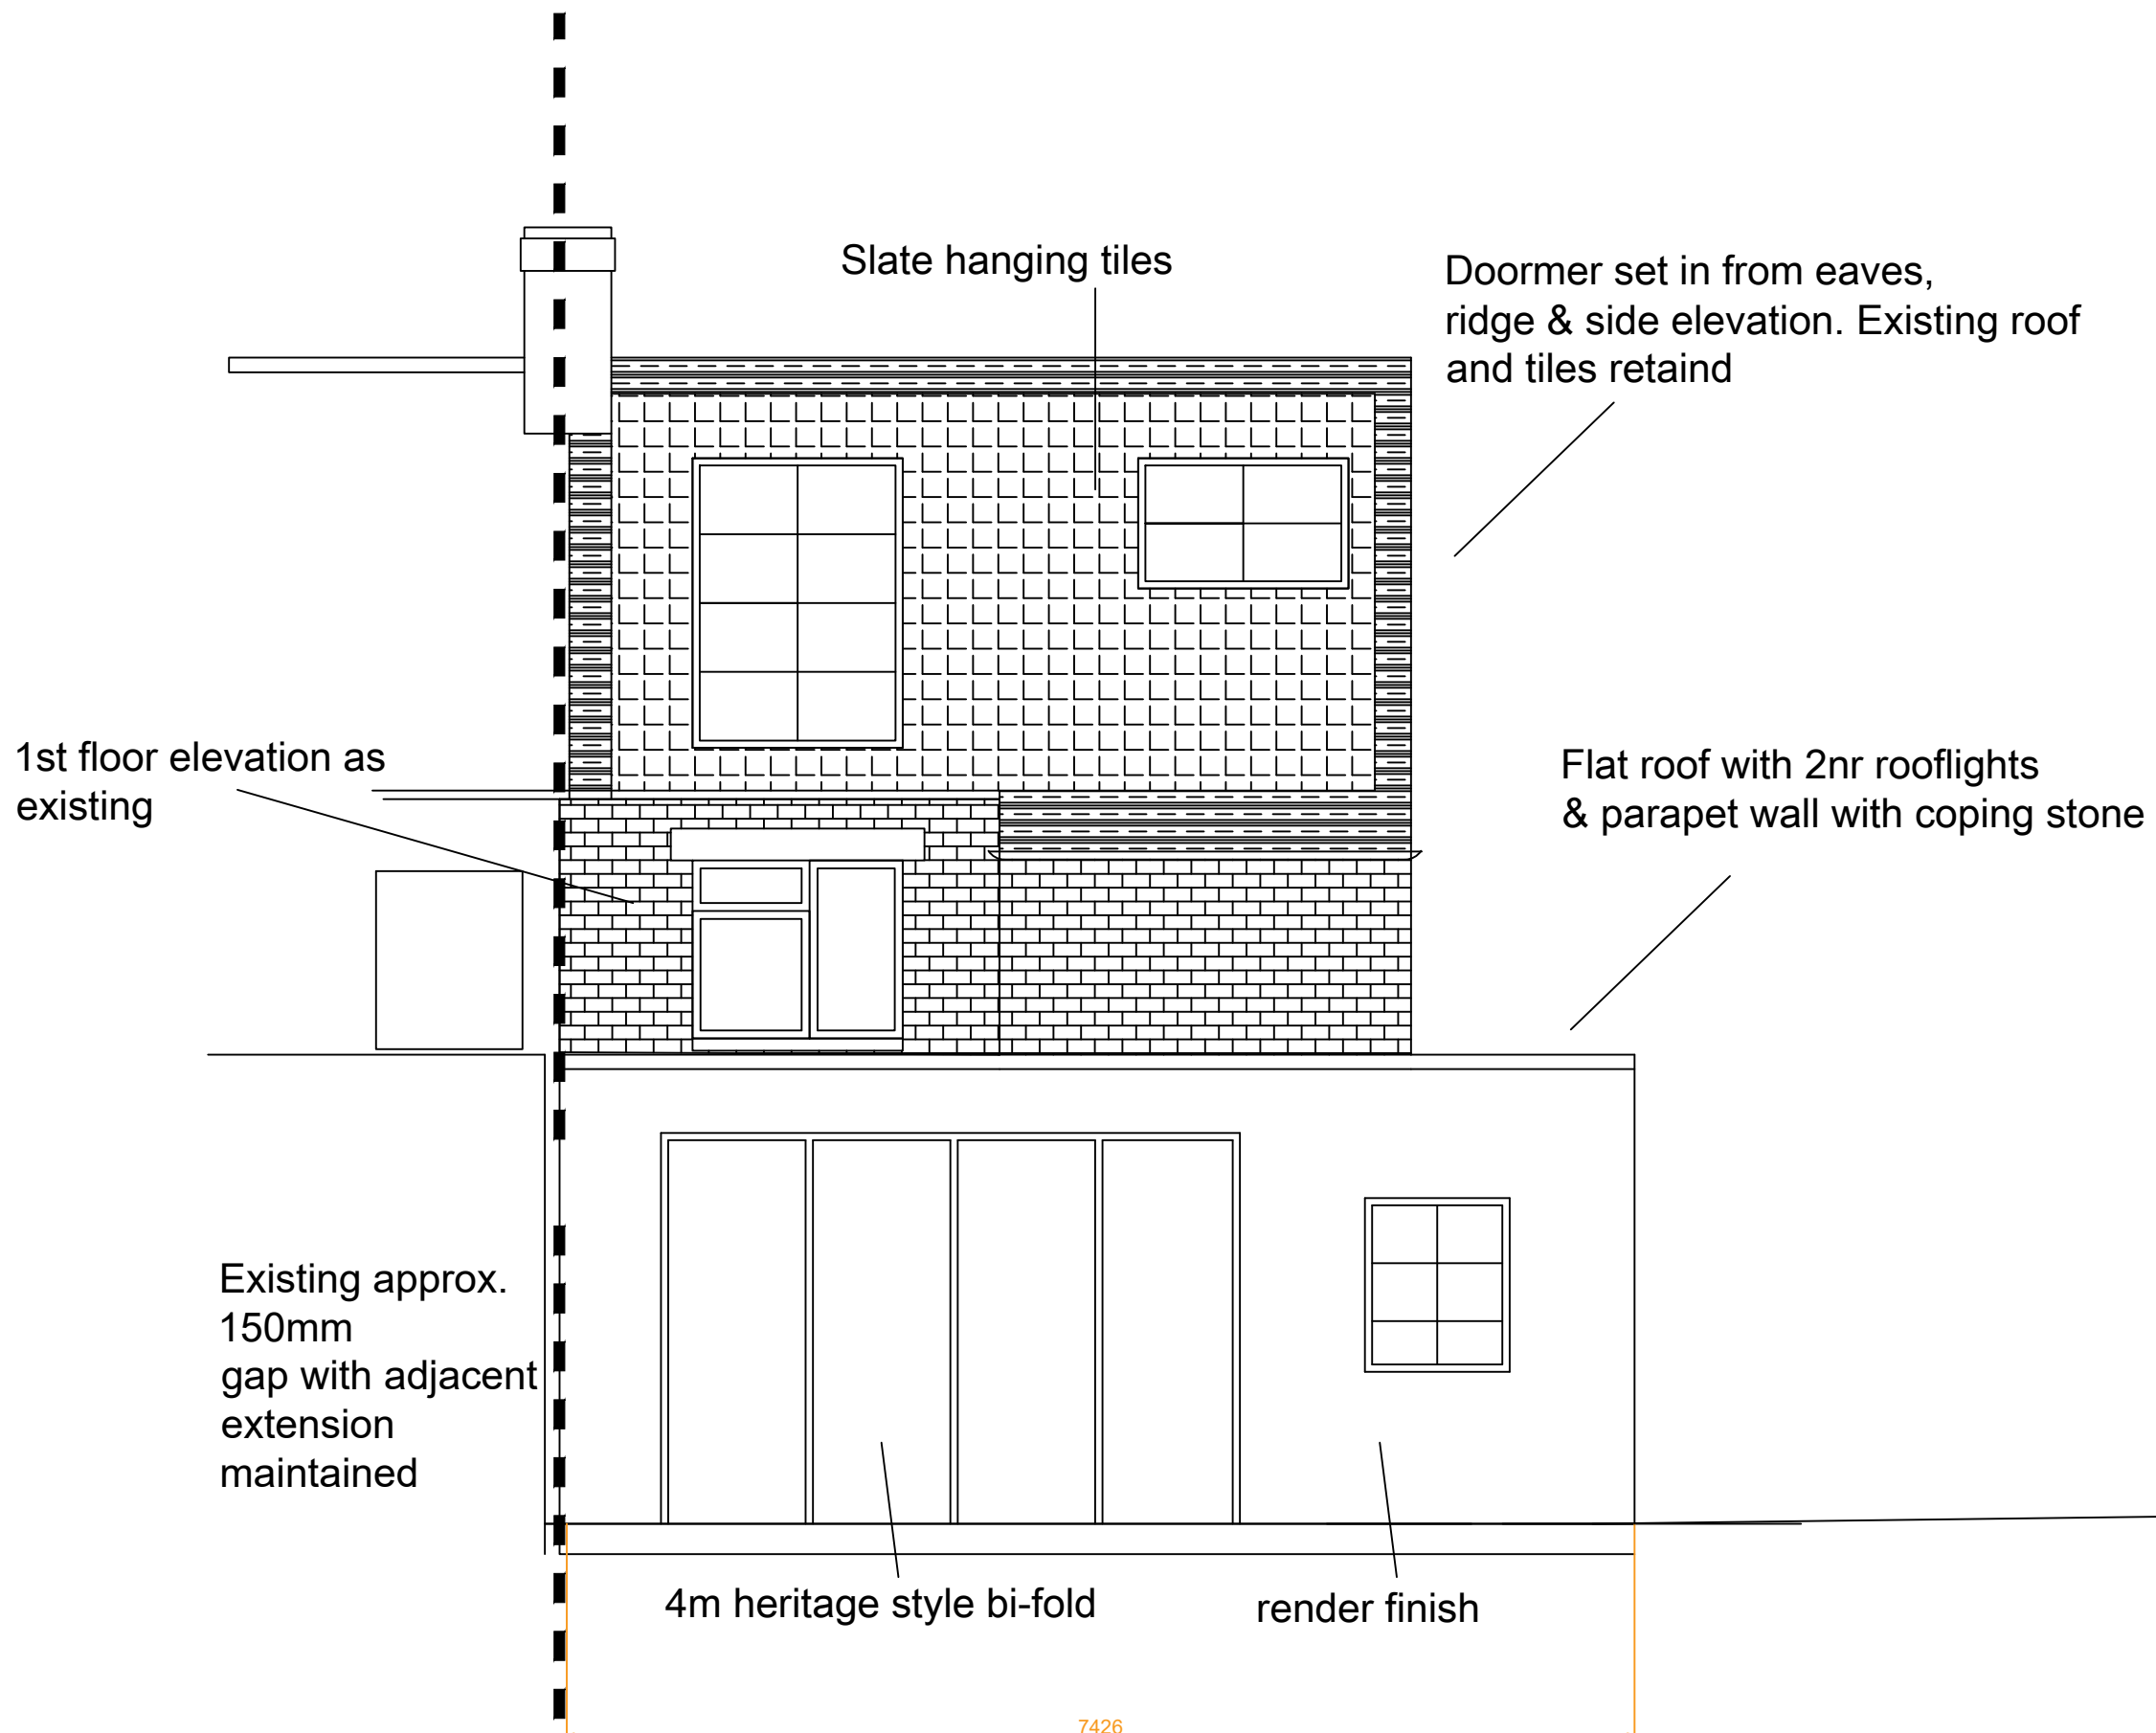
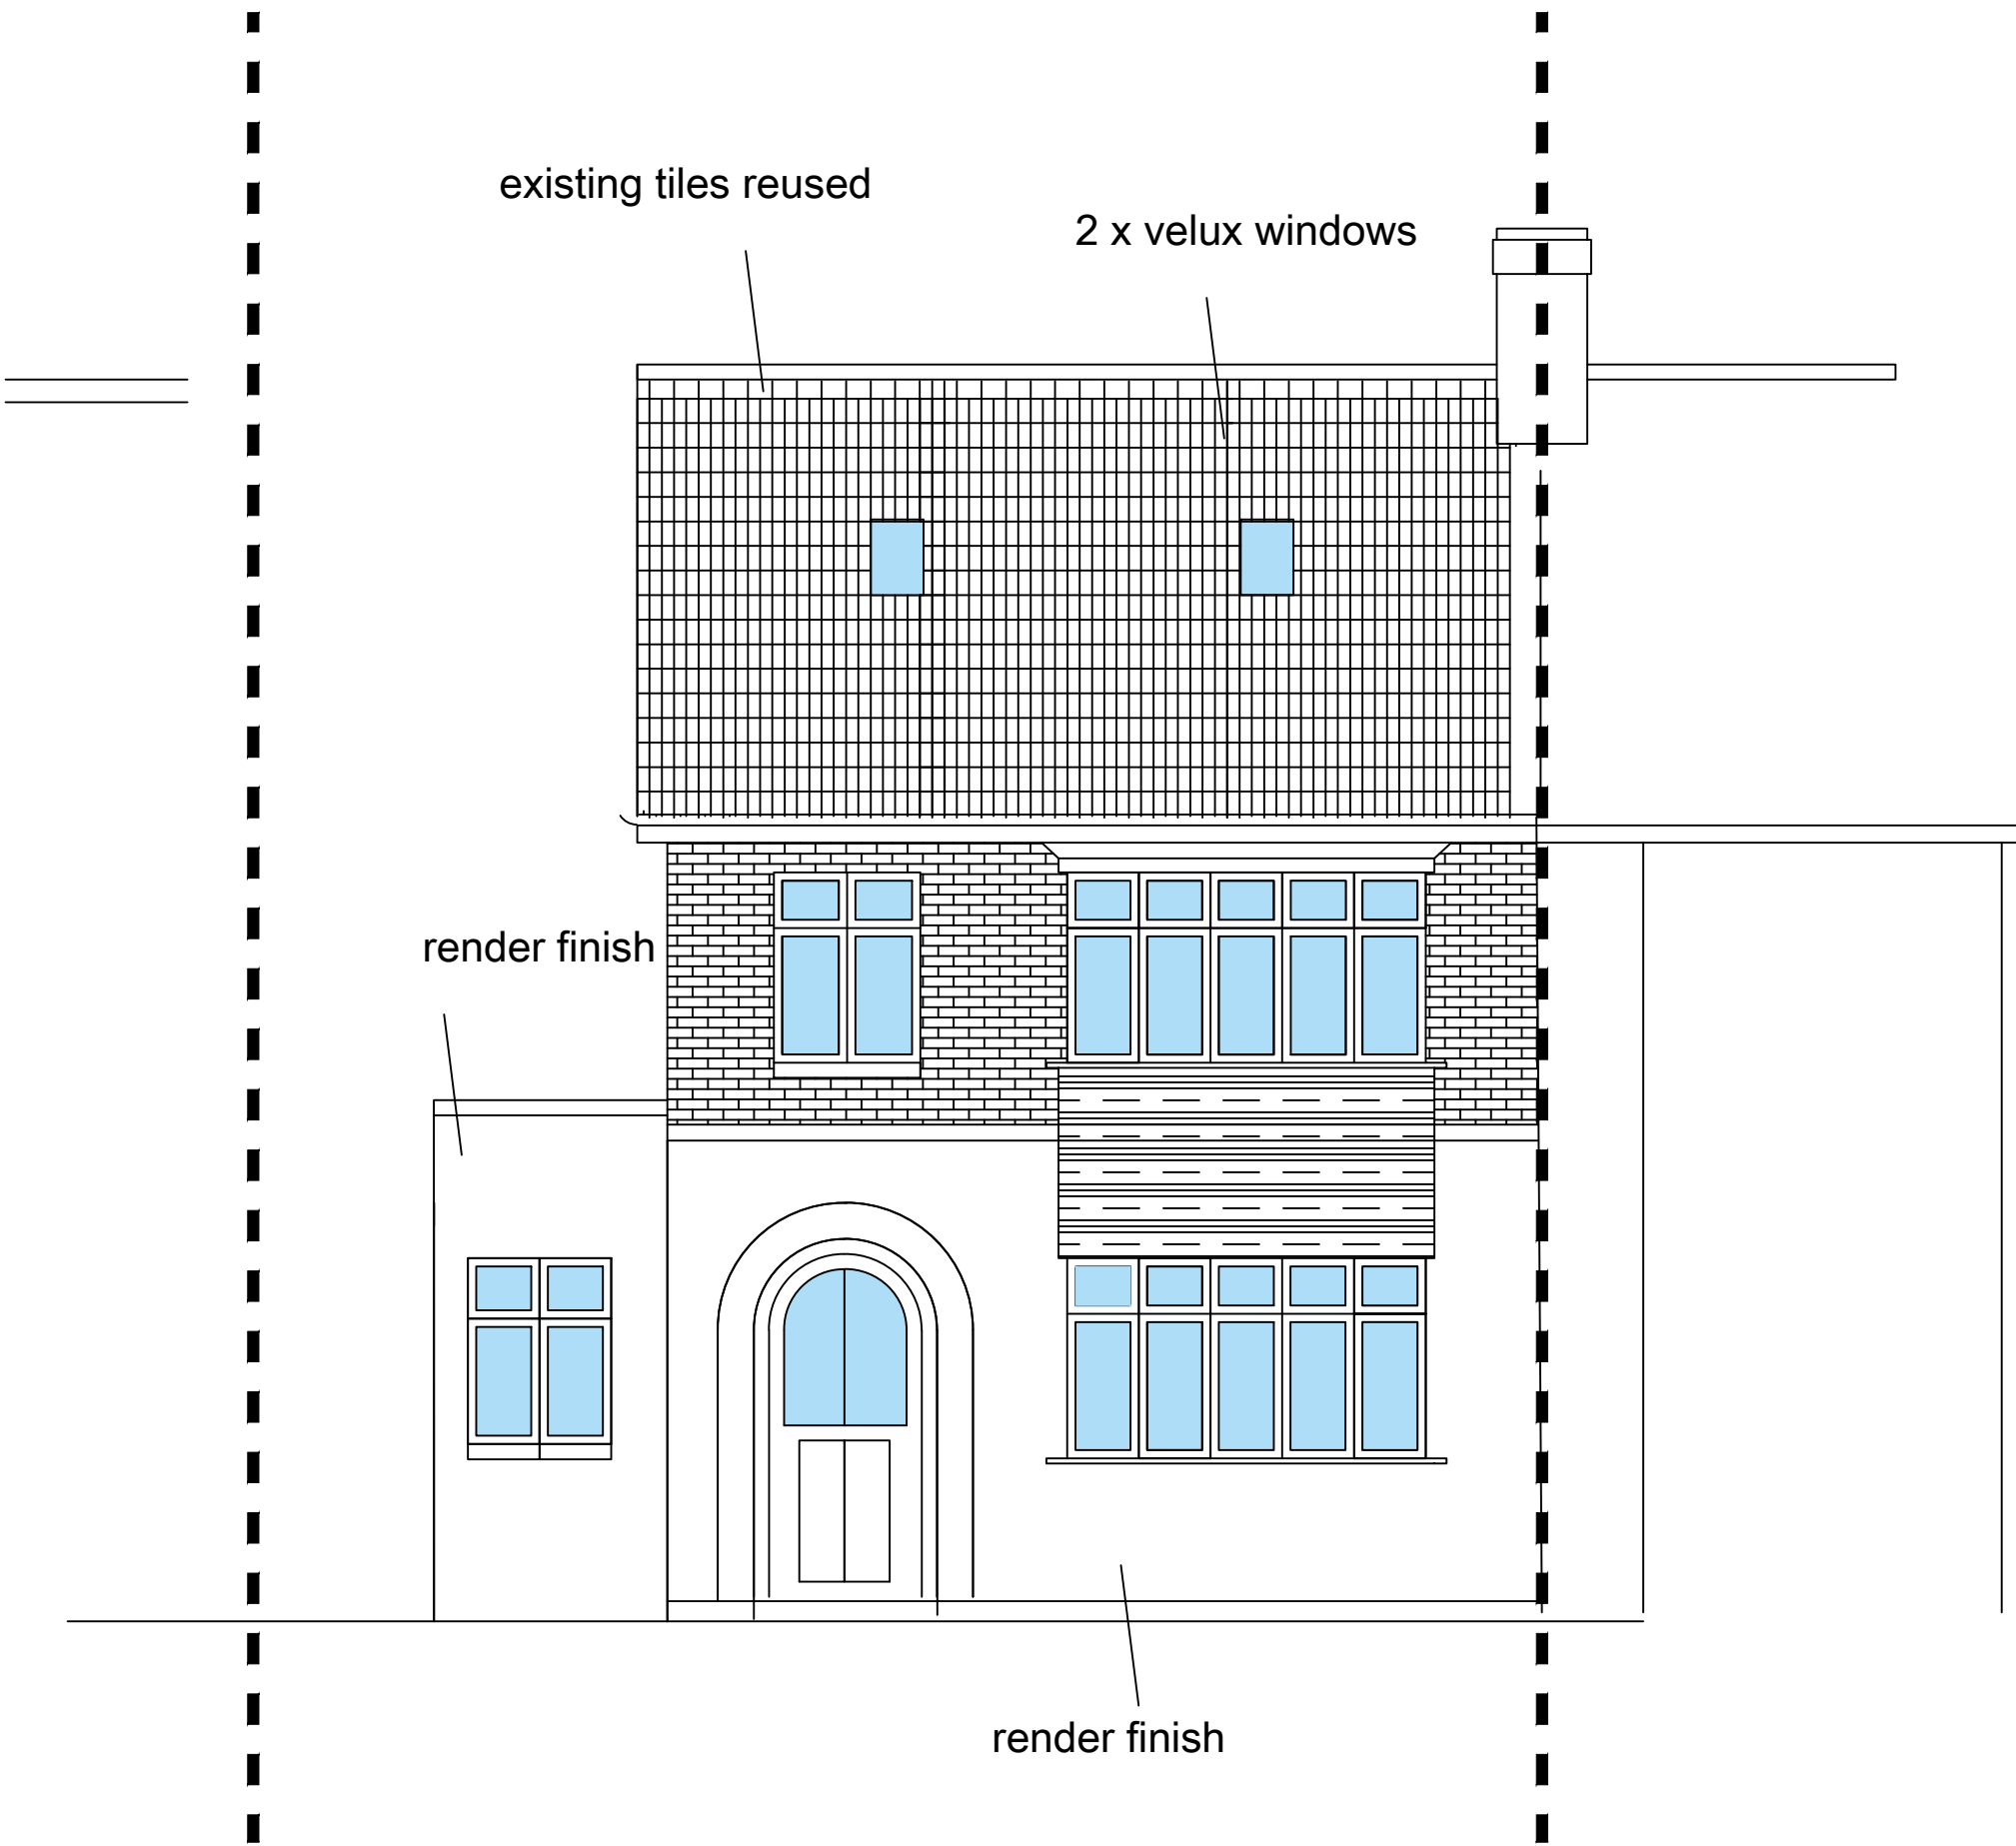


	Rev 02 - Sept 24	
No.	Revision/Issue	Date

Firm Name and Address
Private

Project Name and Address

57 Periwinkle Lane
Hitchin
SG5 1TZ

Project Rear & side single storey extension	Sheet Drawing 04 - Proposed Elevations _Rev 01
Date July 2024	
Scale 1:50 @ A1	