



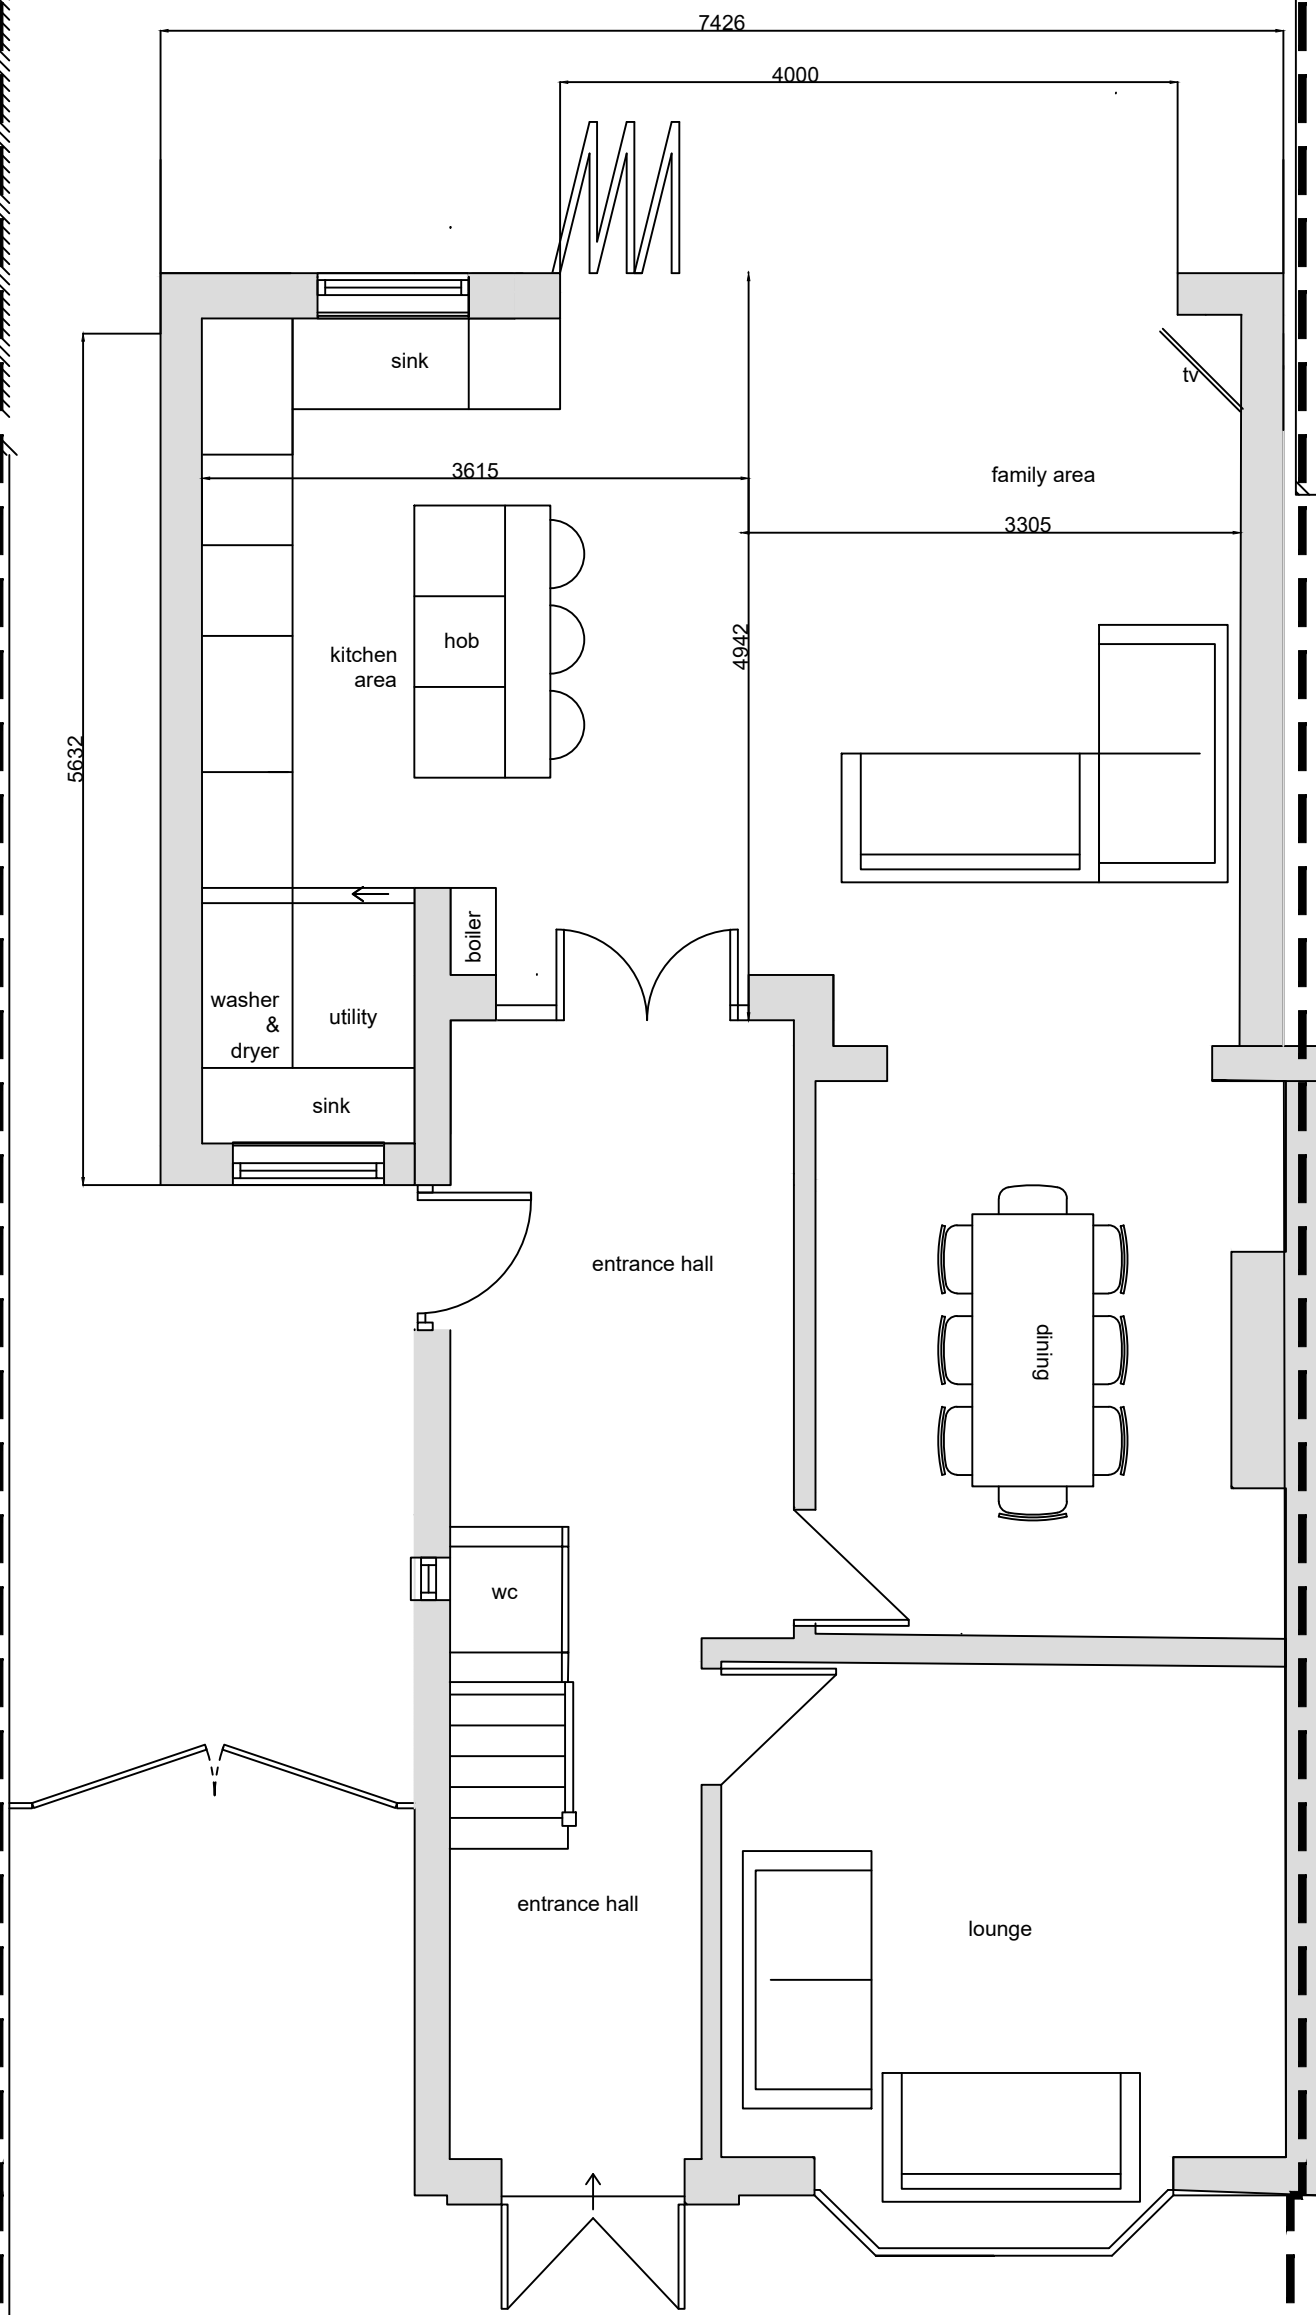


PROPOSED GROUND FLOOR PLAN
1:50 @ A1

57 Periwinkle Lane - Option
2

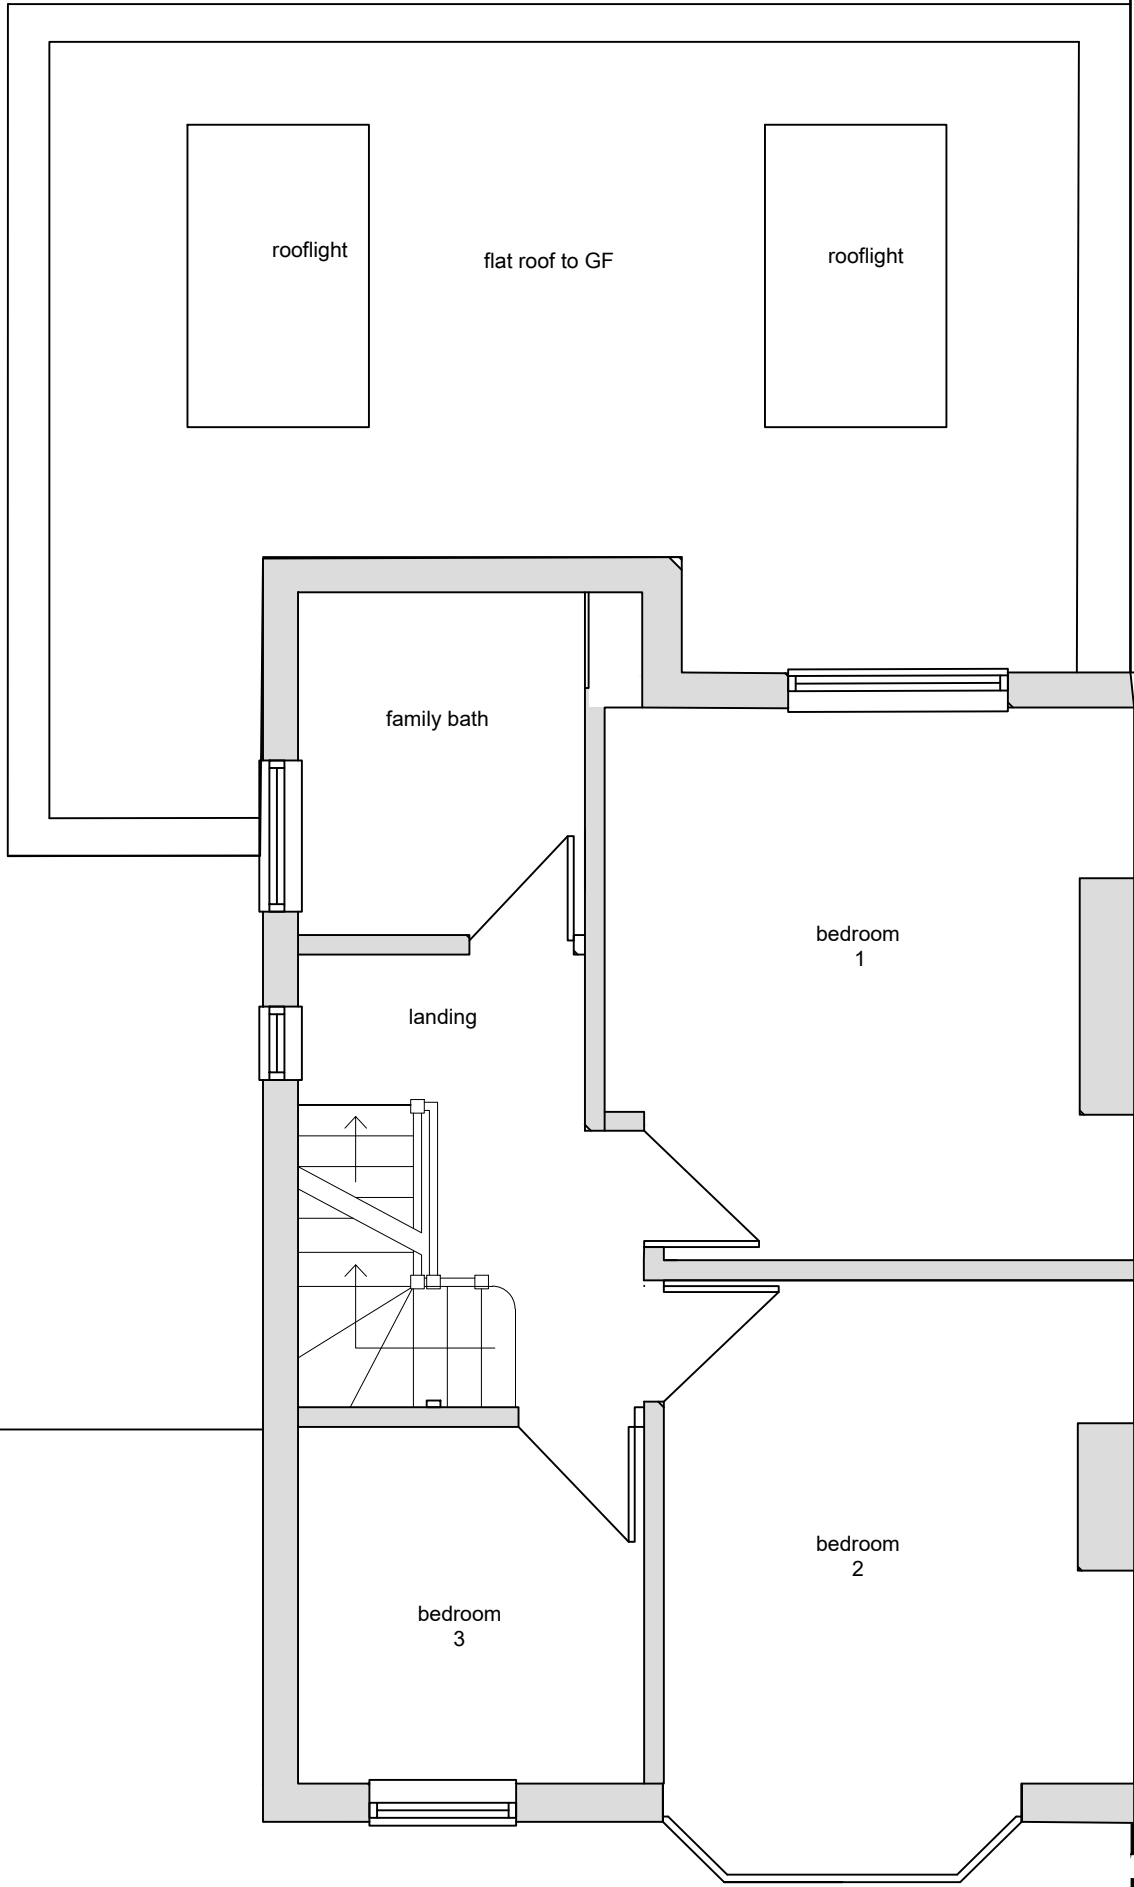


PROPOSED FIRST FLOOR PLAN
1:50 @ A1

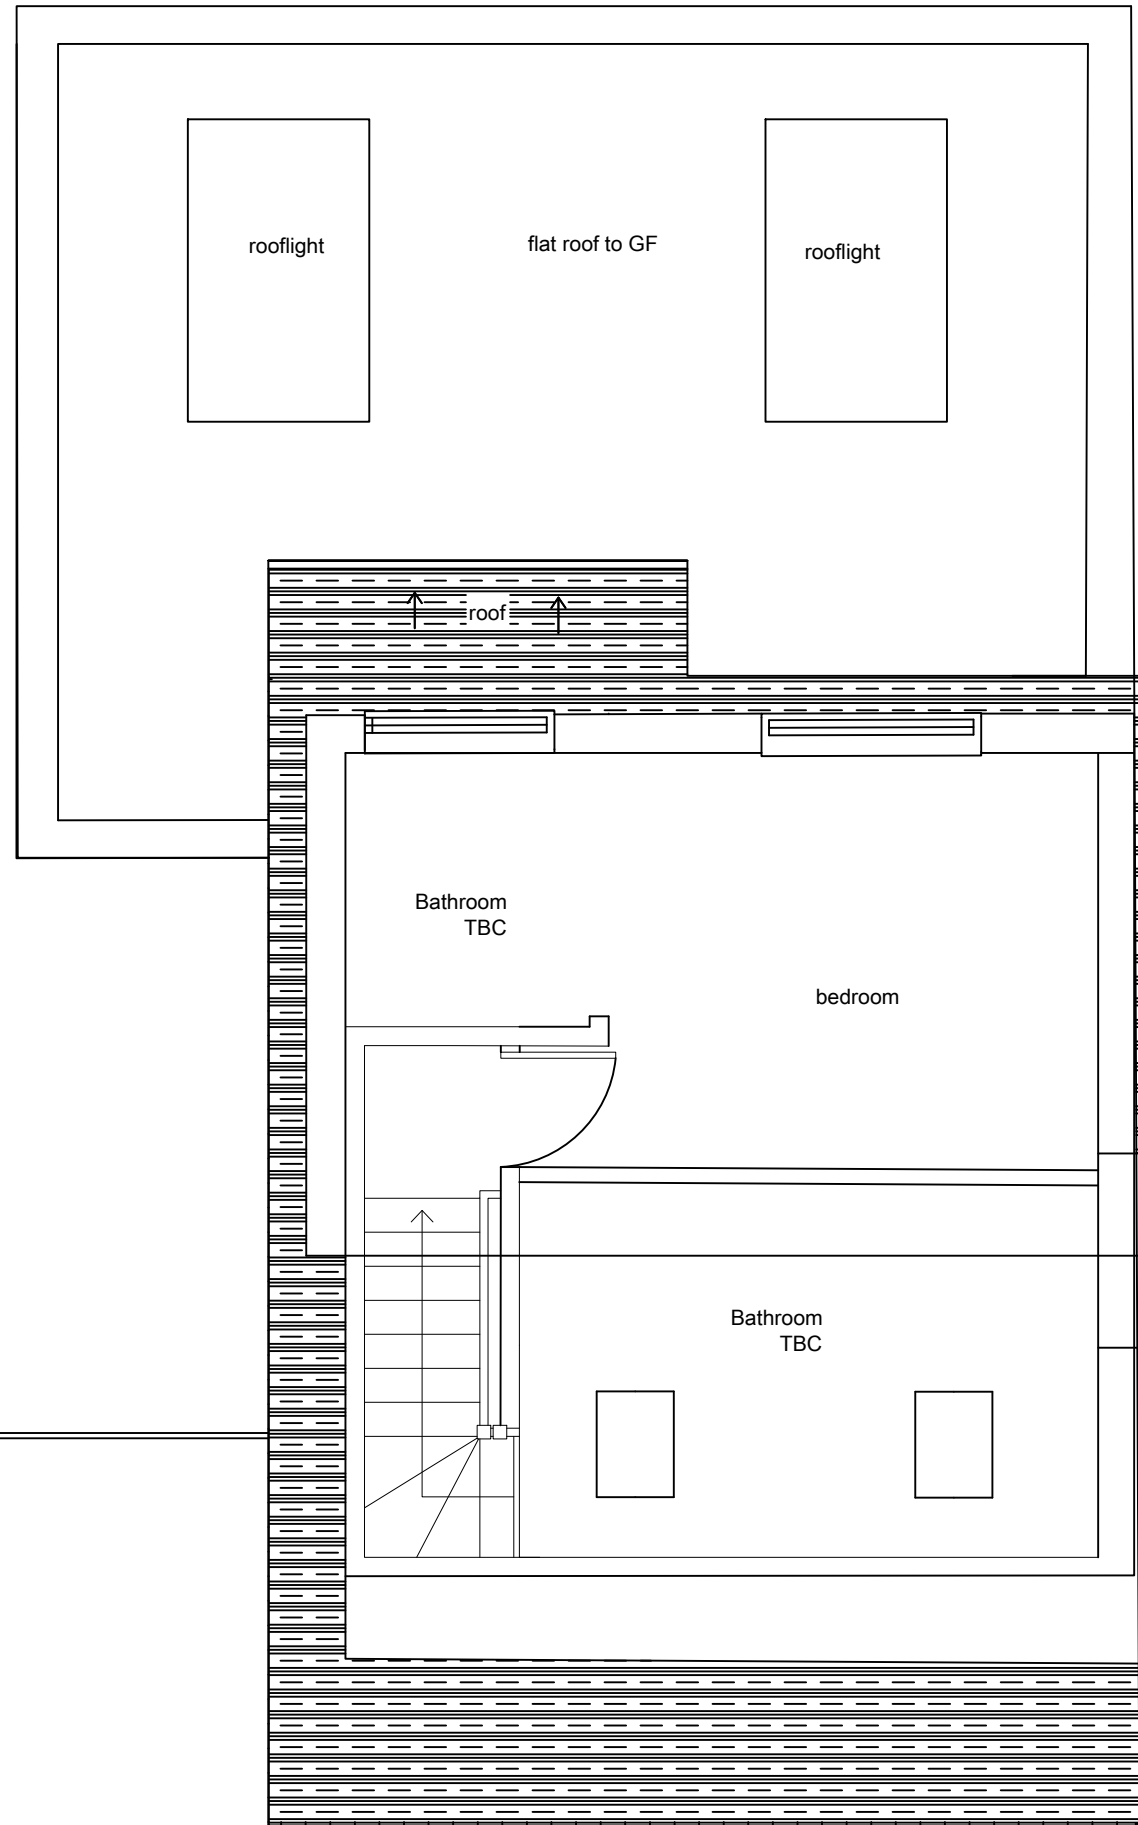

PROPOSED SECOND FLOOR PLAN
1:50 @ A1

General Notes

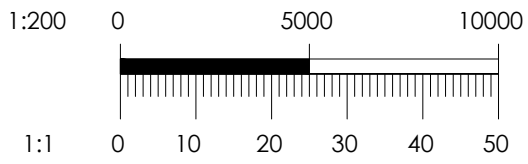

Rev 02 - Sept 24

No.	Revision/Issue	Date
-----	----------------	------

Firm Name and Address
Private

Project Name and Address

57 Periwinkle Lane
Hitchin
SG5 1TZ

Project
Rear & side single storey
extension

Date
Aug 2024

Scale
1:50 @ A1

Sheet

Drawing 03 -
Proposed Plans
_Rev 02