
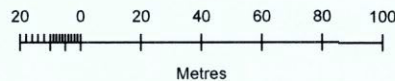


NORTH HERTFORDSHIRE DISTRICT COUNCIL
TOWN AND COUNTRY PLANNING ACTS
PLAN REFERRED TO IN PERMISSION

Ordinance Survey
OS Sitemap

REF: 08/02206/1

DATE: 04/02/2009

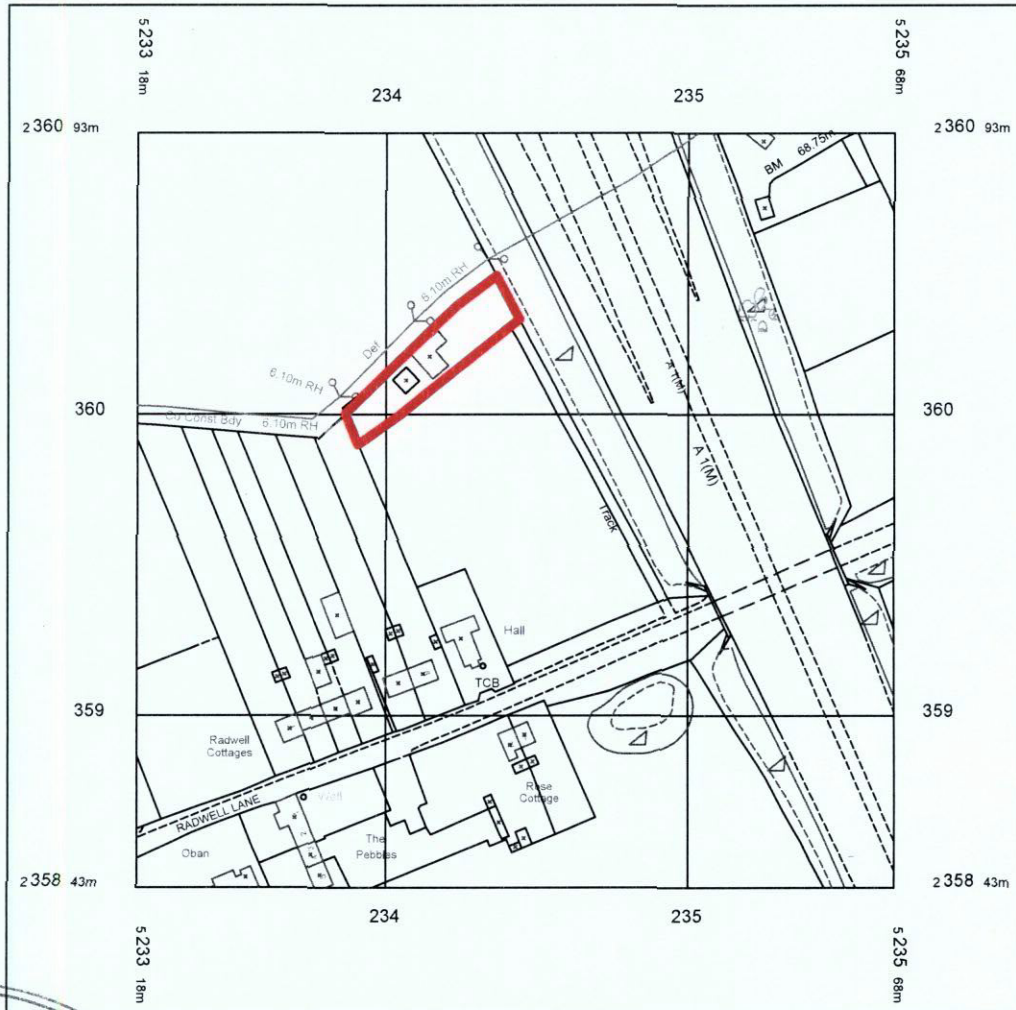

© Crown Copyright 2008

Reproduction in whole or in part is prohibited
without the prior permission of Ordnance Survey.



Rev. A	18/11/2008	Planning application boundary revised following agreement with neighbouring landowner	HAJ
Client:	Mr L Connors		Scale: 1:2500
Project title:	The Piggeries, Radwell		Project: 07_102_CONN5
Drawing title:	Location Plan		Drg. No: 07_102_016A

Green Planning Solutions LLP is a limited liability partnership.
Partners: Matthew Green BA, Ruth Reed BA, Dip Arch, MA, RIBA
Reg. No: 0C327635



3A High Street
Much Wenlock
TF13 6AA
t. 01952 728873
f. 01952 727520
e. admin@gpsllp.co.uk