




1. 100%
2. 100%
3. 100%
4. 100%

adjoining property

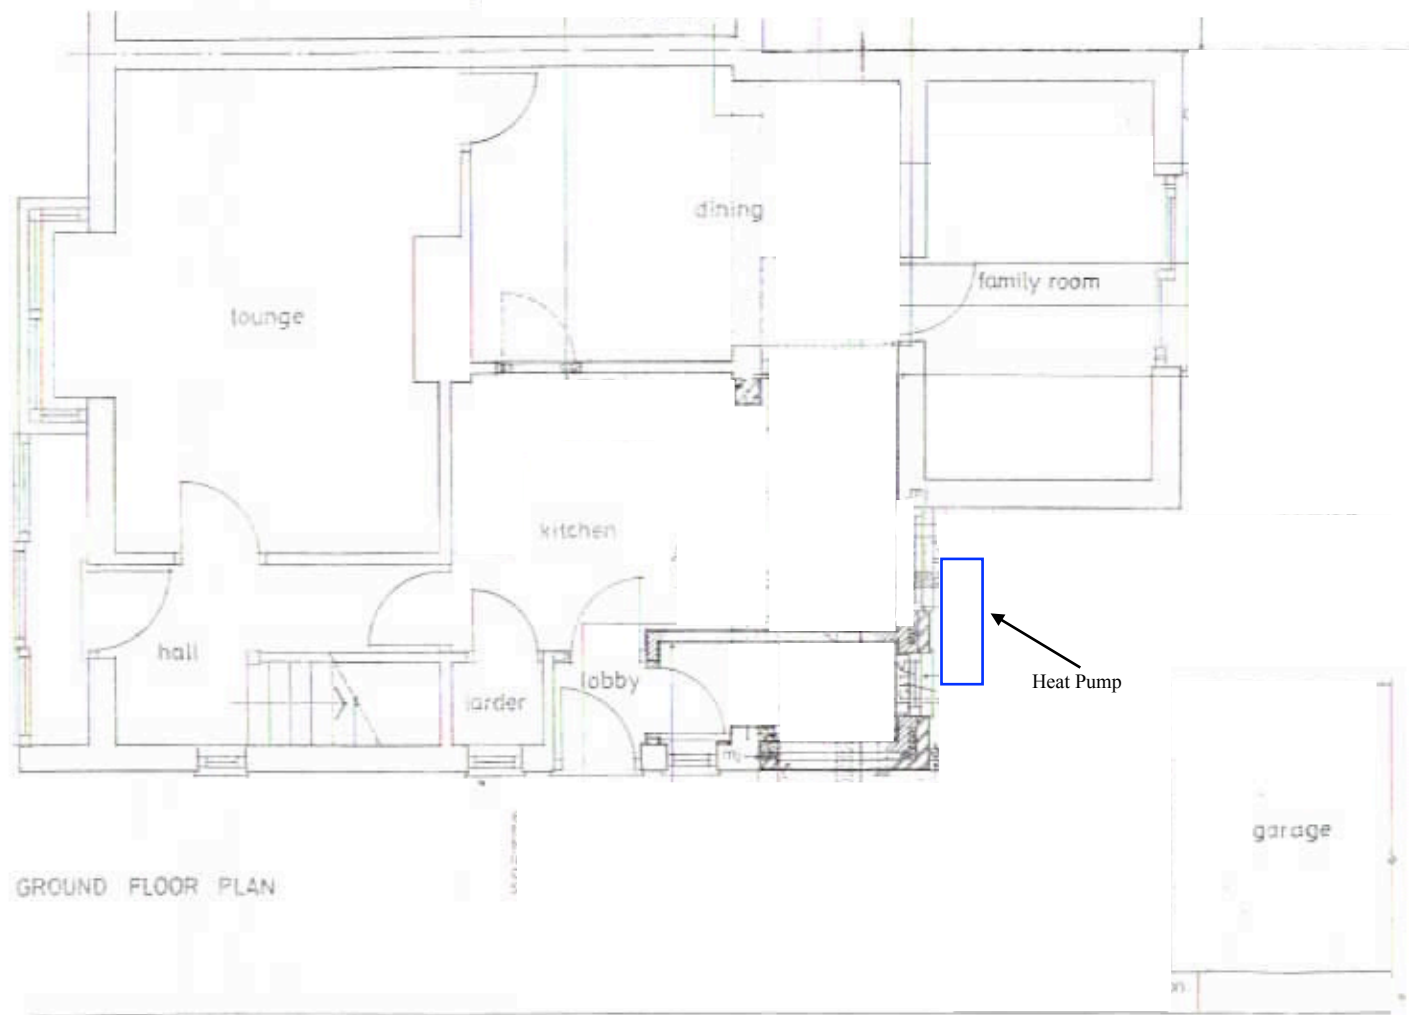

GROUND FLOOR PLAN

0m 1m
ACTUAL SCALE

MR AND MRS MOSS

Proposed Heat Pump

34 LAMMAS WAY
LEITCHWORTH
HERTS