


25 Harkness WayHitchin SG4 0QJ,

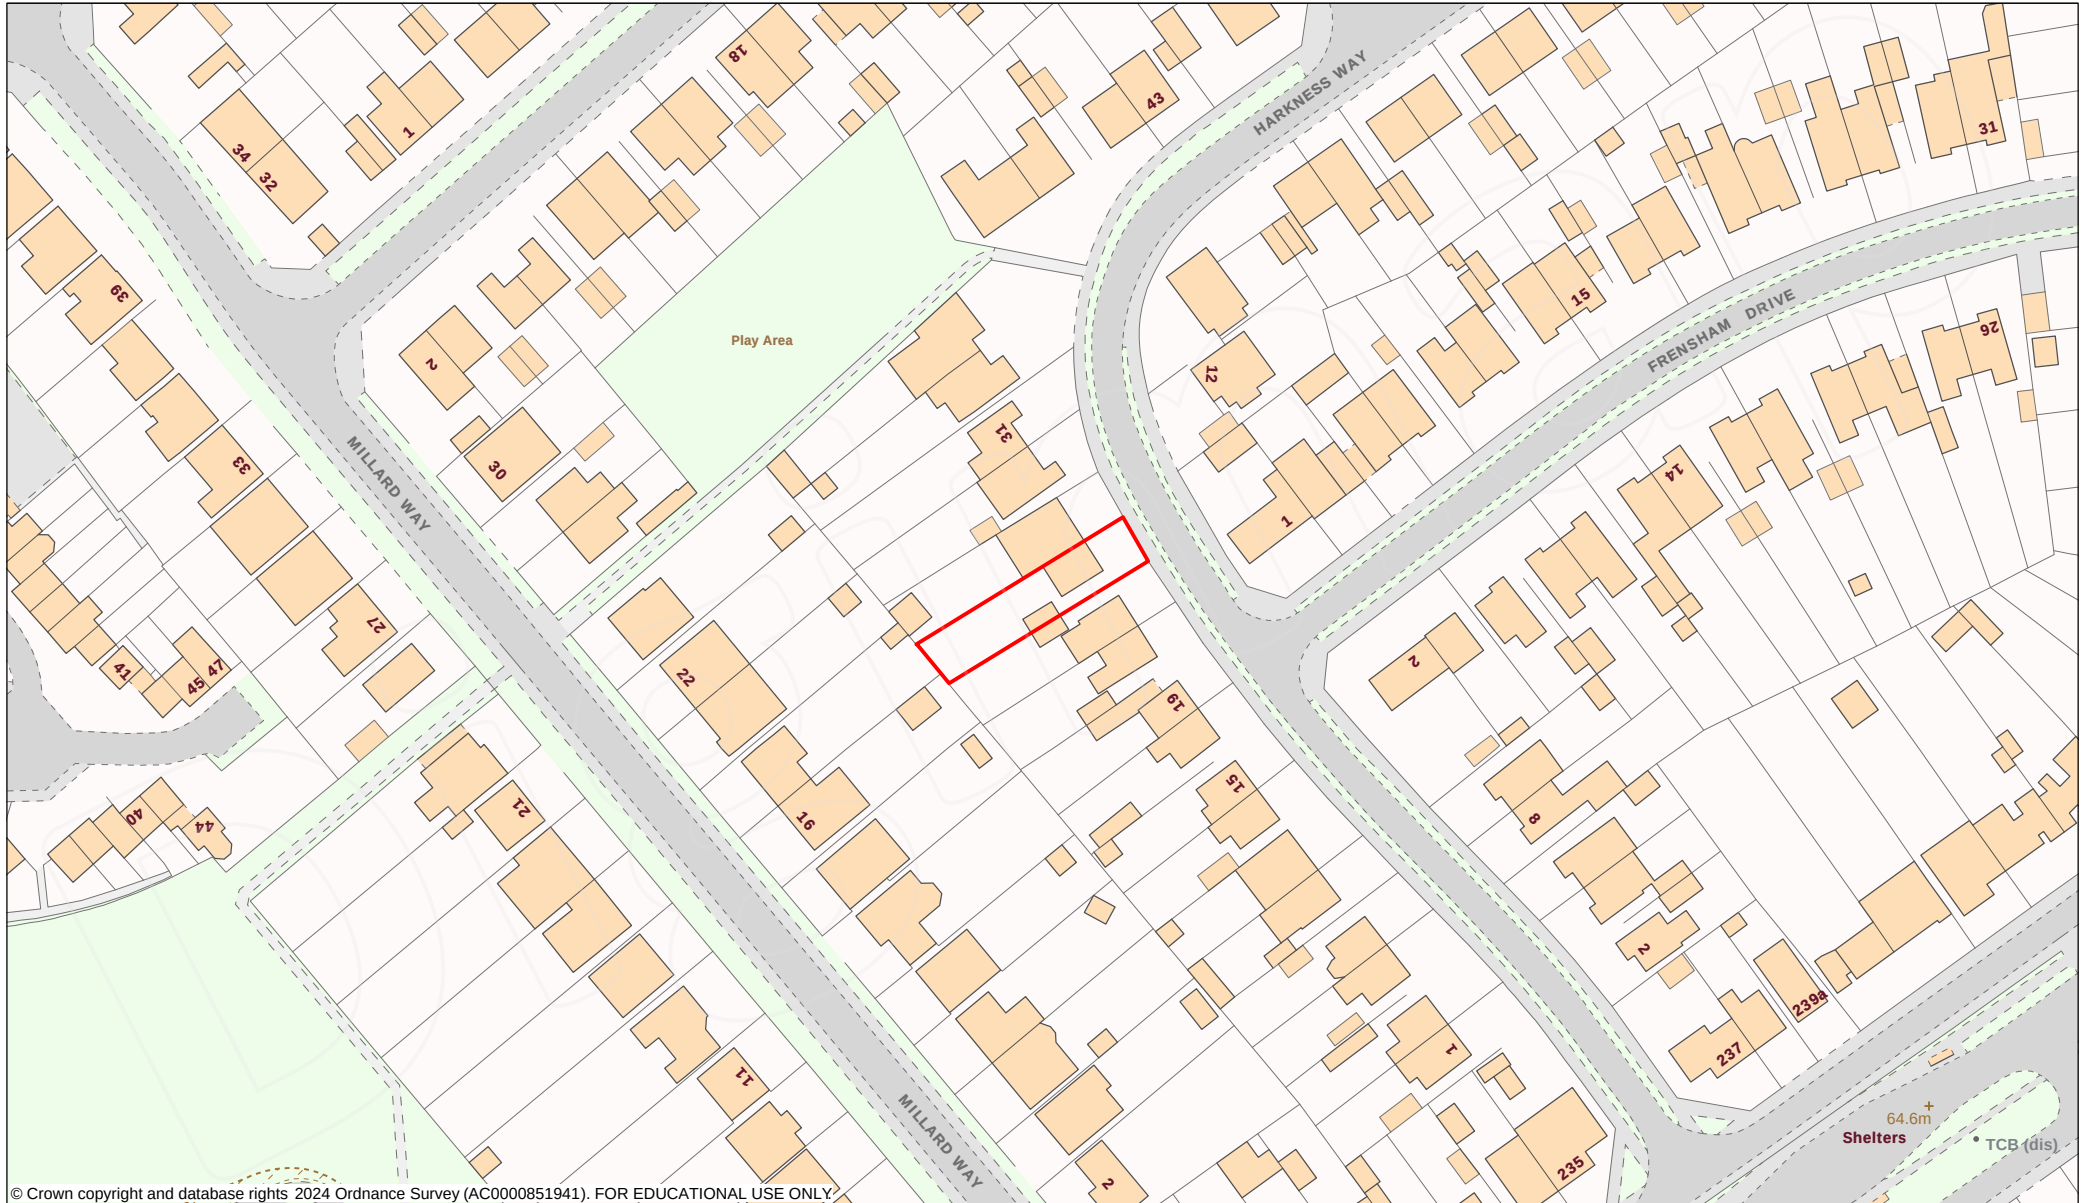


© Crown copyright and database rights 2024 Ordnance Survey (AC0000851941). FOR EDUCATIONAL USE ONLY.



Angur miah
University of Wales
Trinity St David

Scale 1:1250

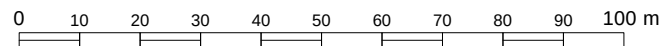

Projection: British National Grid
05 March 2024 13:04



Licensed Data