



Notes.


- © This drawing is the copyright of SOLUTION Consulting Engineers Ltd
- This drawing is to be read in conjunction with the specification and all other relevant Engineer's, Architect's and specialist subcontractor's drawings.
 - Work to figured dimensions only.

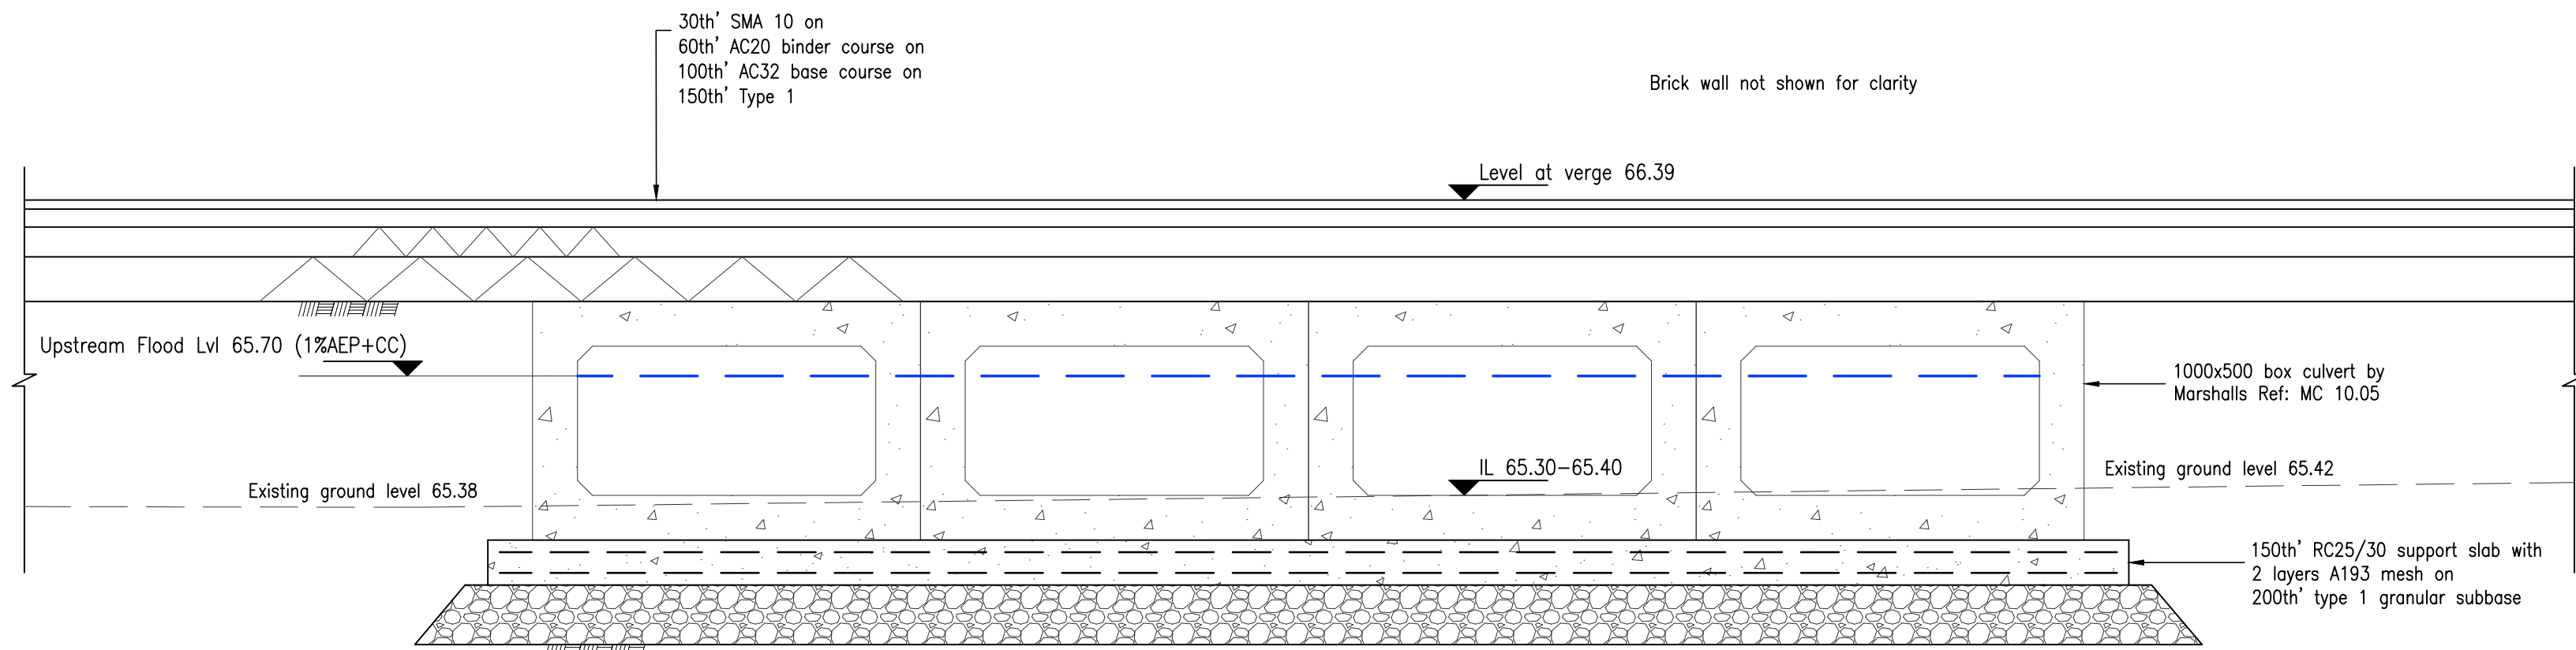

Section Cul1
Scale 1:20

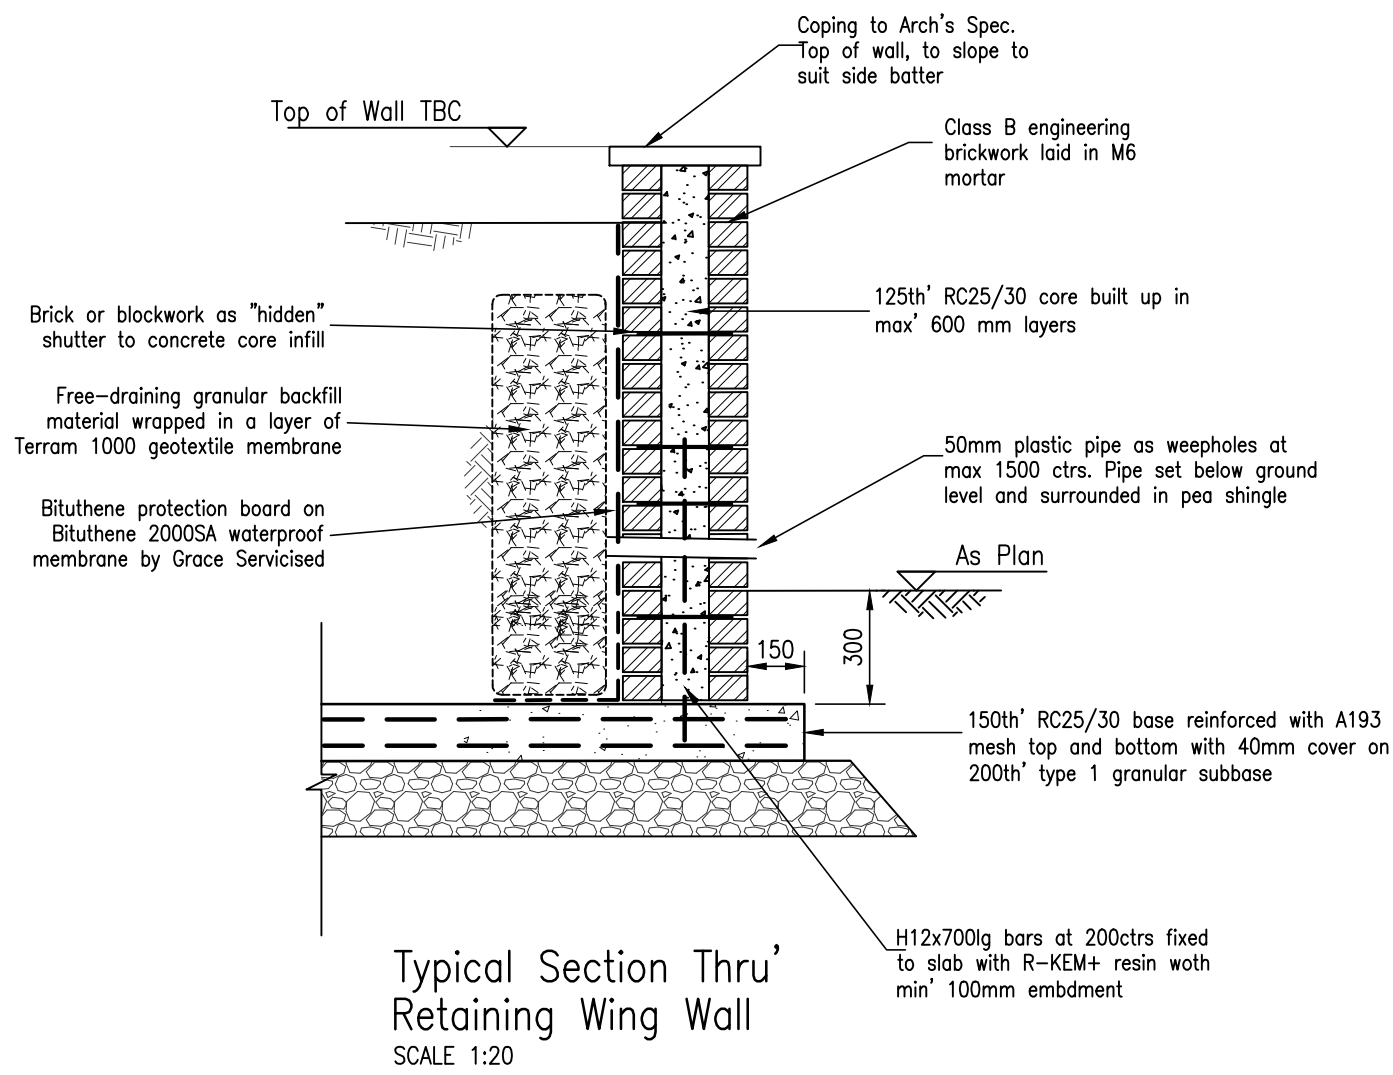

Typical Section Thru'
Retaining Wing Wall
SCALE 1:20

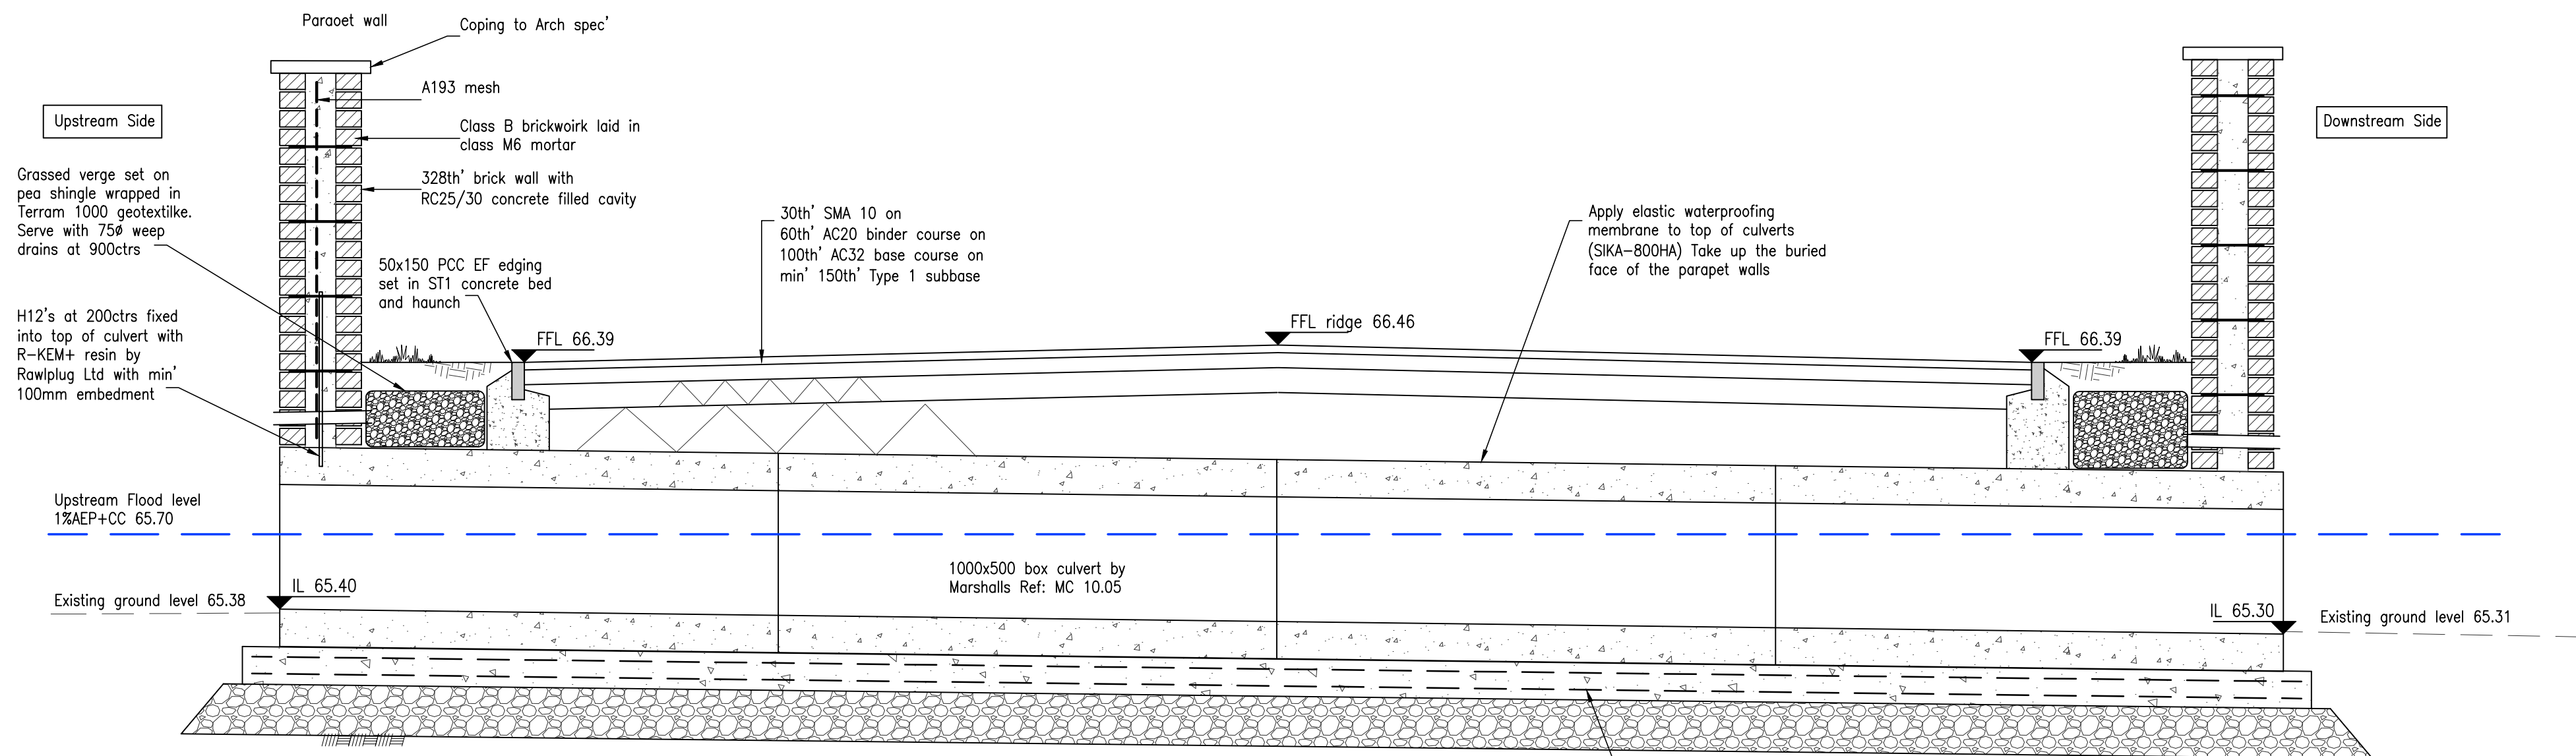

Section Cul2
Scale 1:20

REV.	AMENDMENTS	BY	DATE	CHECKED
STATUS				
PLANNING				
PROJECT				
Whiteley Hill Winery				
CLIENT				
Newsells Park Estate				
ARCHITECT				
Designcubed				
TITLE				
Access Road Culvert Sections & Details				
Job No.	1315	DATE	19.04.2024	
DRAWING No.	131	SCALE	1:20	SCALE
		DRAWN	LC	
		CHECKED	SRB	

SOLUTION CONSULTING CIVIL & STRUCTURAL ENGINEERS
HAWTHORNE HOUSE, COWARDS LANE, CODICOTE
HERTFORDSHIRE, SG4 8UN
TELEPHONE: 01438 820110, MOB: 07903 162414
E-mail: enquiries@solutionce.co.uk