


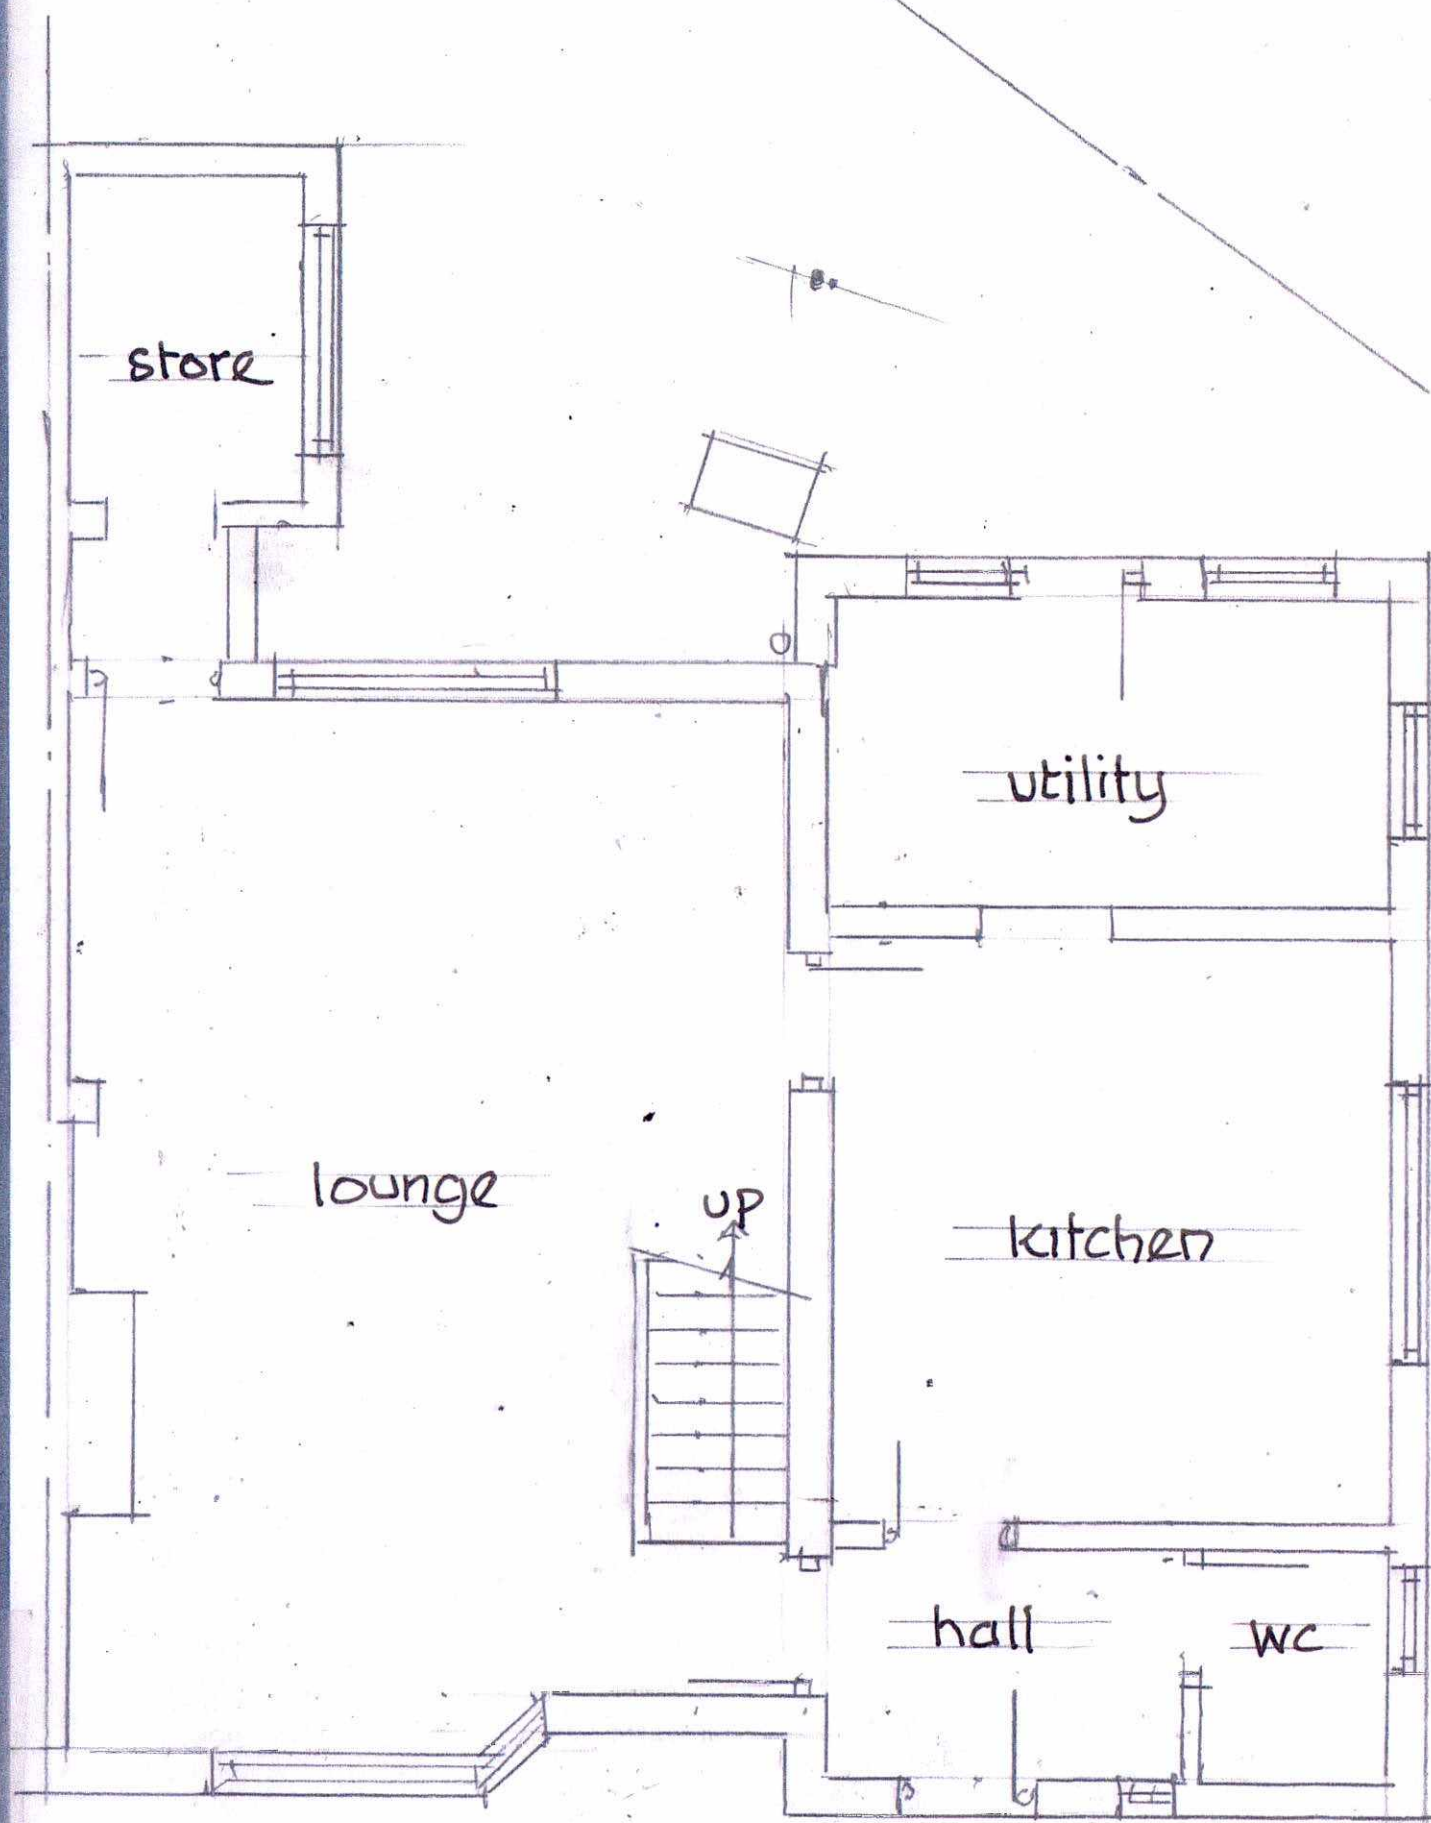

ground floor plan




front elevation

side elevation



rear elevation

N.H.C.  
13 FEB 2025  
NORTHGATE

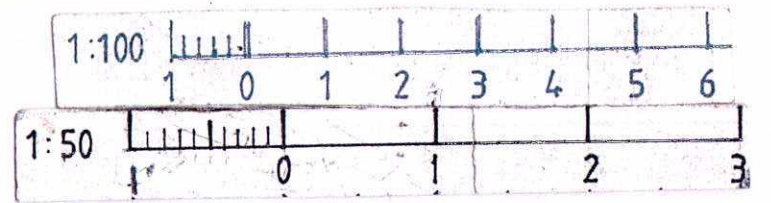

2 Bury Cottages, Little Wymondley  
Existing plan/elevations  
Proposed extension  
drg. 2-25.3 100, 60