



N.H.C.
13 FEB 2025
NORTHGATE


SPACE HEATING: ELECTRIC
PANEL HEATERS/OR UNDERFLOOR CABLES
INSTANTCOJS HOT WATER
HEATER TO SHOWER/LB.

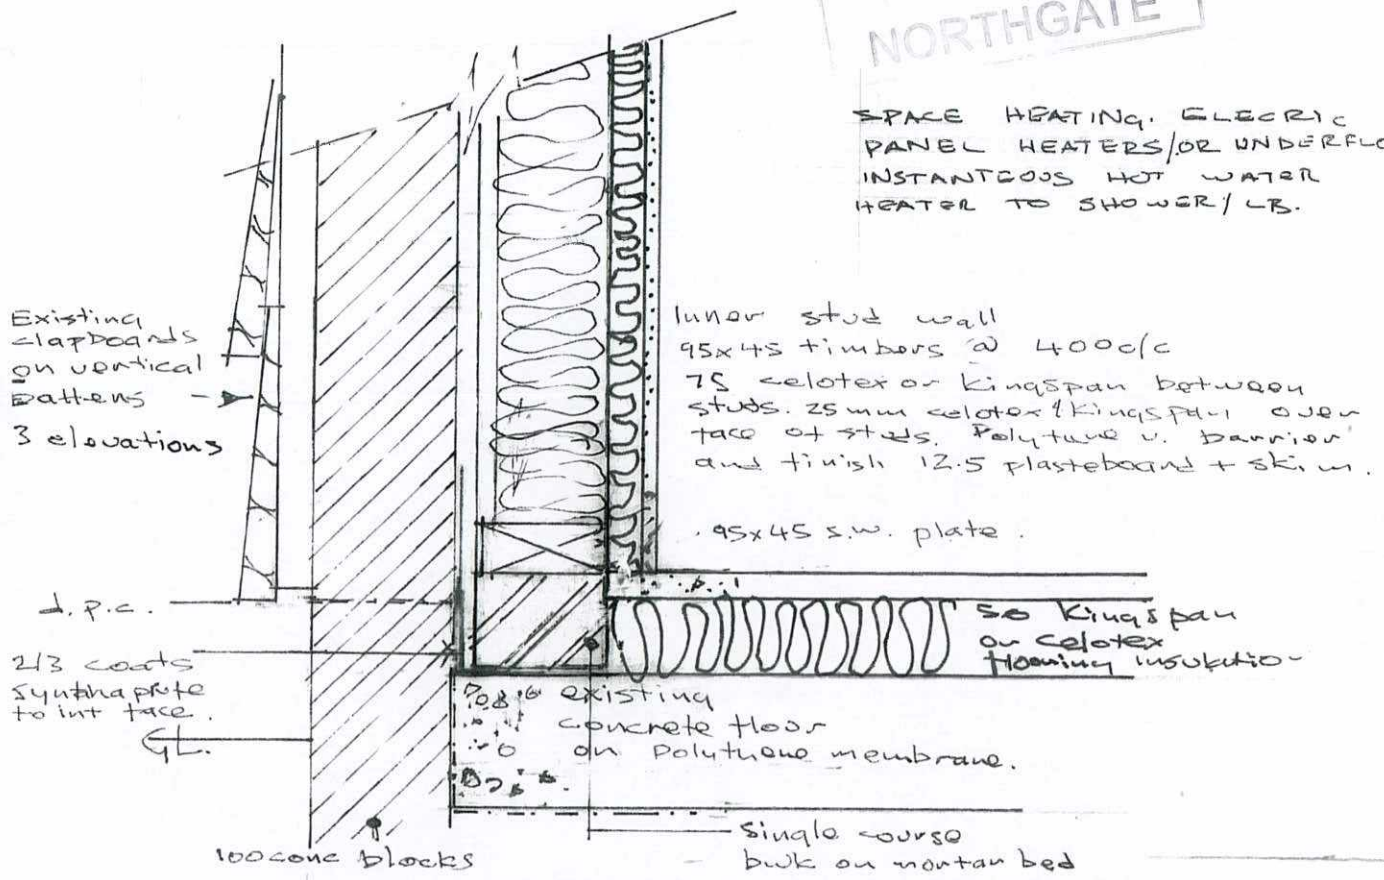



SECTION THRO FLOOR I.S.

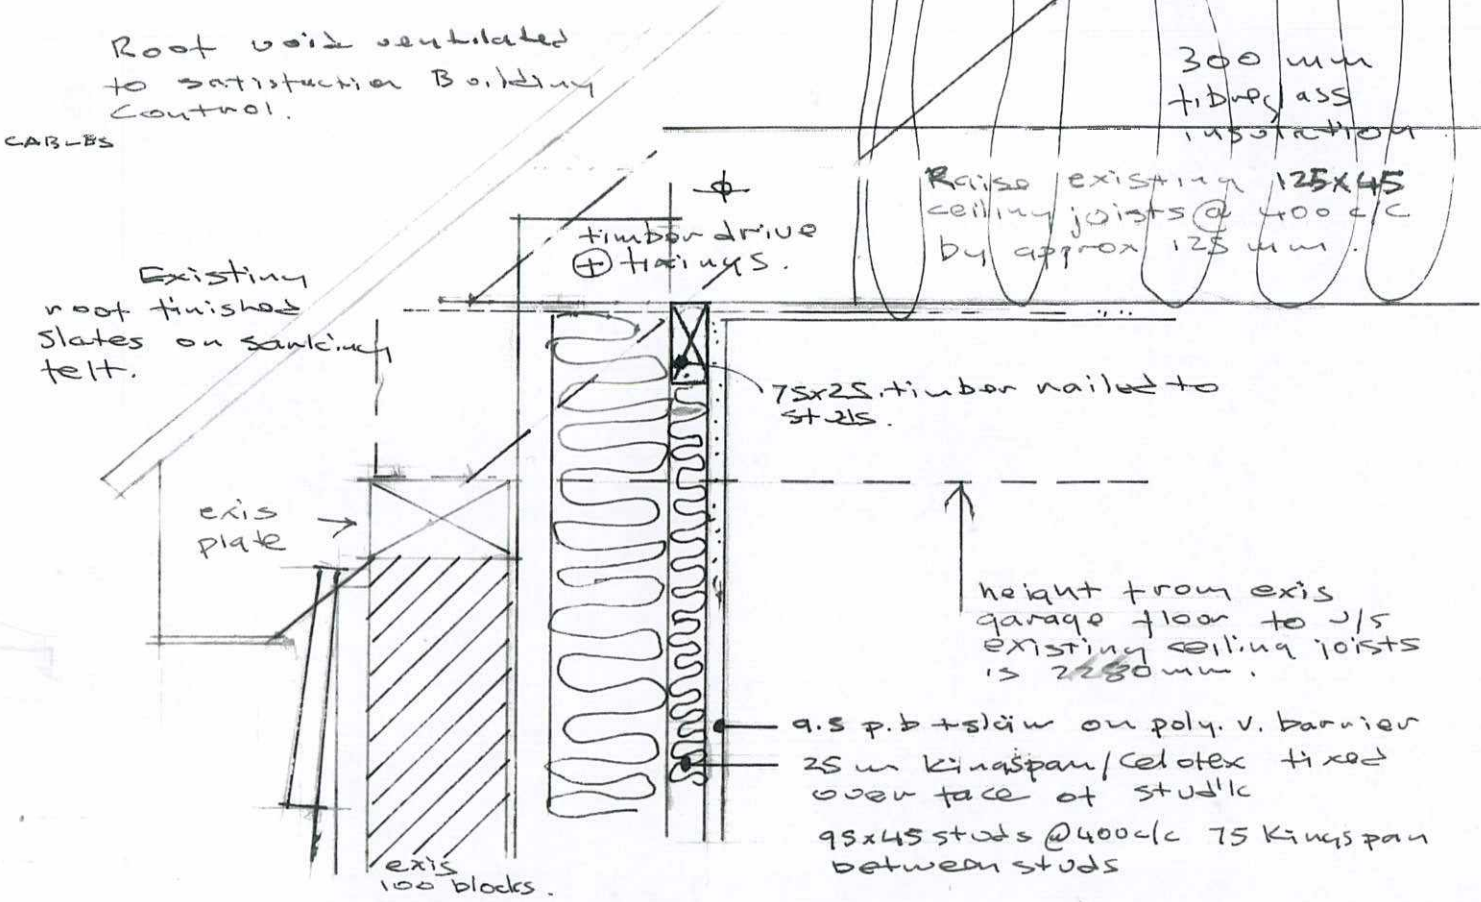

SECTION THRO GABLES I.S.

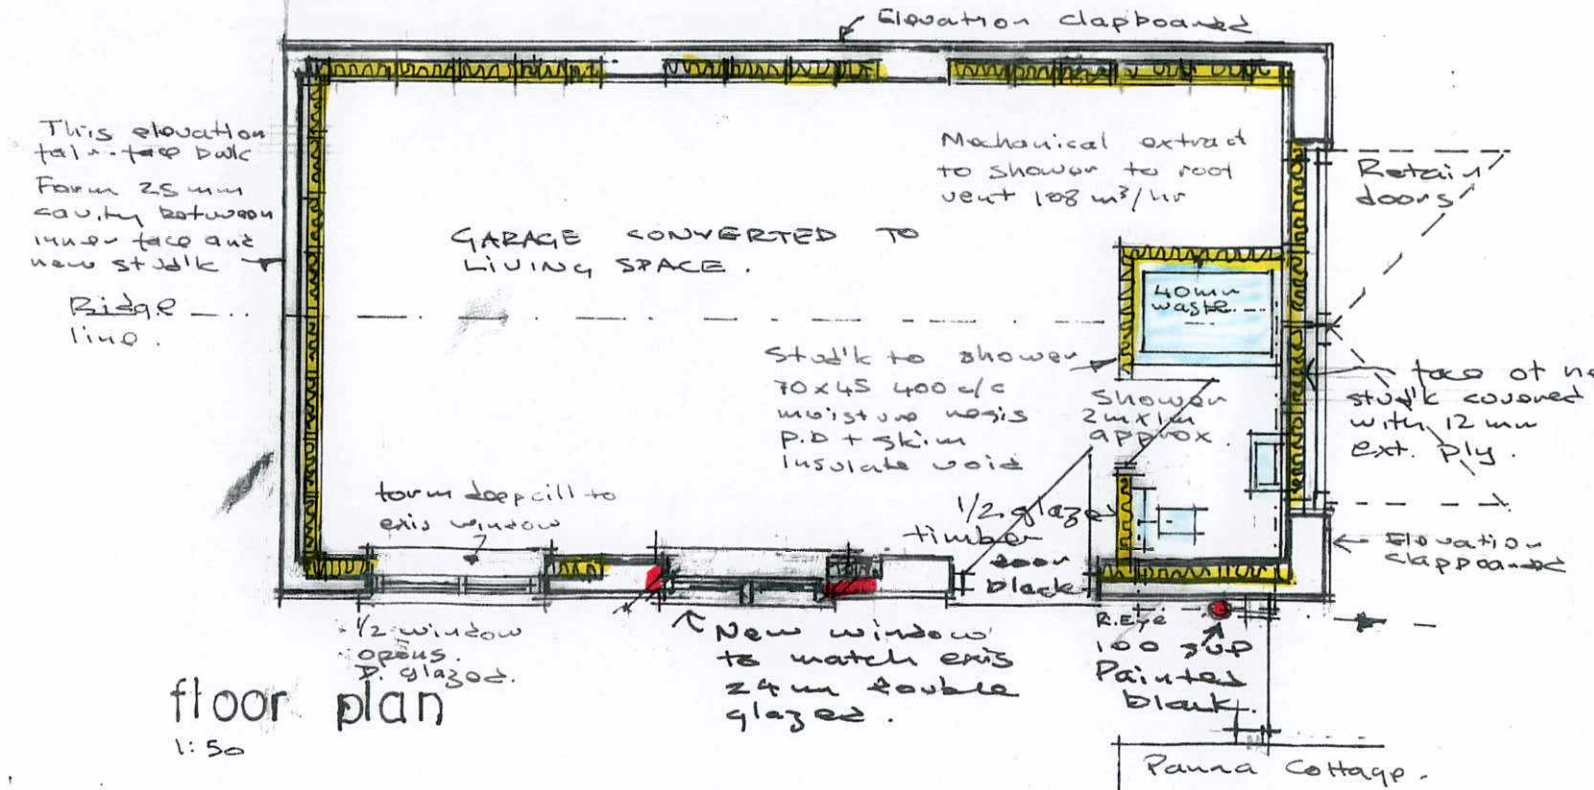

floor plan 1:50

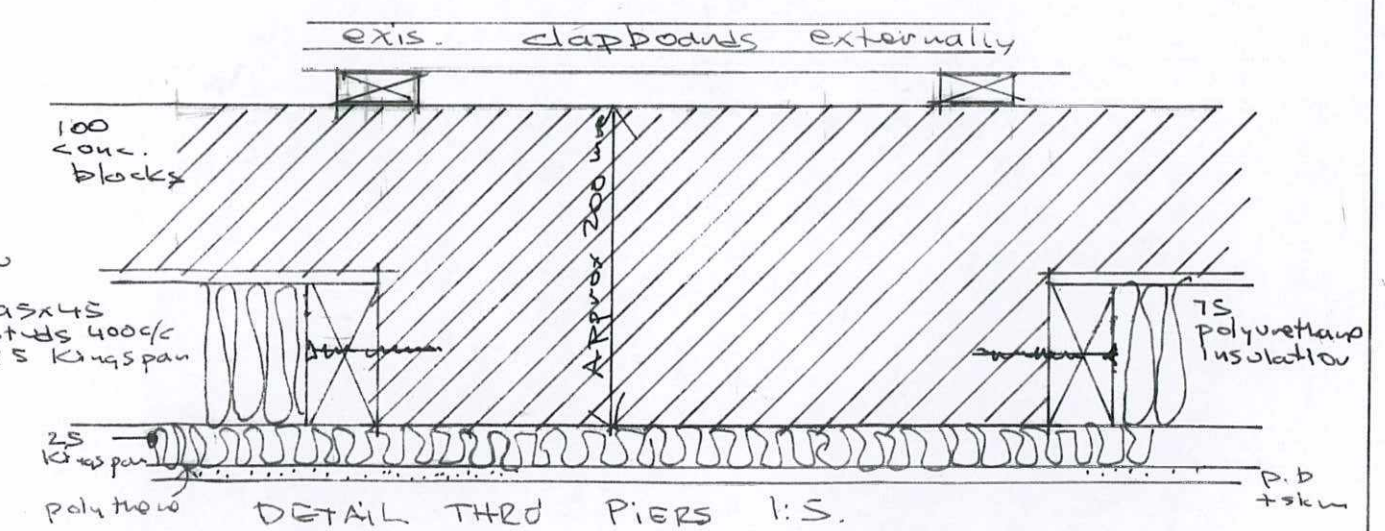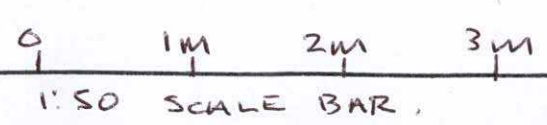

DETAIL THRO PIERS I.S.

DR4 PANNA 1.
Panna Cottage Pudding lane Barley SG8 8JU

PROPOSED CONVERSION OF GARAGE TO ANGLARY LIVING SPACE
SCALE PLAN 1:50 SECTIONS 1:5 DR4 PANNA 1 OCT 24.