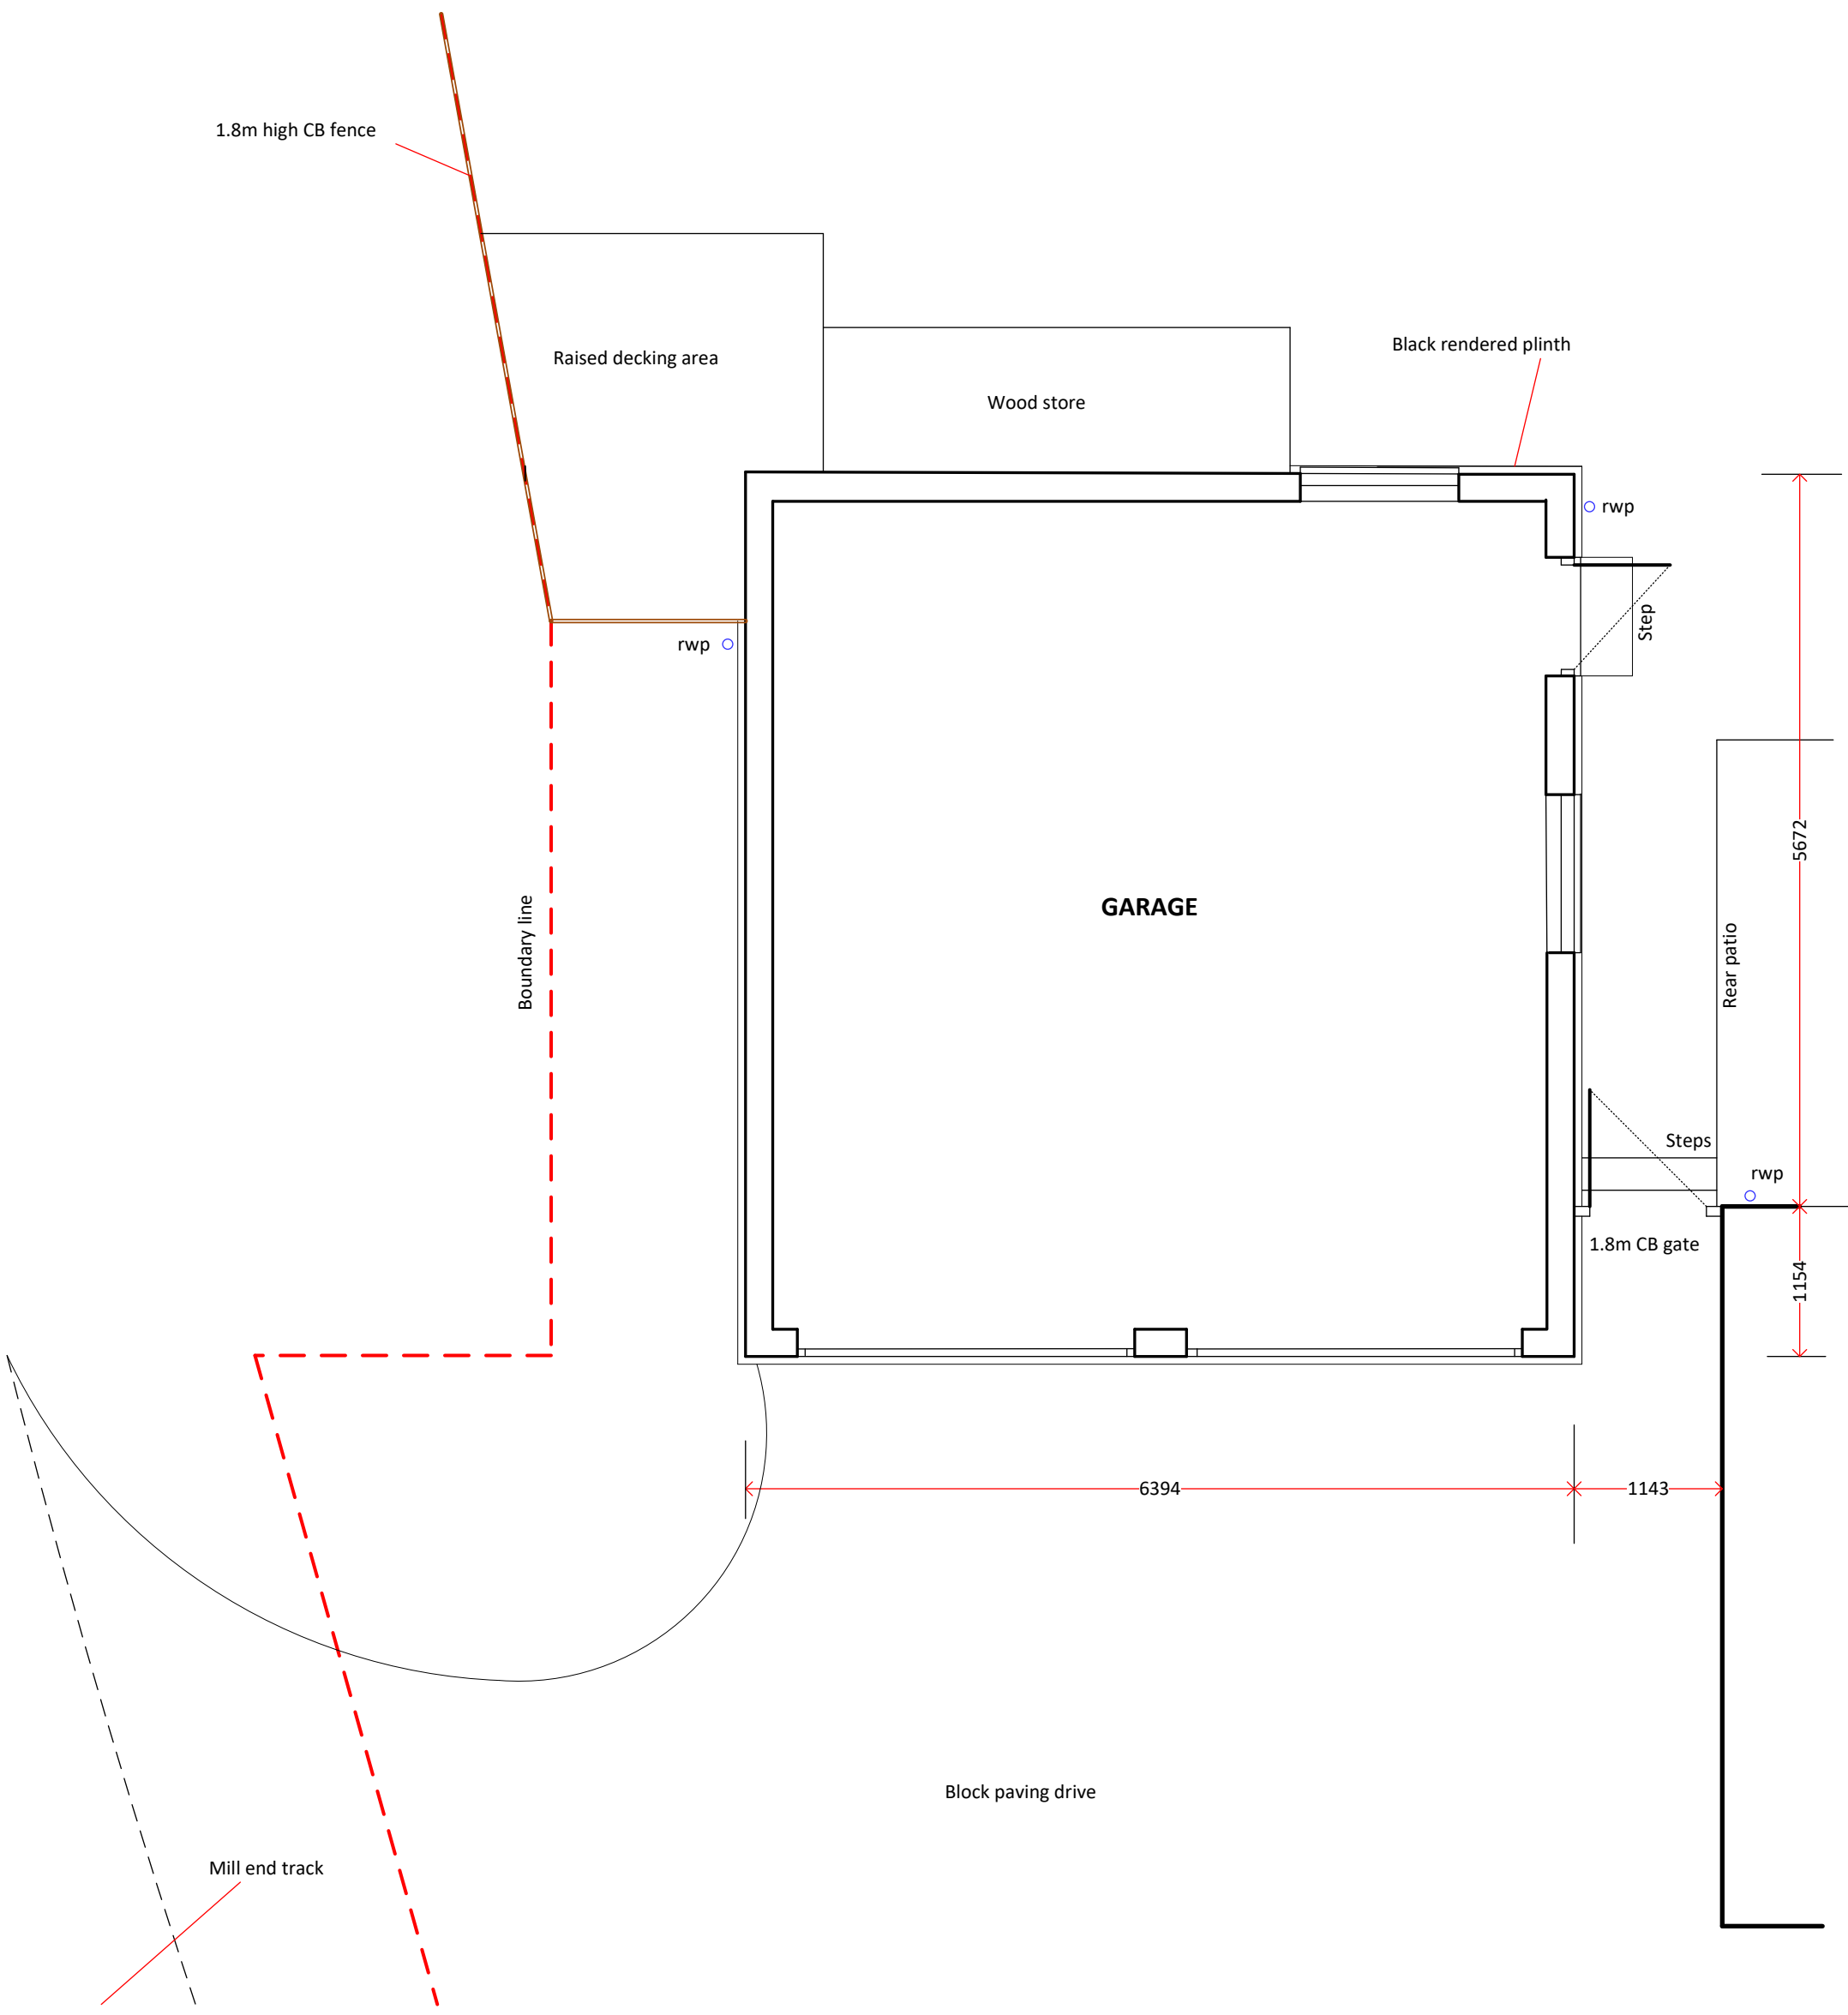


ROSEBURY
Design · Planning · Project Management

8 WOODLAND WAY, BALDOCK, HERTFORDSHIRE, SG7 6LR
T: 07970 277106
E: Rosebury21@gmail.com