



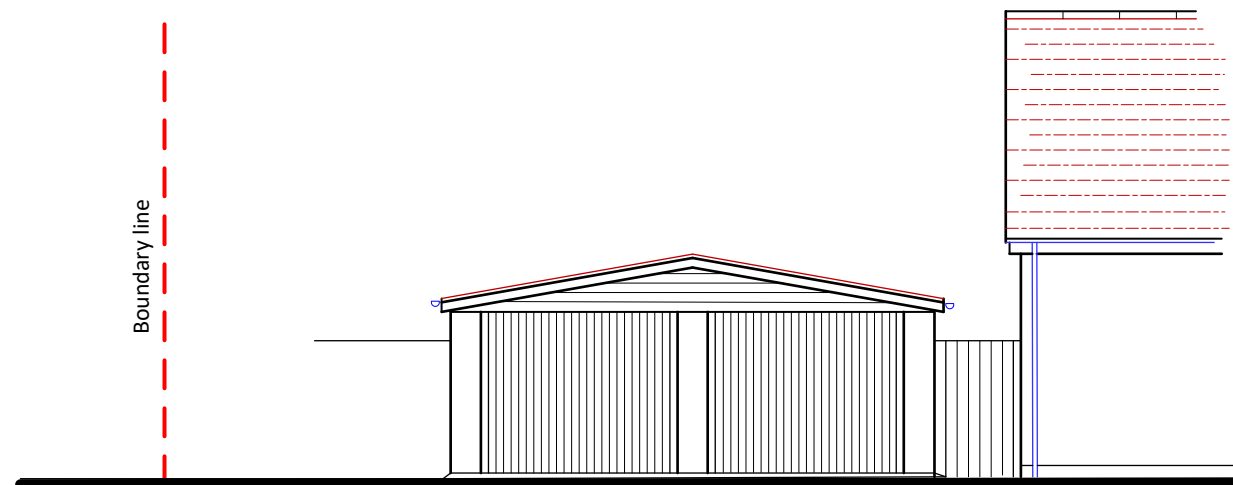


FRONT

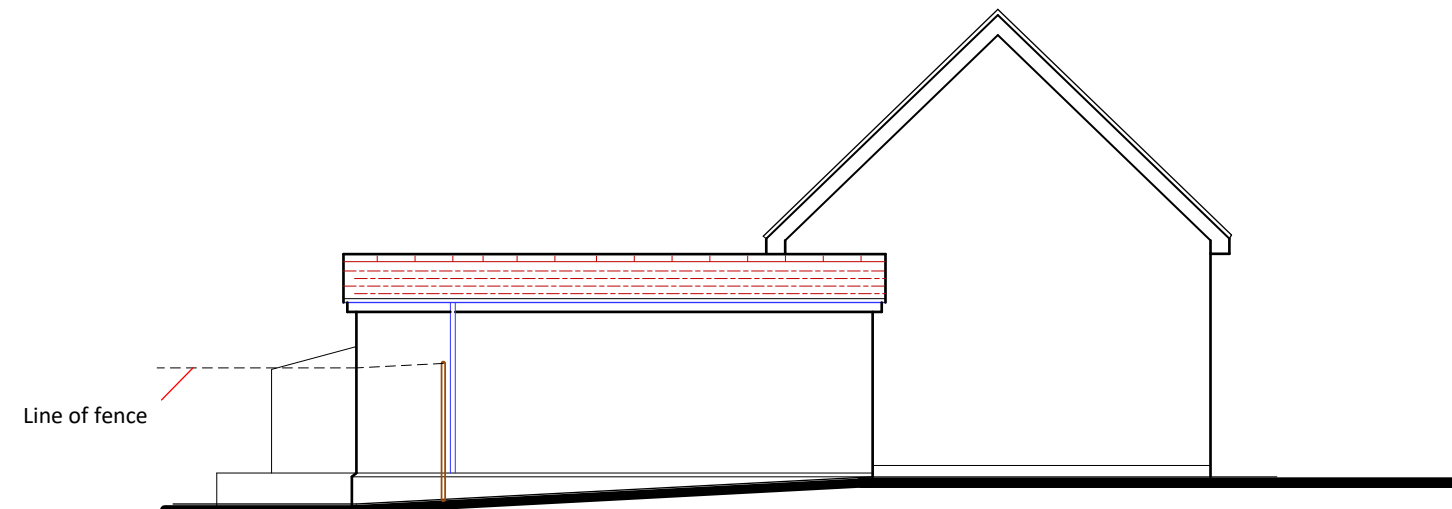

SIDE




REAR

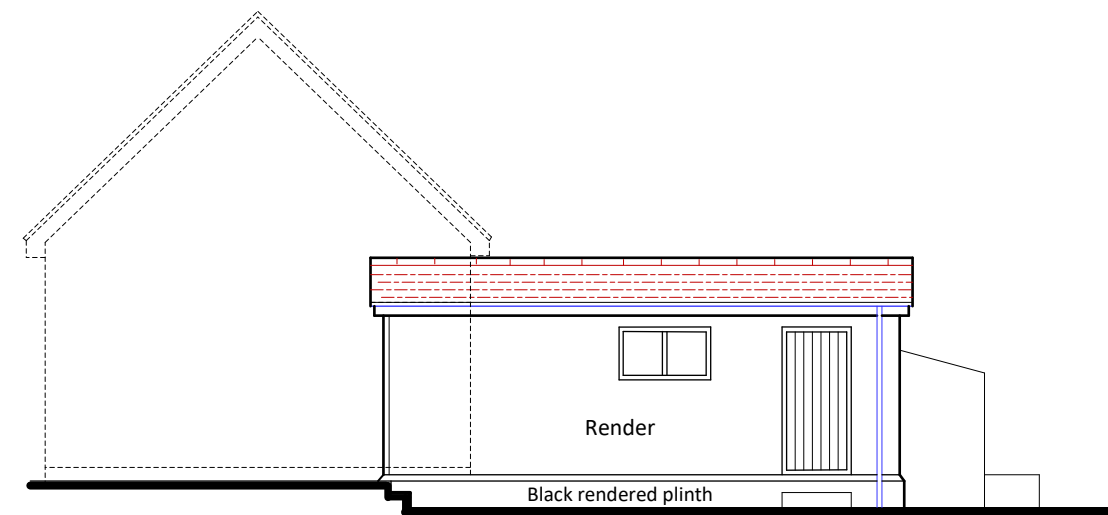

SIDE

Walls – White render
Roof – brown small plain tiles
Joinery – brown upvc windows/doors
Gable ends – Brown Boarding

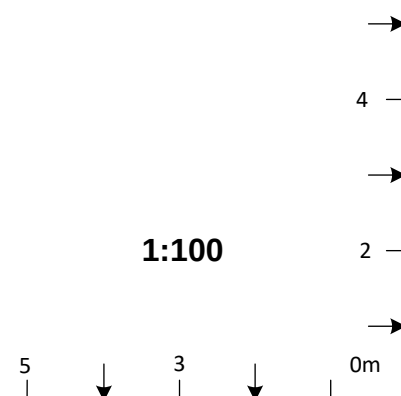

ROSEBURY
Design · Planning · Project Management

8 WOODLAND WAY, BALDOCK, HERTFORDSHIRE, SG7 6LR

T: 07970 277106

E: Rosebury21@gmail.com

Contract

Bounds Cross, Rushden

Title

Existing Elevations

Scale

1:100

Date

07.2024

Drawing No.

02/SH/24

Rev

A3

This drawing is copyright ©