




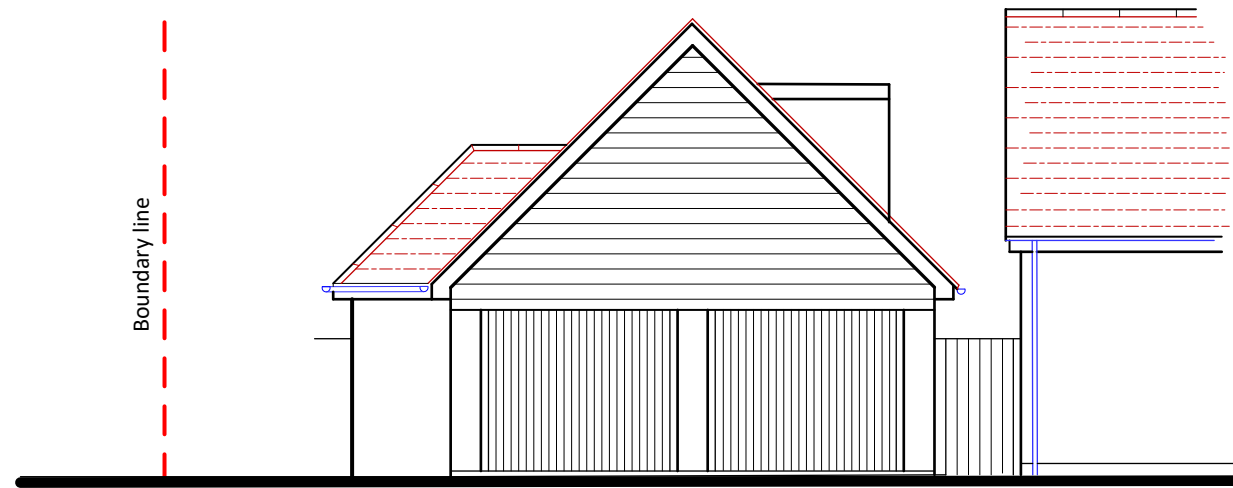


FRONT

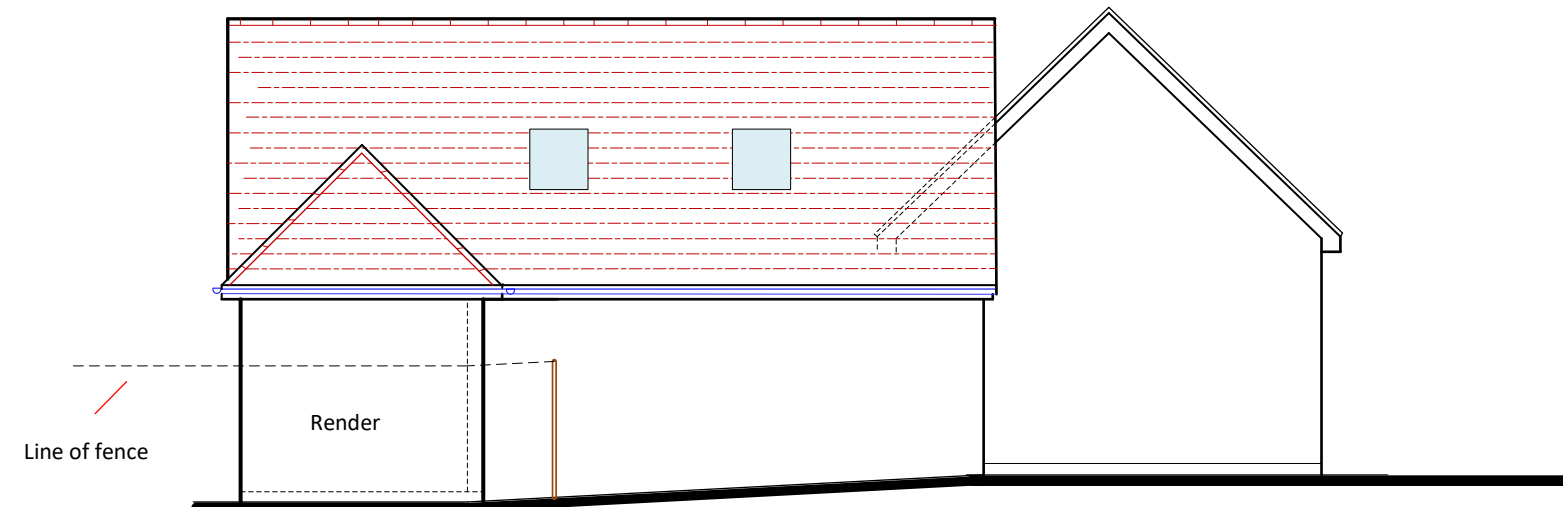


SIDE

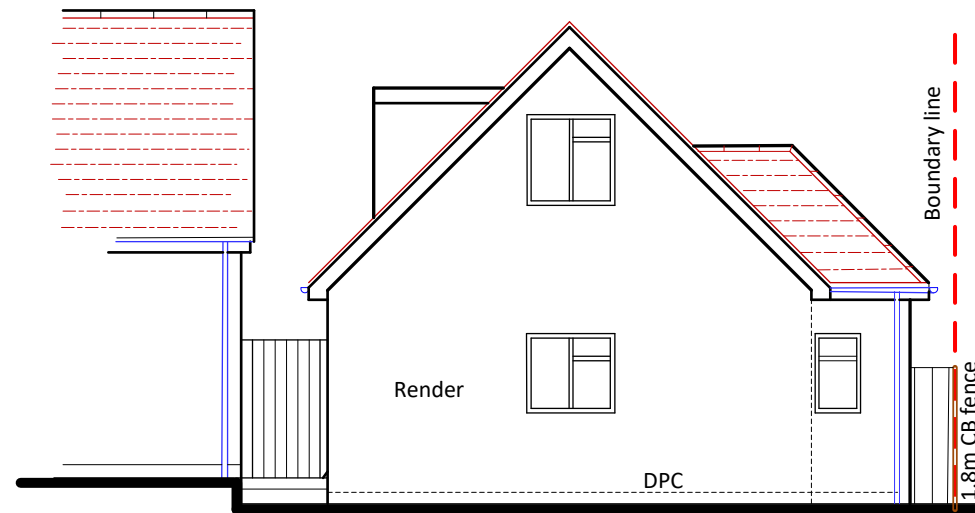

REAR

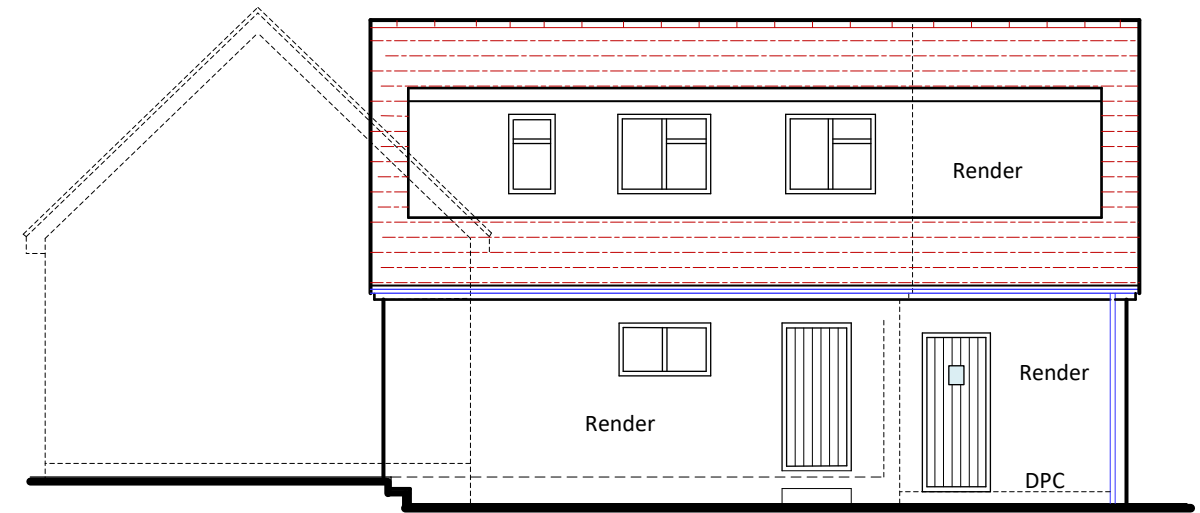

SIDE

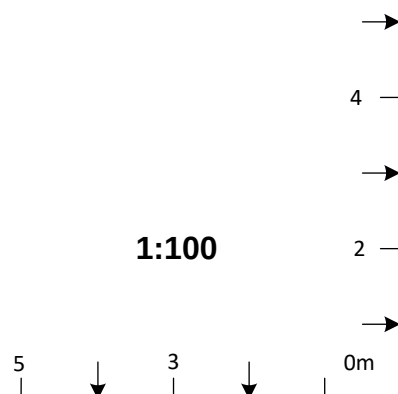

Walls – White render
Roof – brown small plain tiles
Joinery – brown upvc windows/doors
Gable ends – Brown Boarding

ROSEBURY
Design · Planning · Project Management

8 WOODLAND WAY, BALDOCK, HERTFORDSHIRE, SG7 6LR

T: 07970 277106

E: Rosebury21@gmail.com

Contract

Title

Scale

Date

Drawing No.

Rev

Bounds Cross, Mill End

Proposed Elevations

1:100

07.2024

06/SH/24

A3

This drawing is copyright ©