

NOTE:
FULL SURVEY PENDING. MAY CONTAIN
MINOR DISCREPANCIES.

P01	PLANNING	11.11.24	CGH
PR04	CORRECTION	18.09.24	CGH
PR03	UPDATED DIMENSIONS	17.09.24	CGH
PR02	UPDATED DIMENSIONS	10.09.24	CGH
PR01	PRELIMINARY ISSUE	29.07.24	CGH

Rev	Description	Date	By
-----	-------------	------	----

NOTES

All setting out dimensions and points will be found on the construction issue drawings

All dimensions to be checked on site prior to commencement of works. Do not scale this drawing

All drawings need to be read in conjunction with the designers risk assessment.

PRELIMINARY

PROJECT

4 KNEESWORTH ST
SG8 5AA, ROYSTON

TITLE

EXISTING FLOOR PLAN
FIRST FLOOR

SCALE

1:50 @ A2

REVISION

P01

PROJECT

663ROY - GDA - XXX


LEVEL

001 - DR - A - 01201



GRAVITY DESIGN

Old Bank Court, Morocco Street, London SE1 3HB
+44(0)20 7089 9134 studio@gravitydesign.uk.com

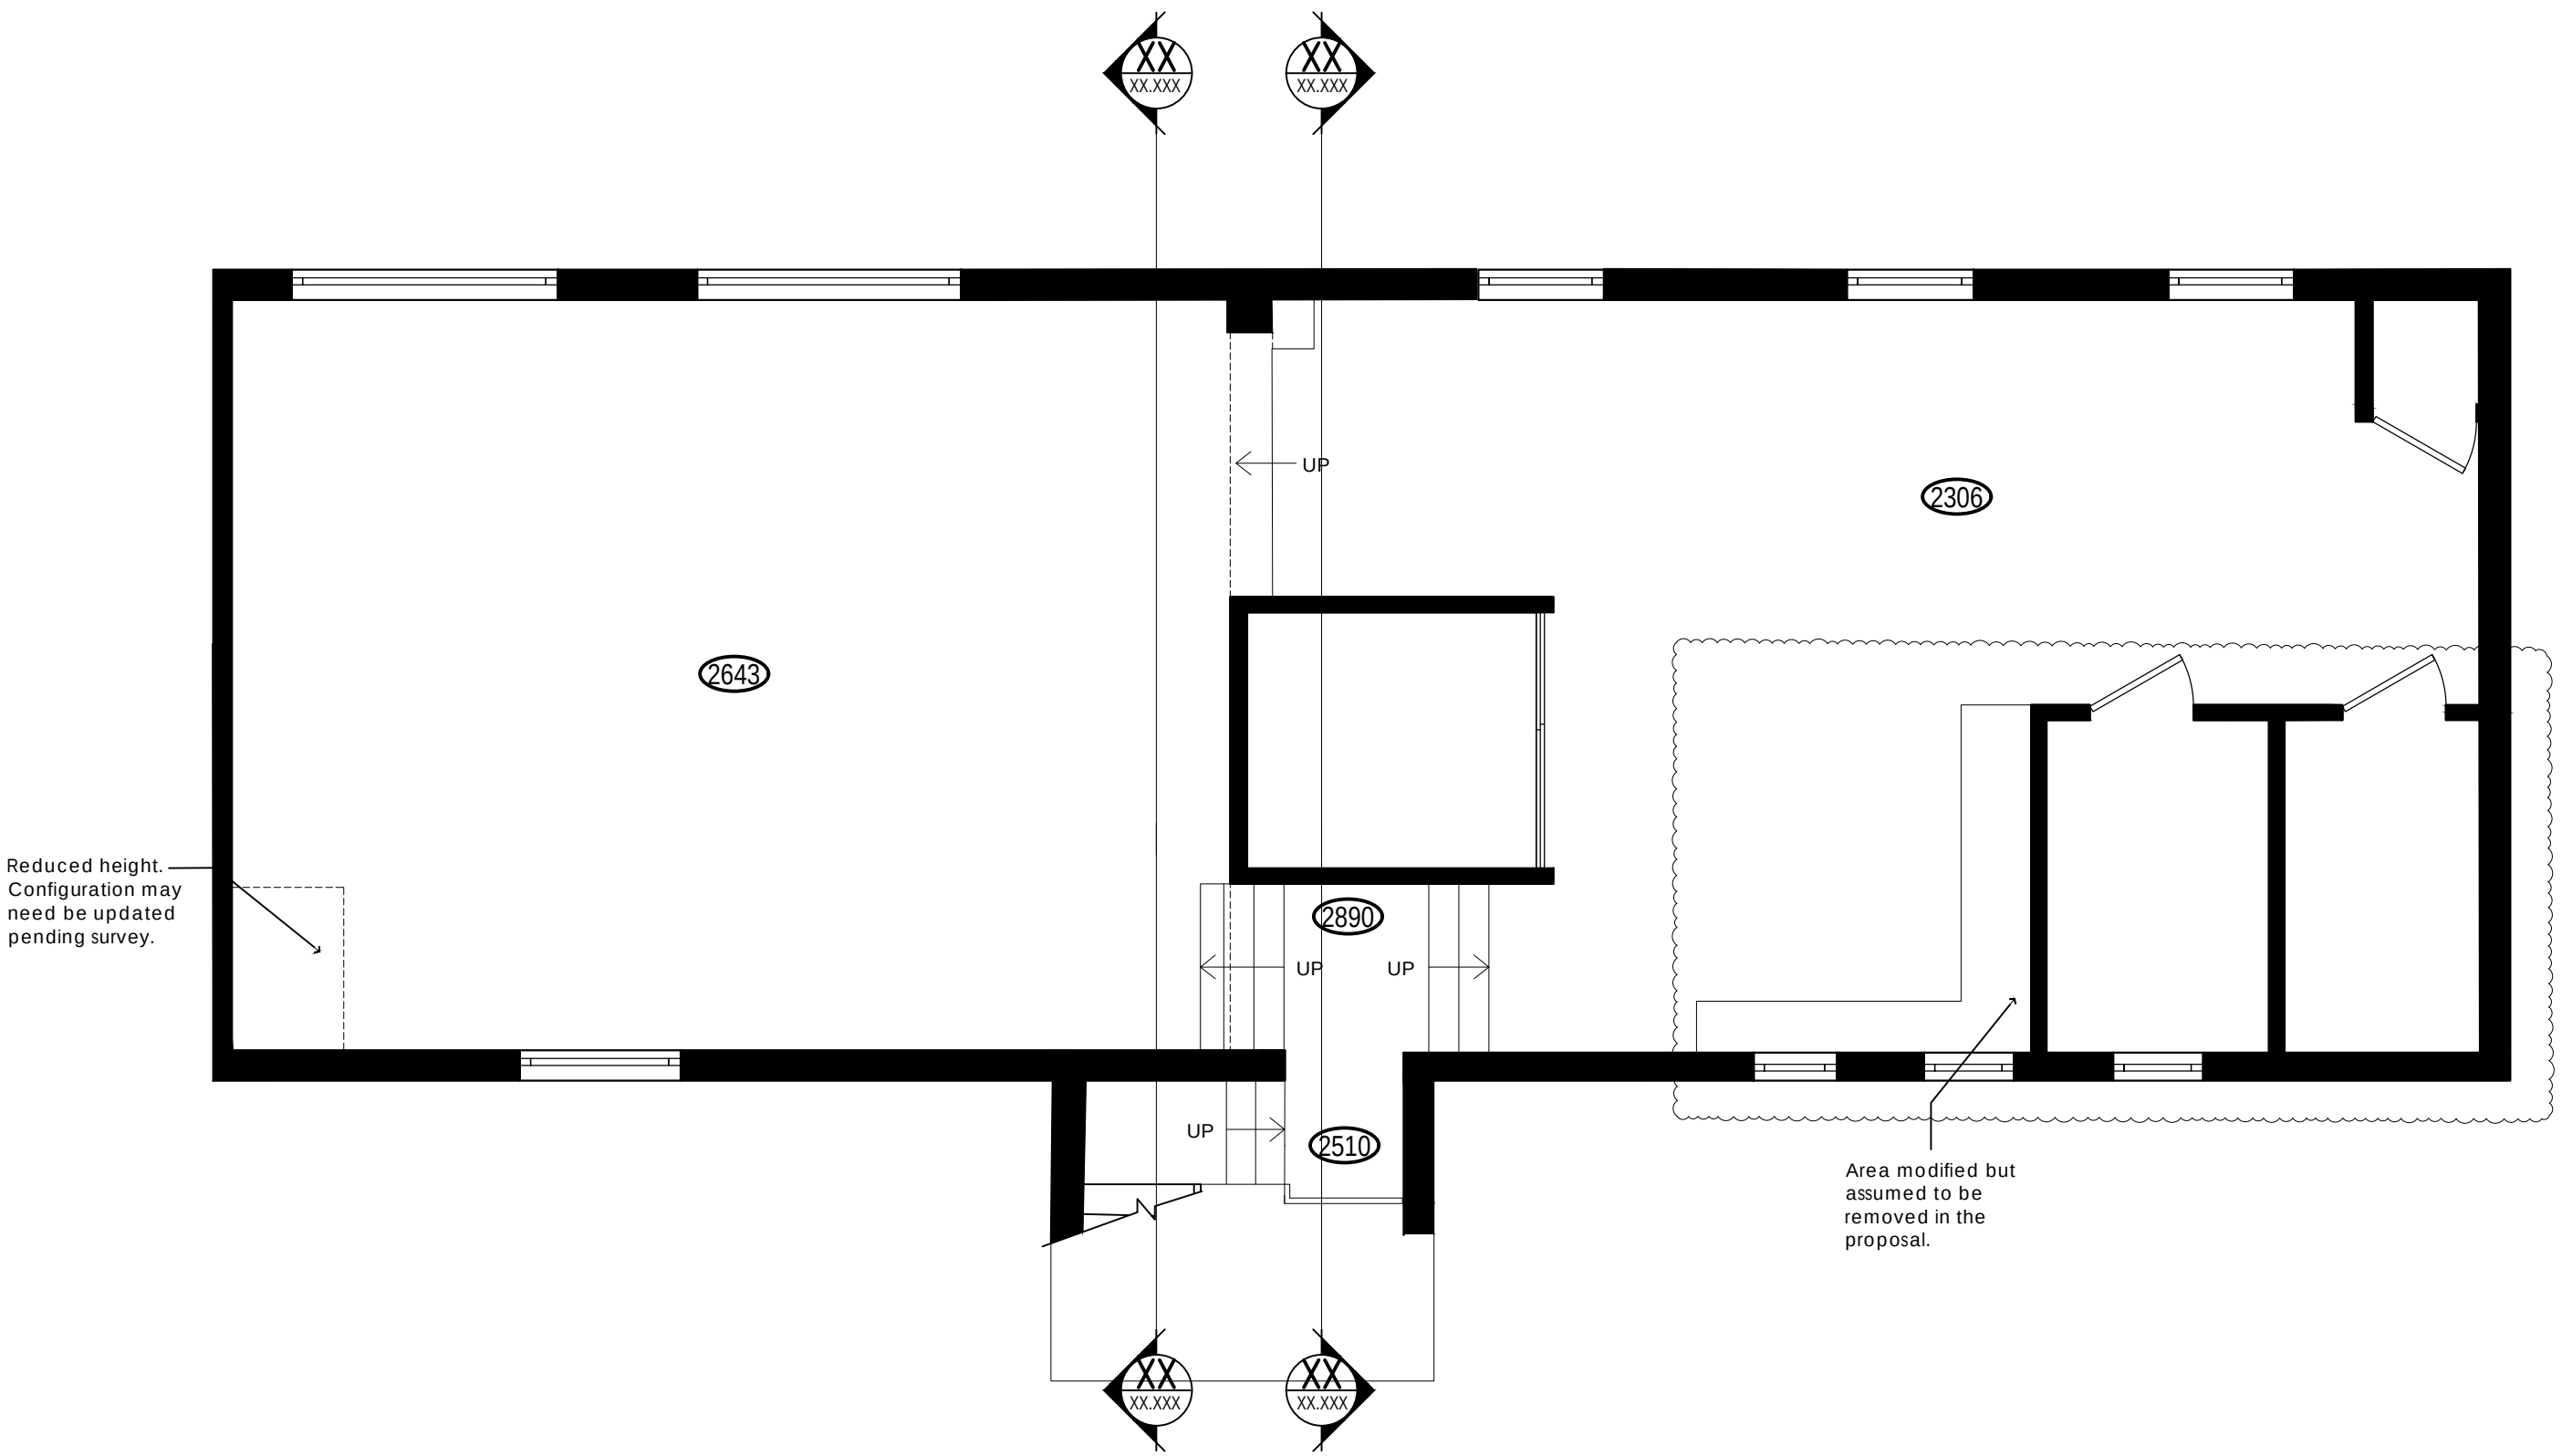

NOTE:
FULL SURVEY PENDING. MAY CONTAIN
MINOR DISCREPANCIES.

