

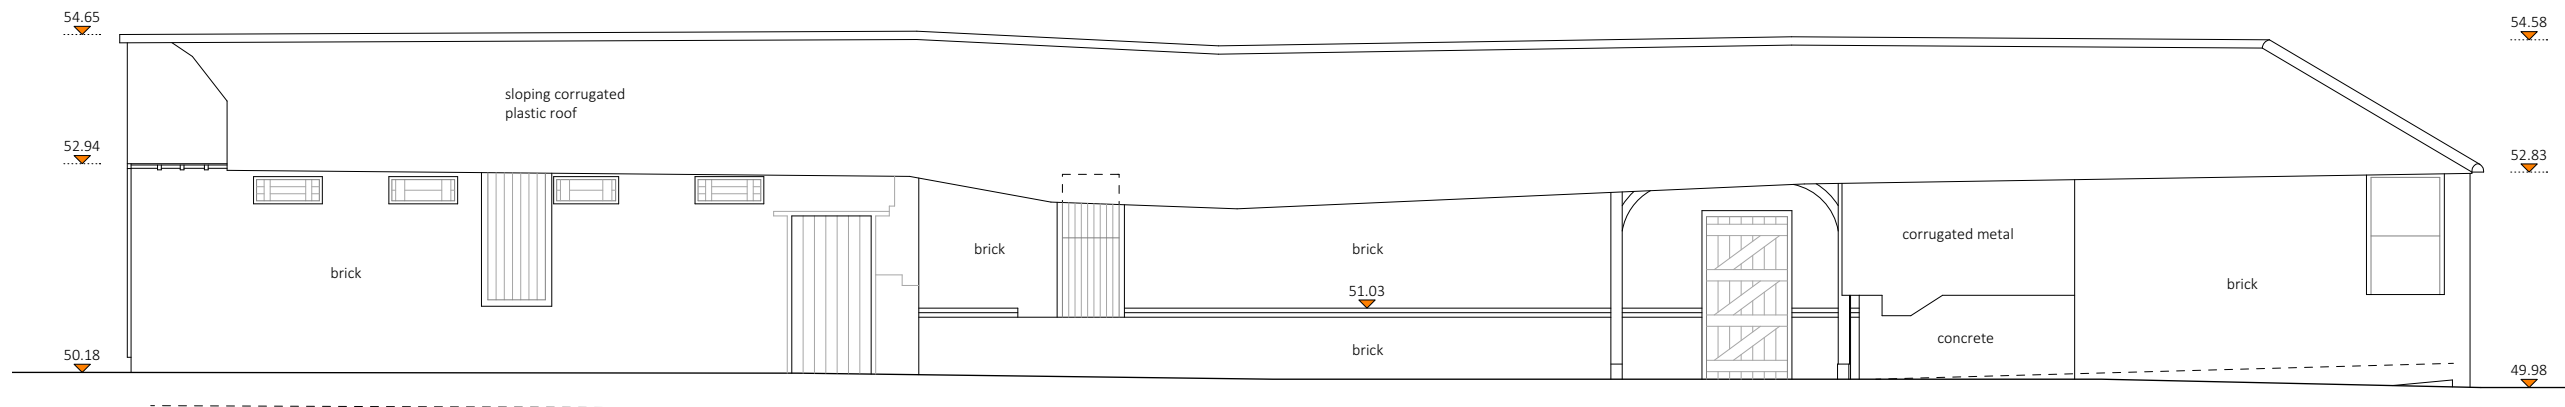



ELEVATION 1 AS EXISTING | 1:100 @ A2

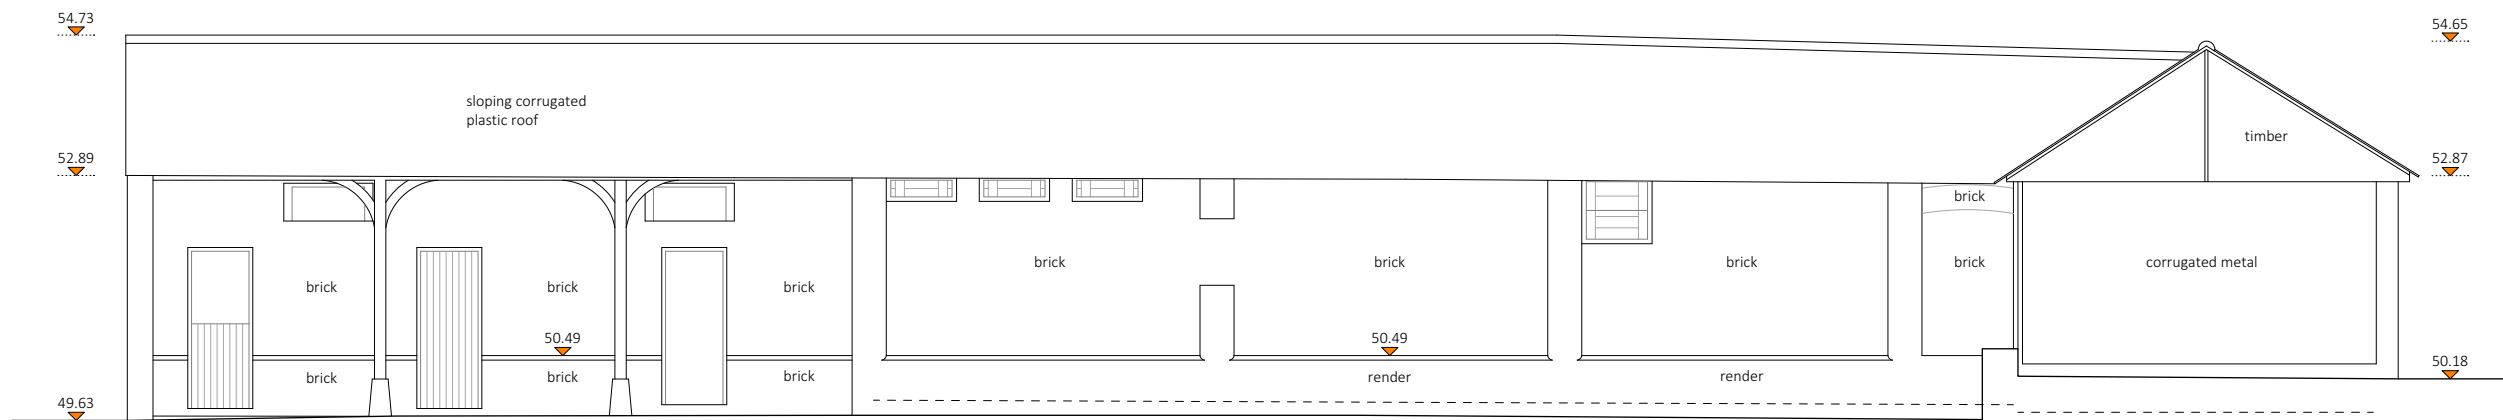

ELEVATION 2 AS EXISTING | 1:100 @ A2

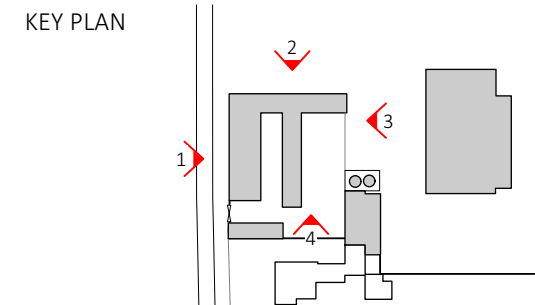

ELEVATION 3 AS EXISTING | 1:100 @ A2

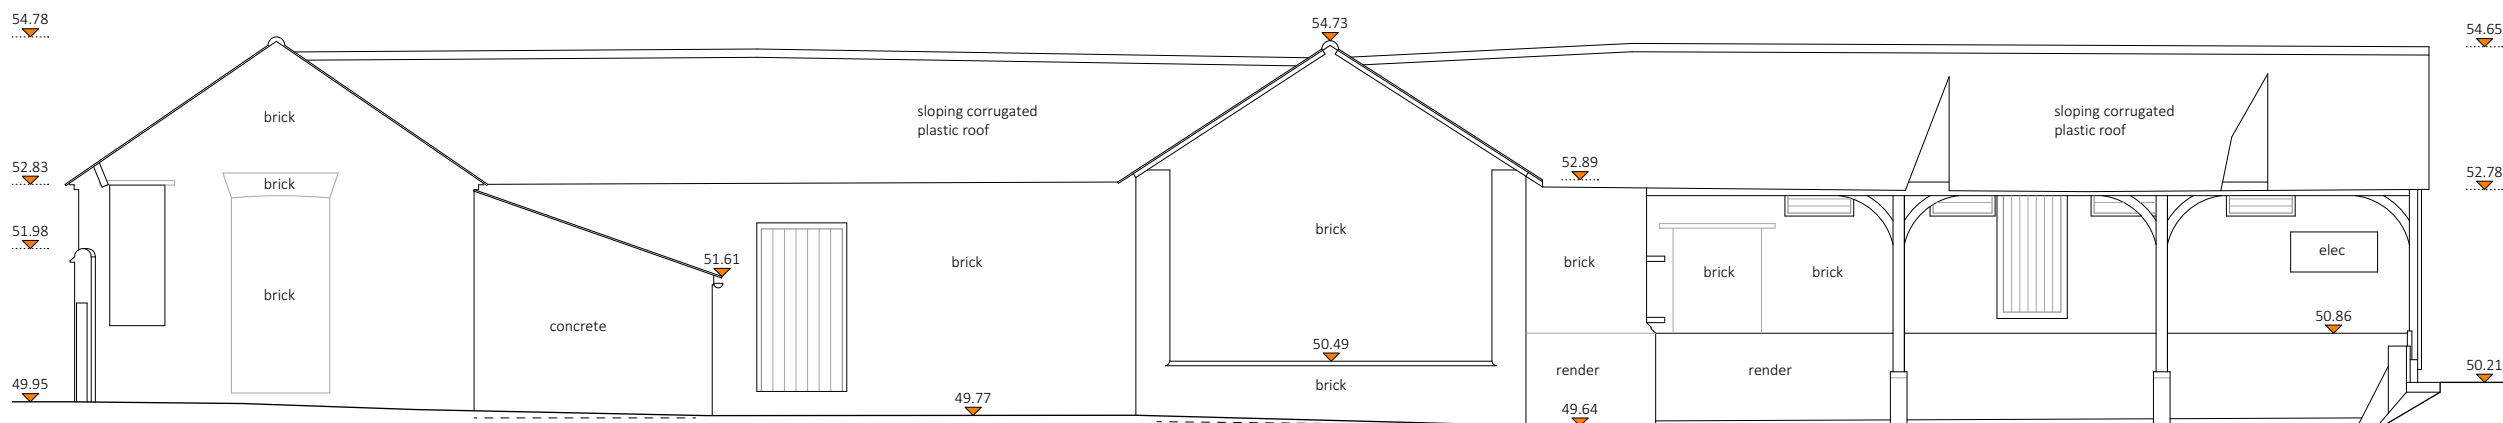

ELEVATION 4 AS EXISTING | 1:100 @ A2

0				1	2	3	4	5	Metres
No.	Date	By.	Comments						
Revisions									
Status									
PLANNING									
Project									
Kirby Manor Barns									
Crawshaw Architects LLP									
27 Almeida Street London N1 1TD tel: +44 (0)7939 215 114									
Title									
ELEVATIONS AS EXISTING									
Drawing Number									
164 SVY 10.01									
Drawn	Checked	Scale			Date			Revision	
PD	AC	1:100 @ A2			30.05.24			-	