




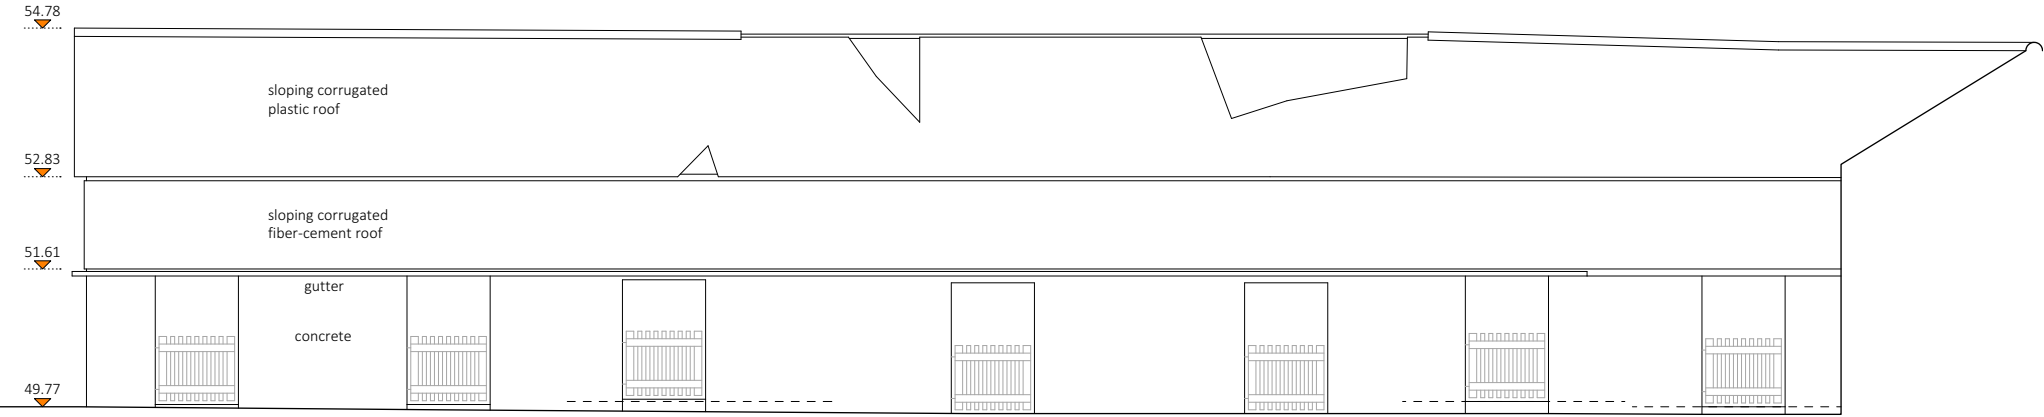


ELEVATION 5 AS EXISTING | 1:100 @ A2

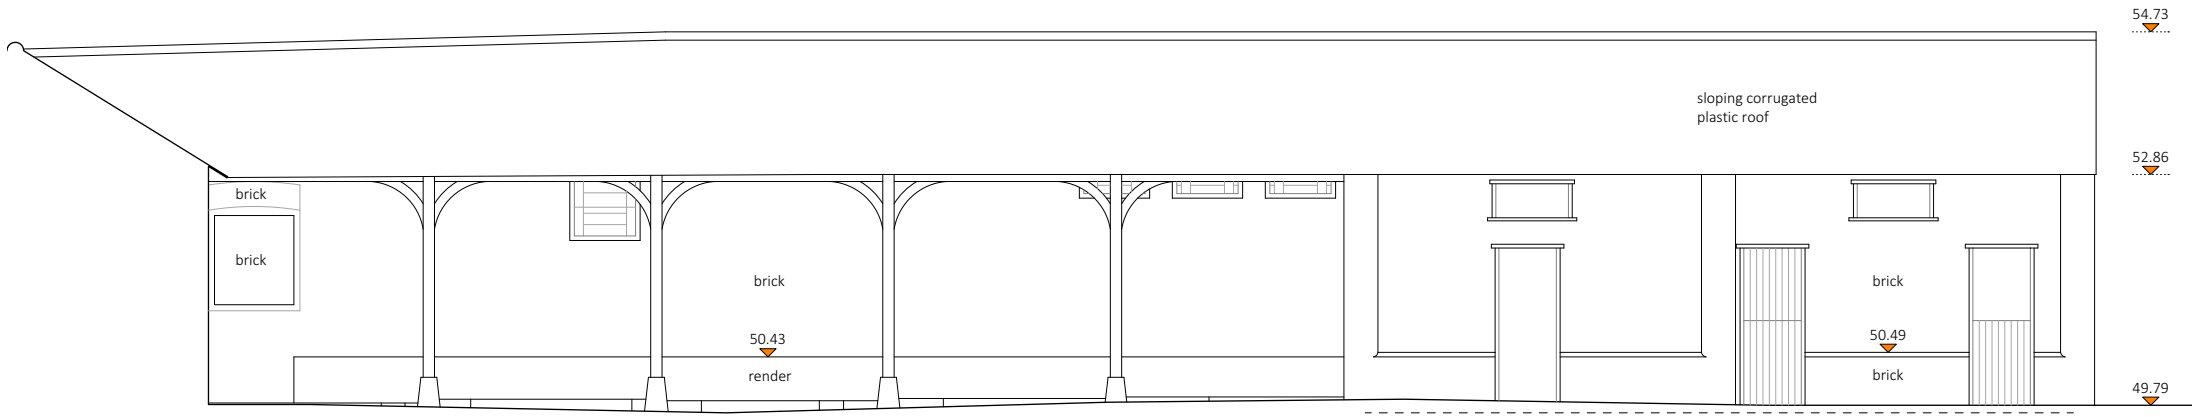


ELEVATION 6 AS EXISTING | 1:100 @ A2

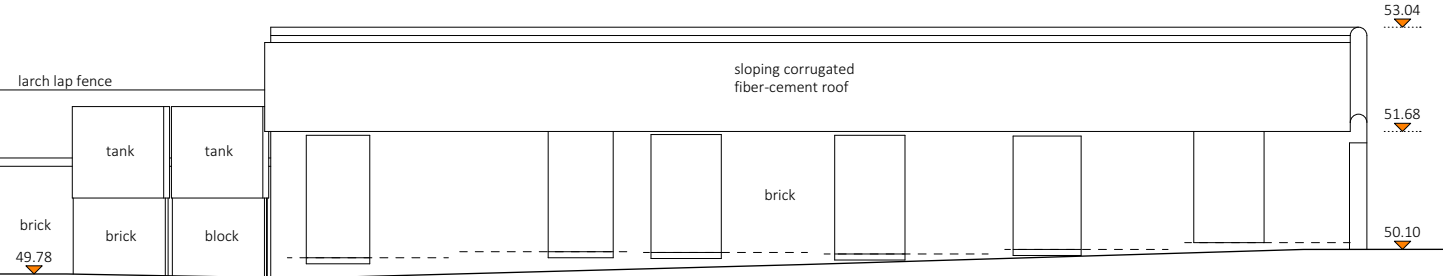



ELEVATION 7 AS EXISTING | 1:100 @ A2

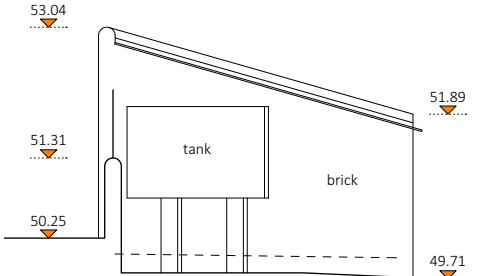


ELEVATION 8 AS EXISTING | 1:100 @ A2

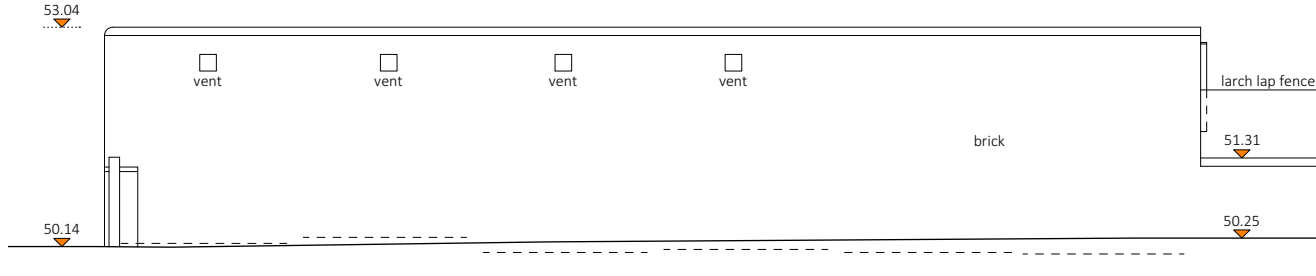


ELEVATION 9 AS EXISTING | 1:100 @ A2

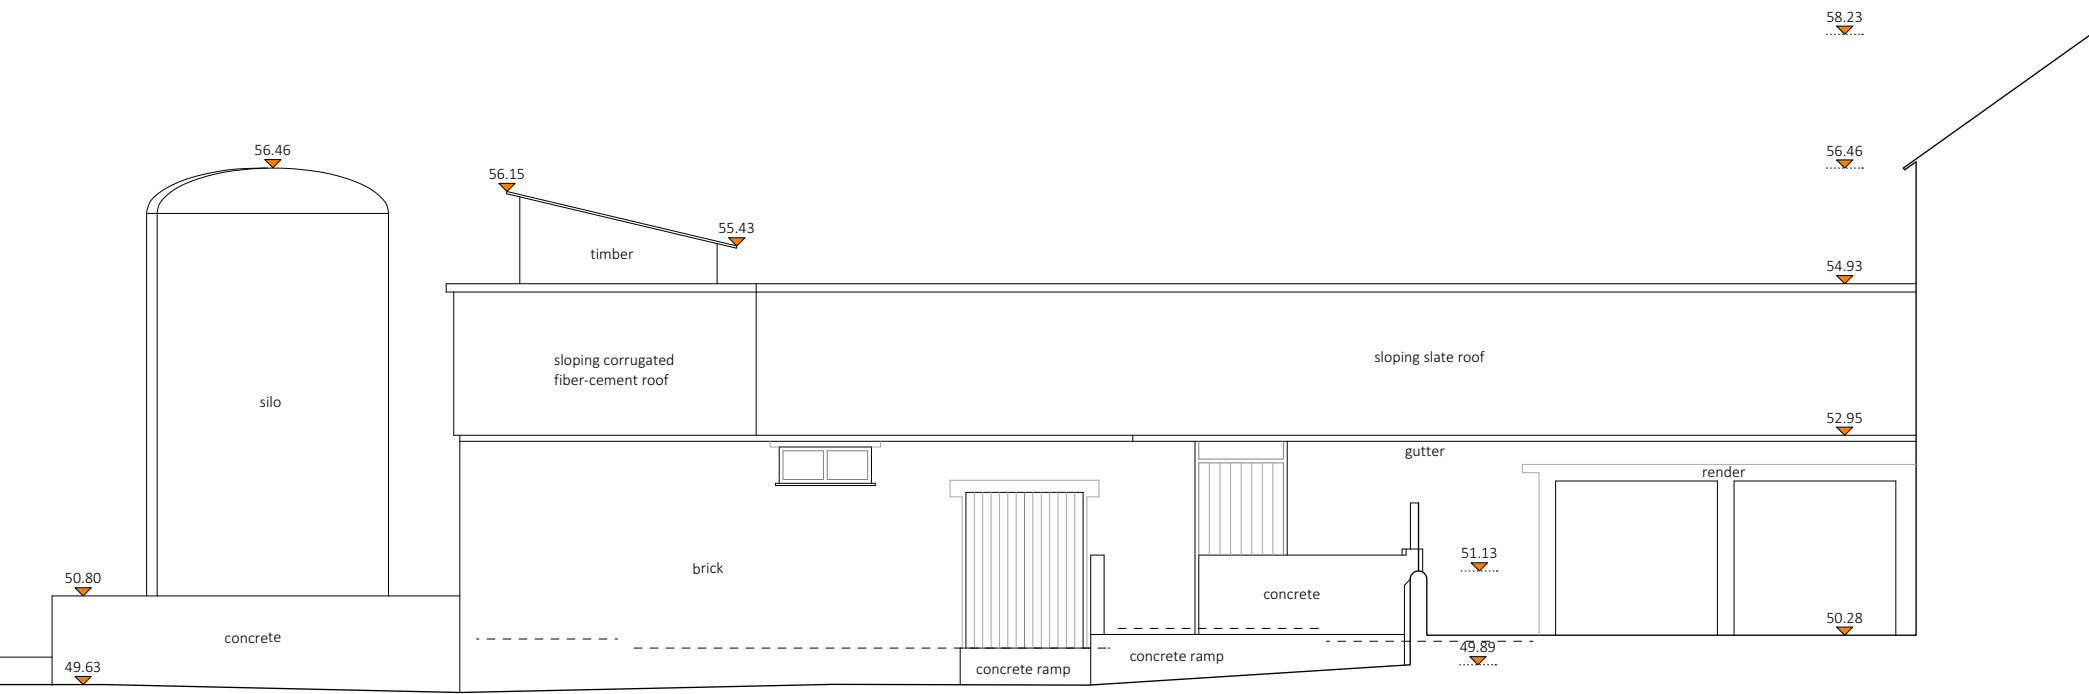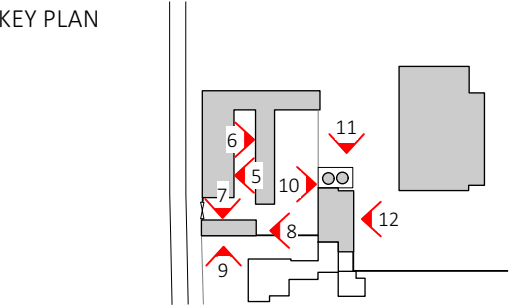

ELEVATION 10 AS EXISTING | 1:100 @ A2

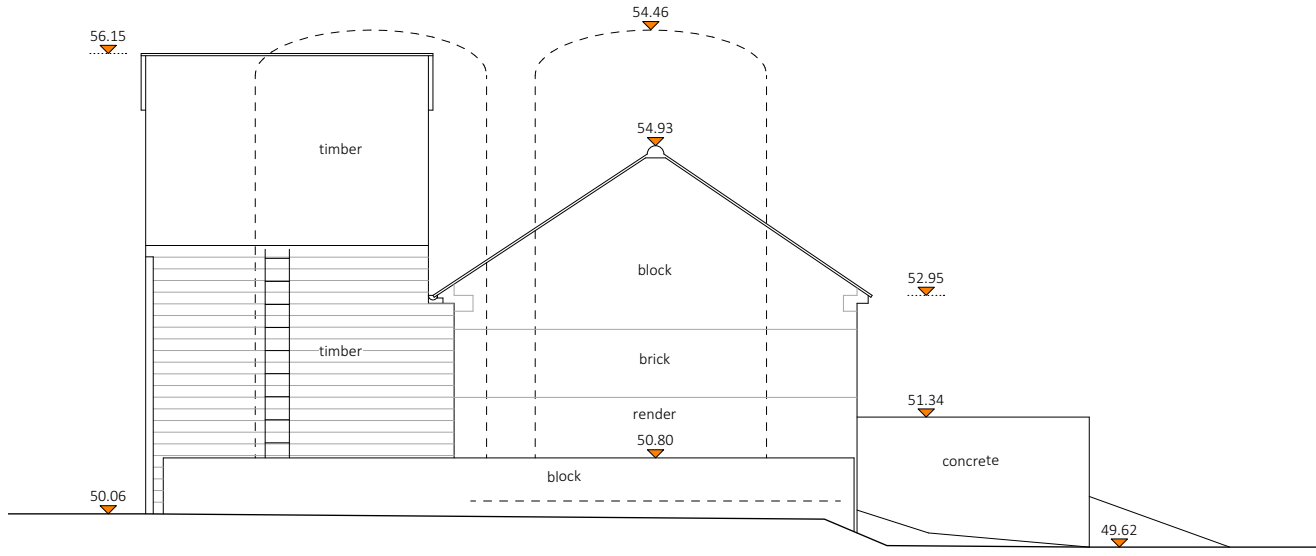

ELEVATION 11 AS EXISTING | 1:100 @ A2

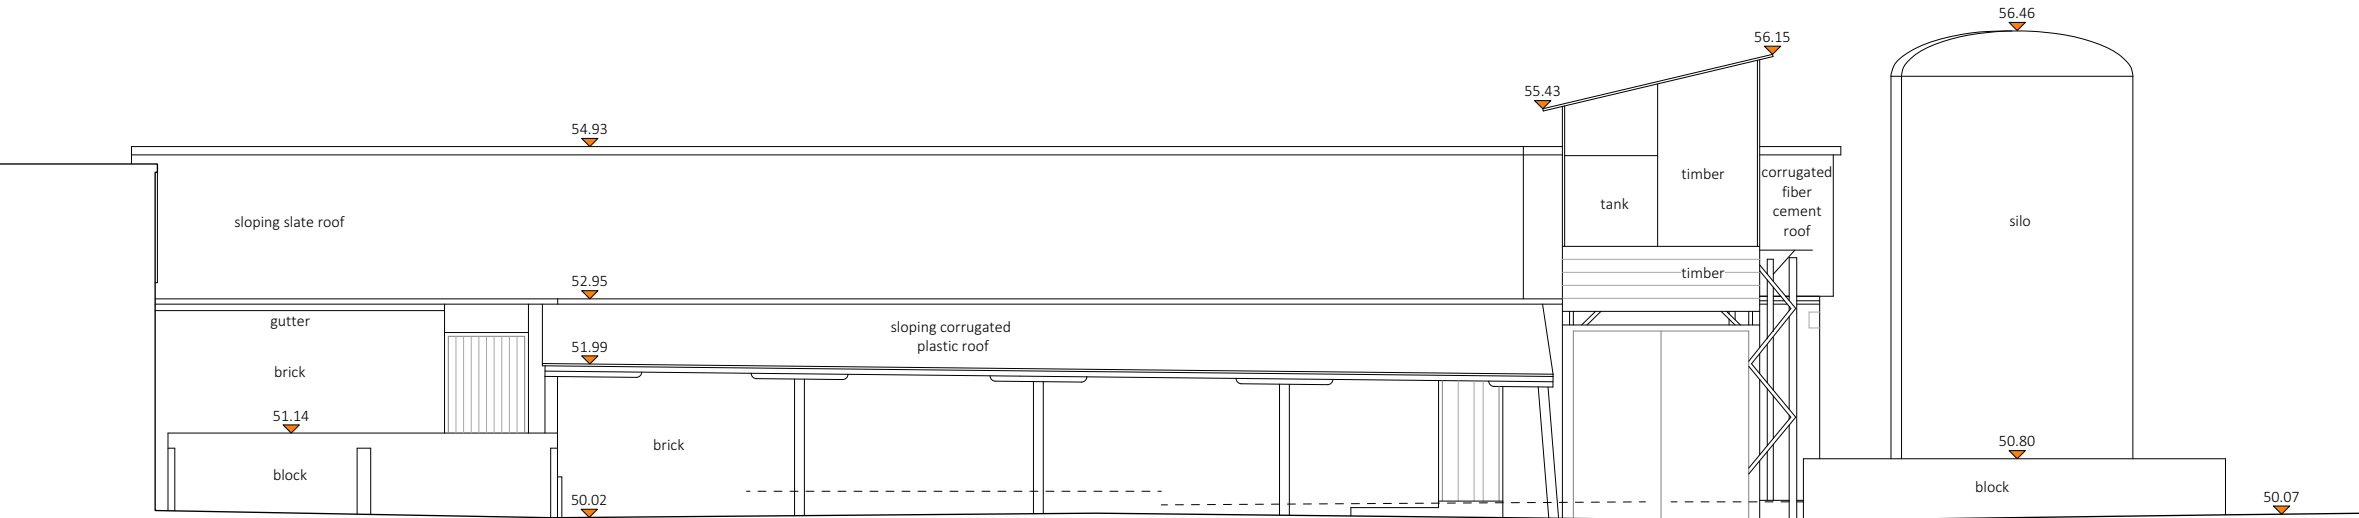

ELEVATION 12 AS EXISTING | 1:100 @ A2

1		2		3		4		5		Metres
No.	Date	By.	Comments							
Revisions										
Status										
PLANNING										
Project										
Kirby Manor Barns										
Crawshaw Architects LLP										
27 Almeida Street London N1 1TD tel: +44 (0)7939 215 114										
Title										
ELEVATIONS AS EXISTING										
Drawing Number										
164 SVY 10.02										
Drawn	Checked	Scale			Date			Revision		
PD	AC	1:100 @ A2			30.05.24			-		