


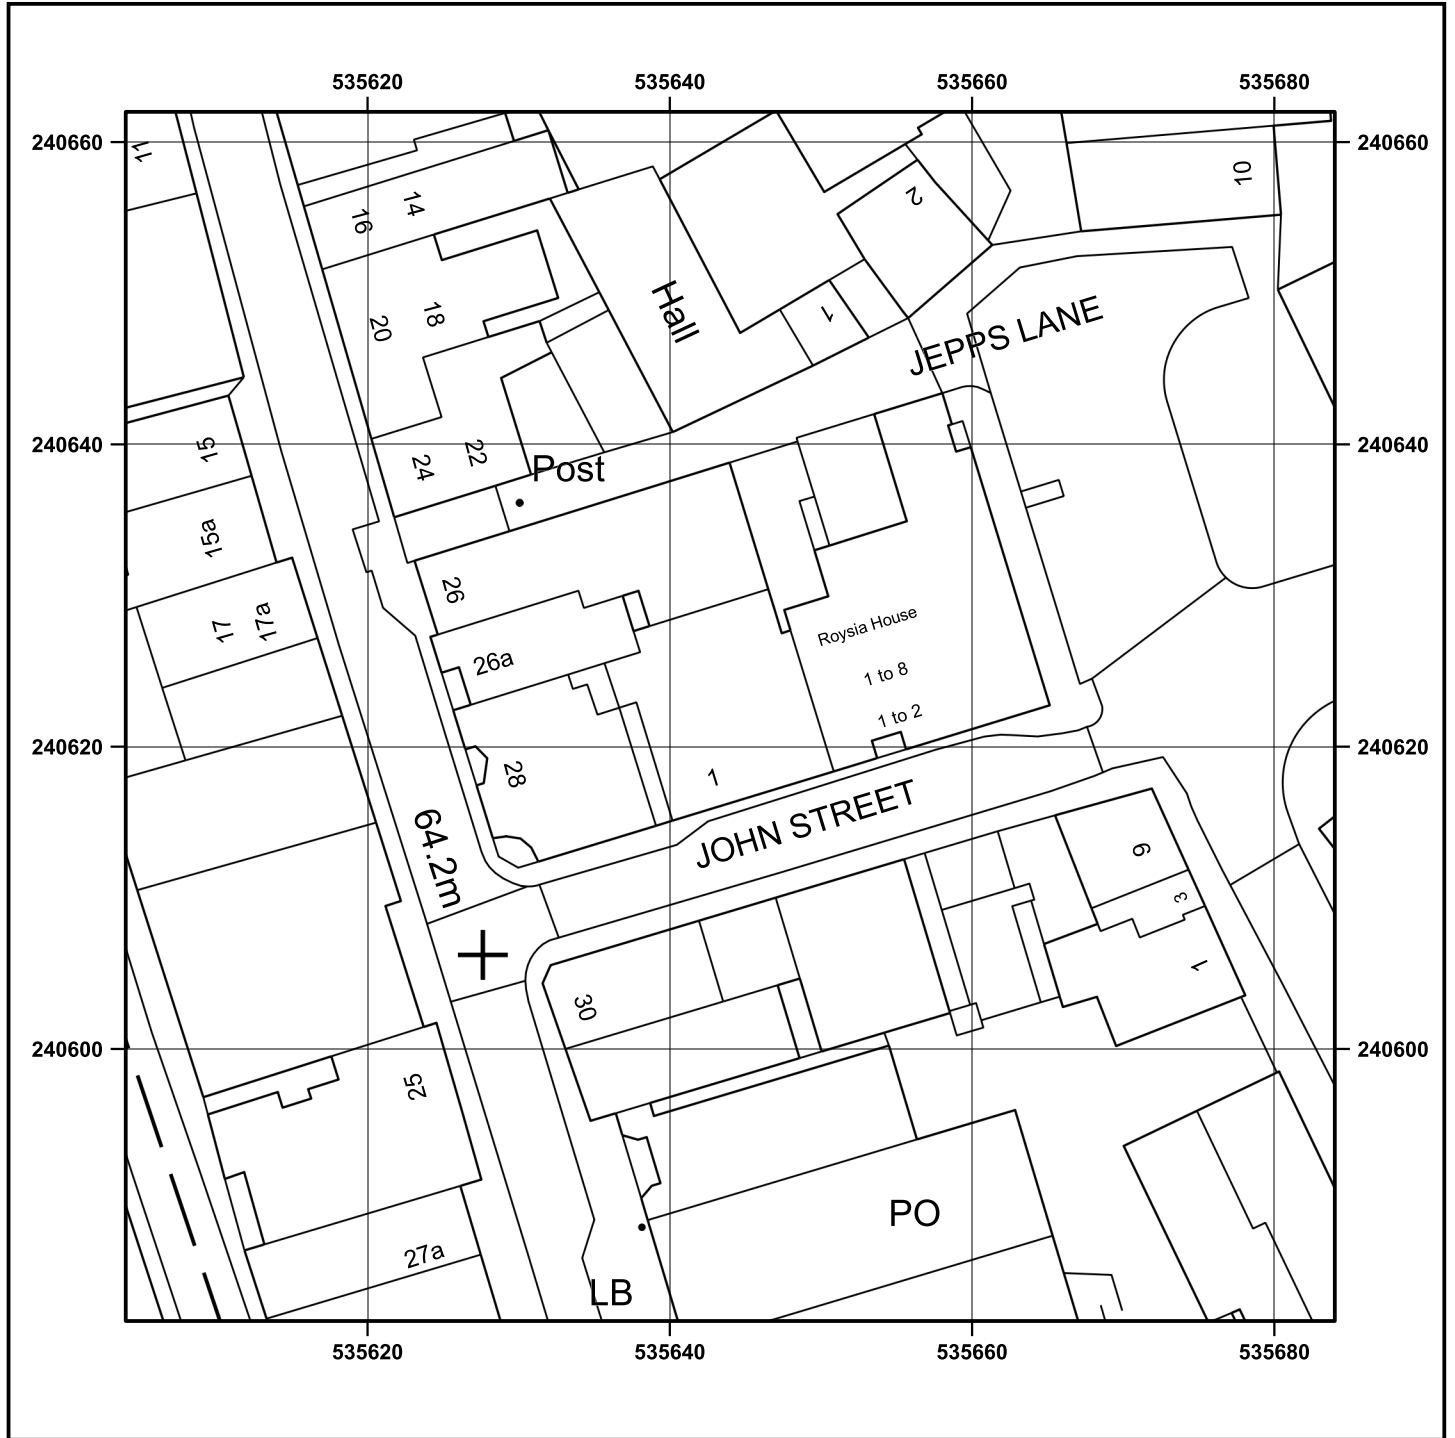

© Crown copyright and database rights 2025 OS AC0000848283. Public rights of way shown on this map have been taken from Local Authority definitive maps. The representation on this map of any other road, track or path is no evidence of the existence of a right of way.

0 5 10 15 20 m
Scale 1:500 - 1cm = 5m - A4 Size

PLOT 1 JOHN STREET ROYSTON HERTFORDSHIRE SG8 9JH

Supplied by: www.ukmapcentre.com

Product Info: www.ukmapcentre.com/block-plans-500-scale/

Serial No: 306147

Centre Coordinates: 535644,240622

Production Date: 19/03/2025