




ELEVATION 13 AS EXISTING | 1:100 @ A2

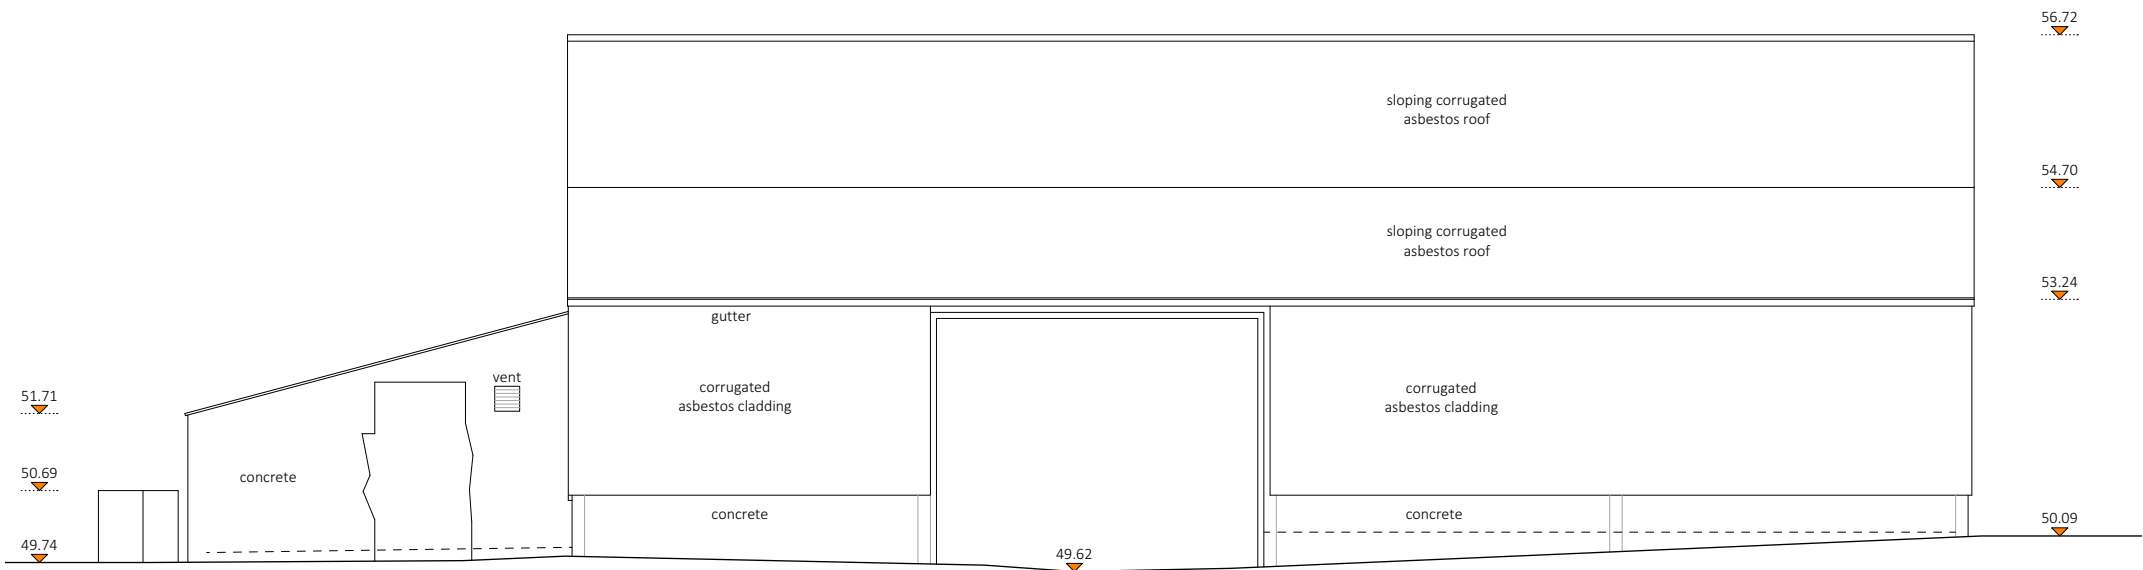


ELEVATION 14 AS EXISTING | 1:100 @ A2

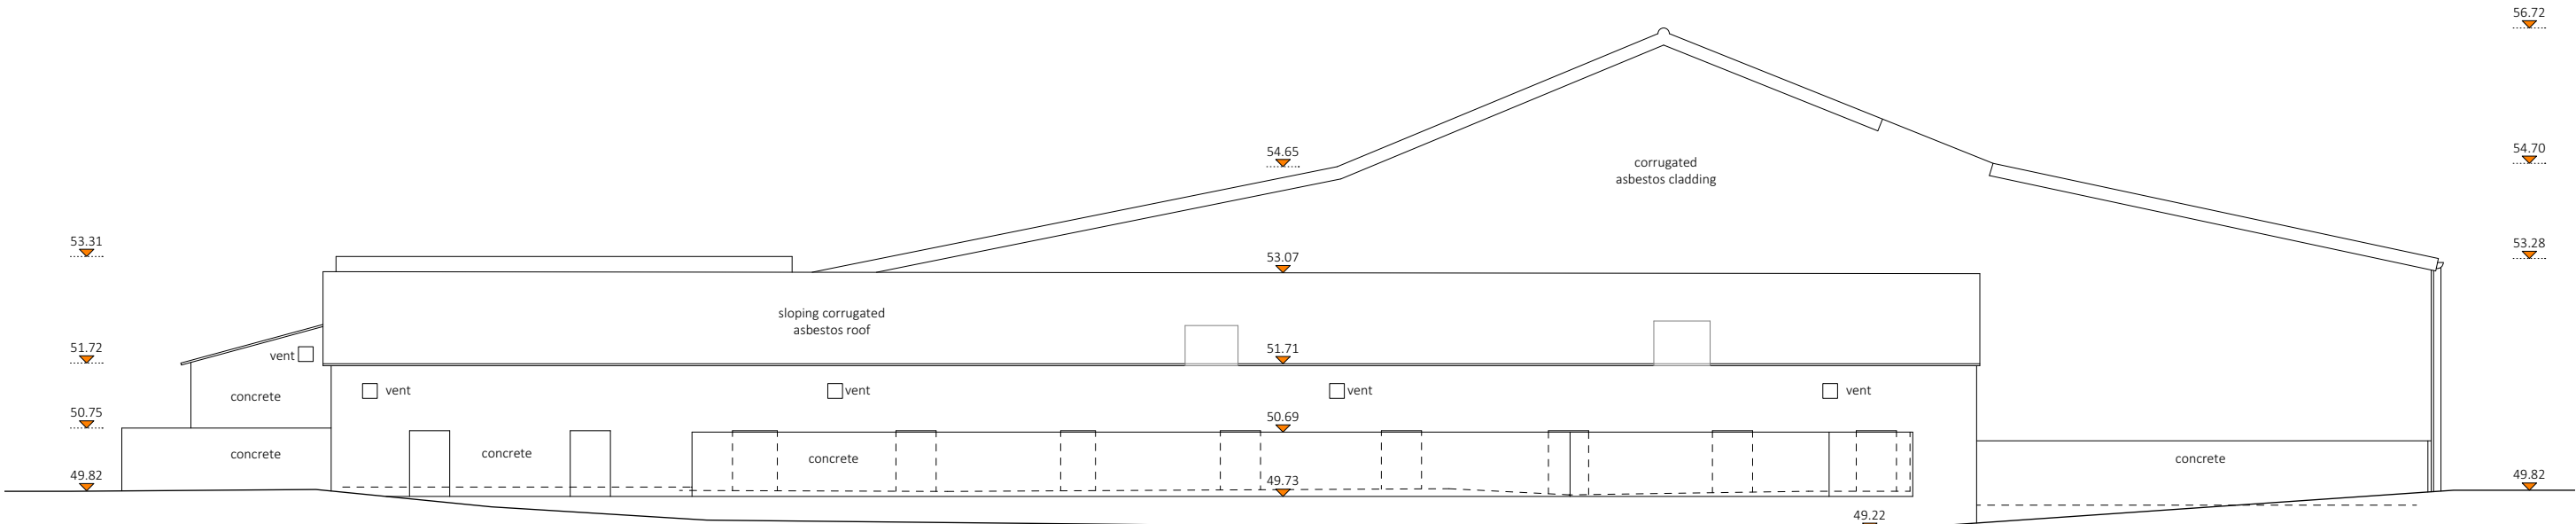

ELEVATION 15 AS EXISTING | 1:100 @ A2

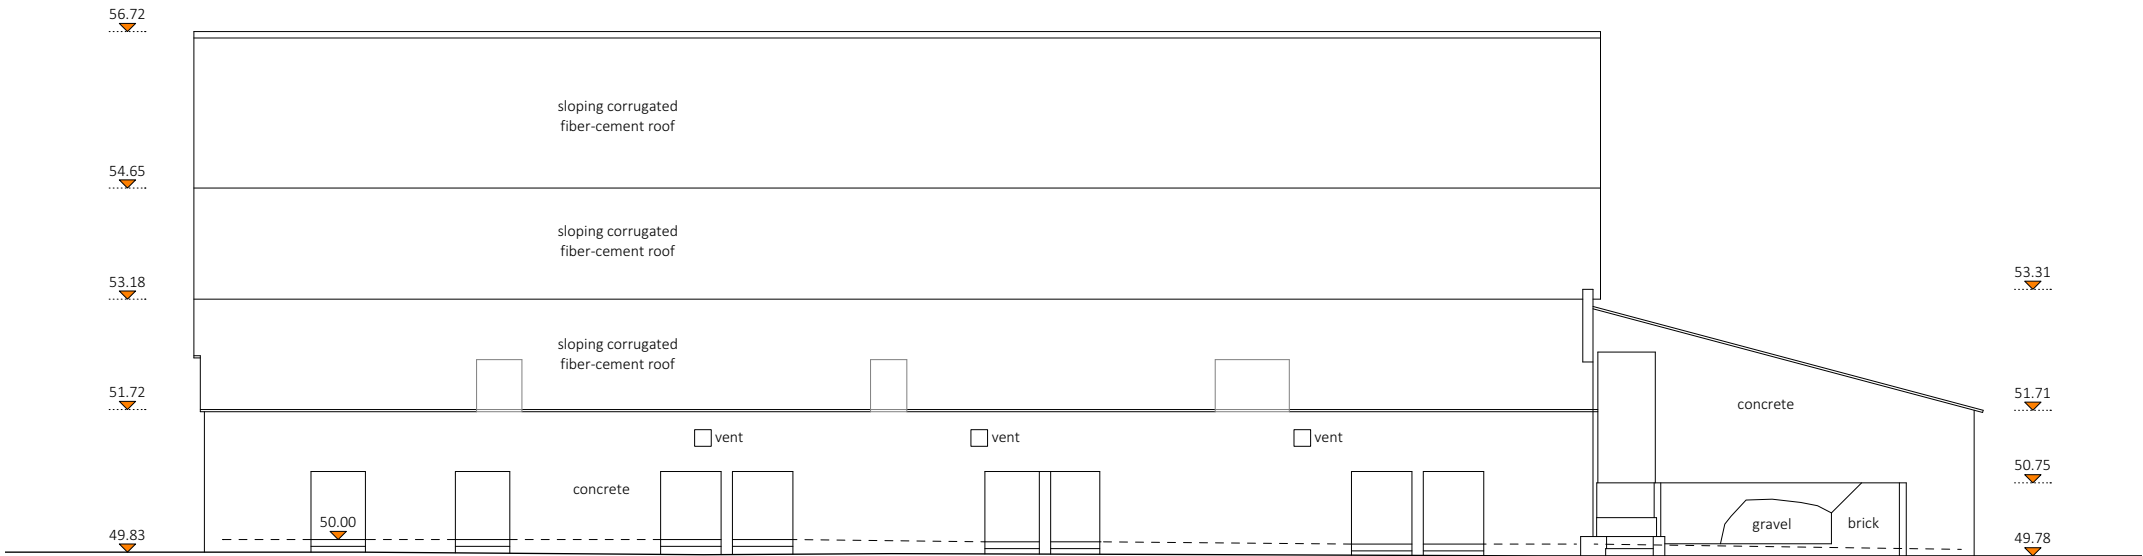

ELEVATION 16 AS EXISTING | 1:100 @ A2

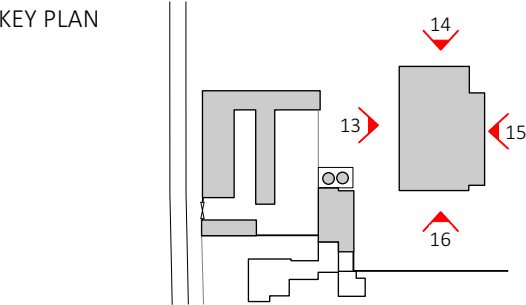

|                                                                |         |            |          |   |  |          |  |   |          |        |  |
|----------------------------------------------------------------|---------|------------|----------|---|--|----------|--|---|----------|--------|--|
| 1                                                              |         | 2          |          | 3 |  | 4        |  | 5 |          | Metres |  |
|                                                                |         |            |          |   |  |          |  |   |          |        |  |
|                                                                |         |            |          |   |  |          |  |   |          |        |  |
| No.                                                            | Date    | By.        | Comments |   |  |          |  |   |          |        |  |
| Revisions                                                      |         |            |          |   |  |          |  |   |          |        |  |
| Status                                                         |         |            |          |   |  |          |  |   |          |        |  |
| PLANNING                                                       |         |            |          |   |  |          |  |   |          |        |  |
| Project                                                        |         |            |          |   |  |          |  |   |          |        |  |
| Kirby Manor Barns                                              |         |            |          |   |  |          |  |   |          |        |  |
| Crawshaw Architects LLP                                        |         |            |          |   |  |          |  |   |          |        |  |
| 27 Almeida Street<br>London N1 1TD<br>tel: +44 (0)7939 215 114 |         |            |          |   |  |          |  |   |          |        |  |
| Title                                                          |         |            |          |   |  |          |  |   |          |        |  |
| ELEVATIONS AS EXISTING                                         |         |            |          |   |  |          |  |   |          |        |  |
| Drawing Number                                                 |         |            |          |   |  |          |  |   |          |        |  |
| 164 SVY 10.03                                                  |         |            |          |   |  |          |  |   |          |        |  |
| Drawn                                                          | Checked | Scale      |          |   |  | Date     |  |   | Revision |        |  |
| PD                                                             | AC      | 1:100 @ A2 |          |   |  | 30.05.24 |  |   | -        |        |  |