
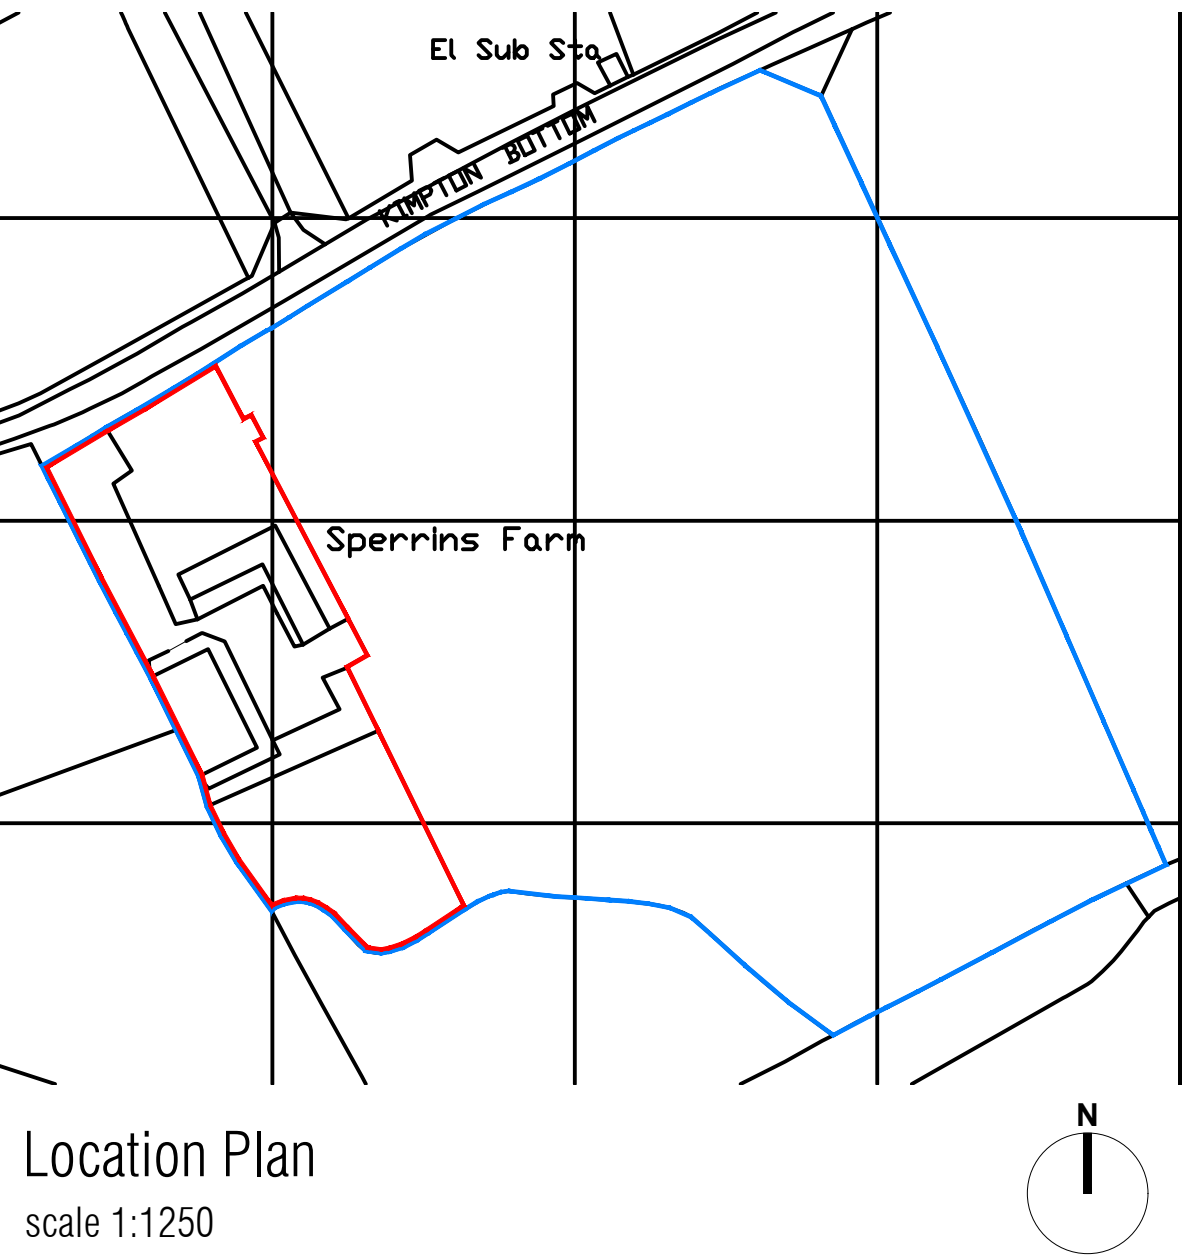


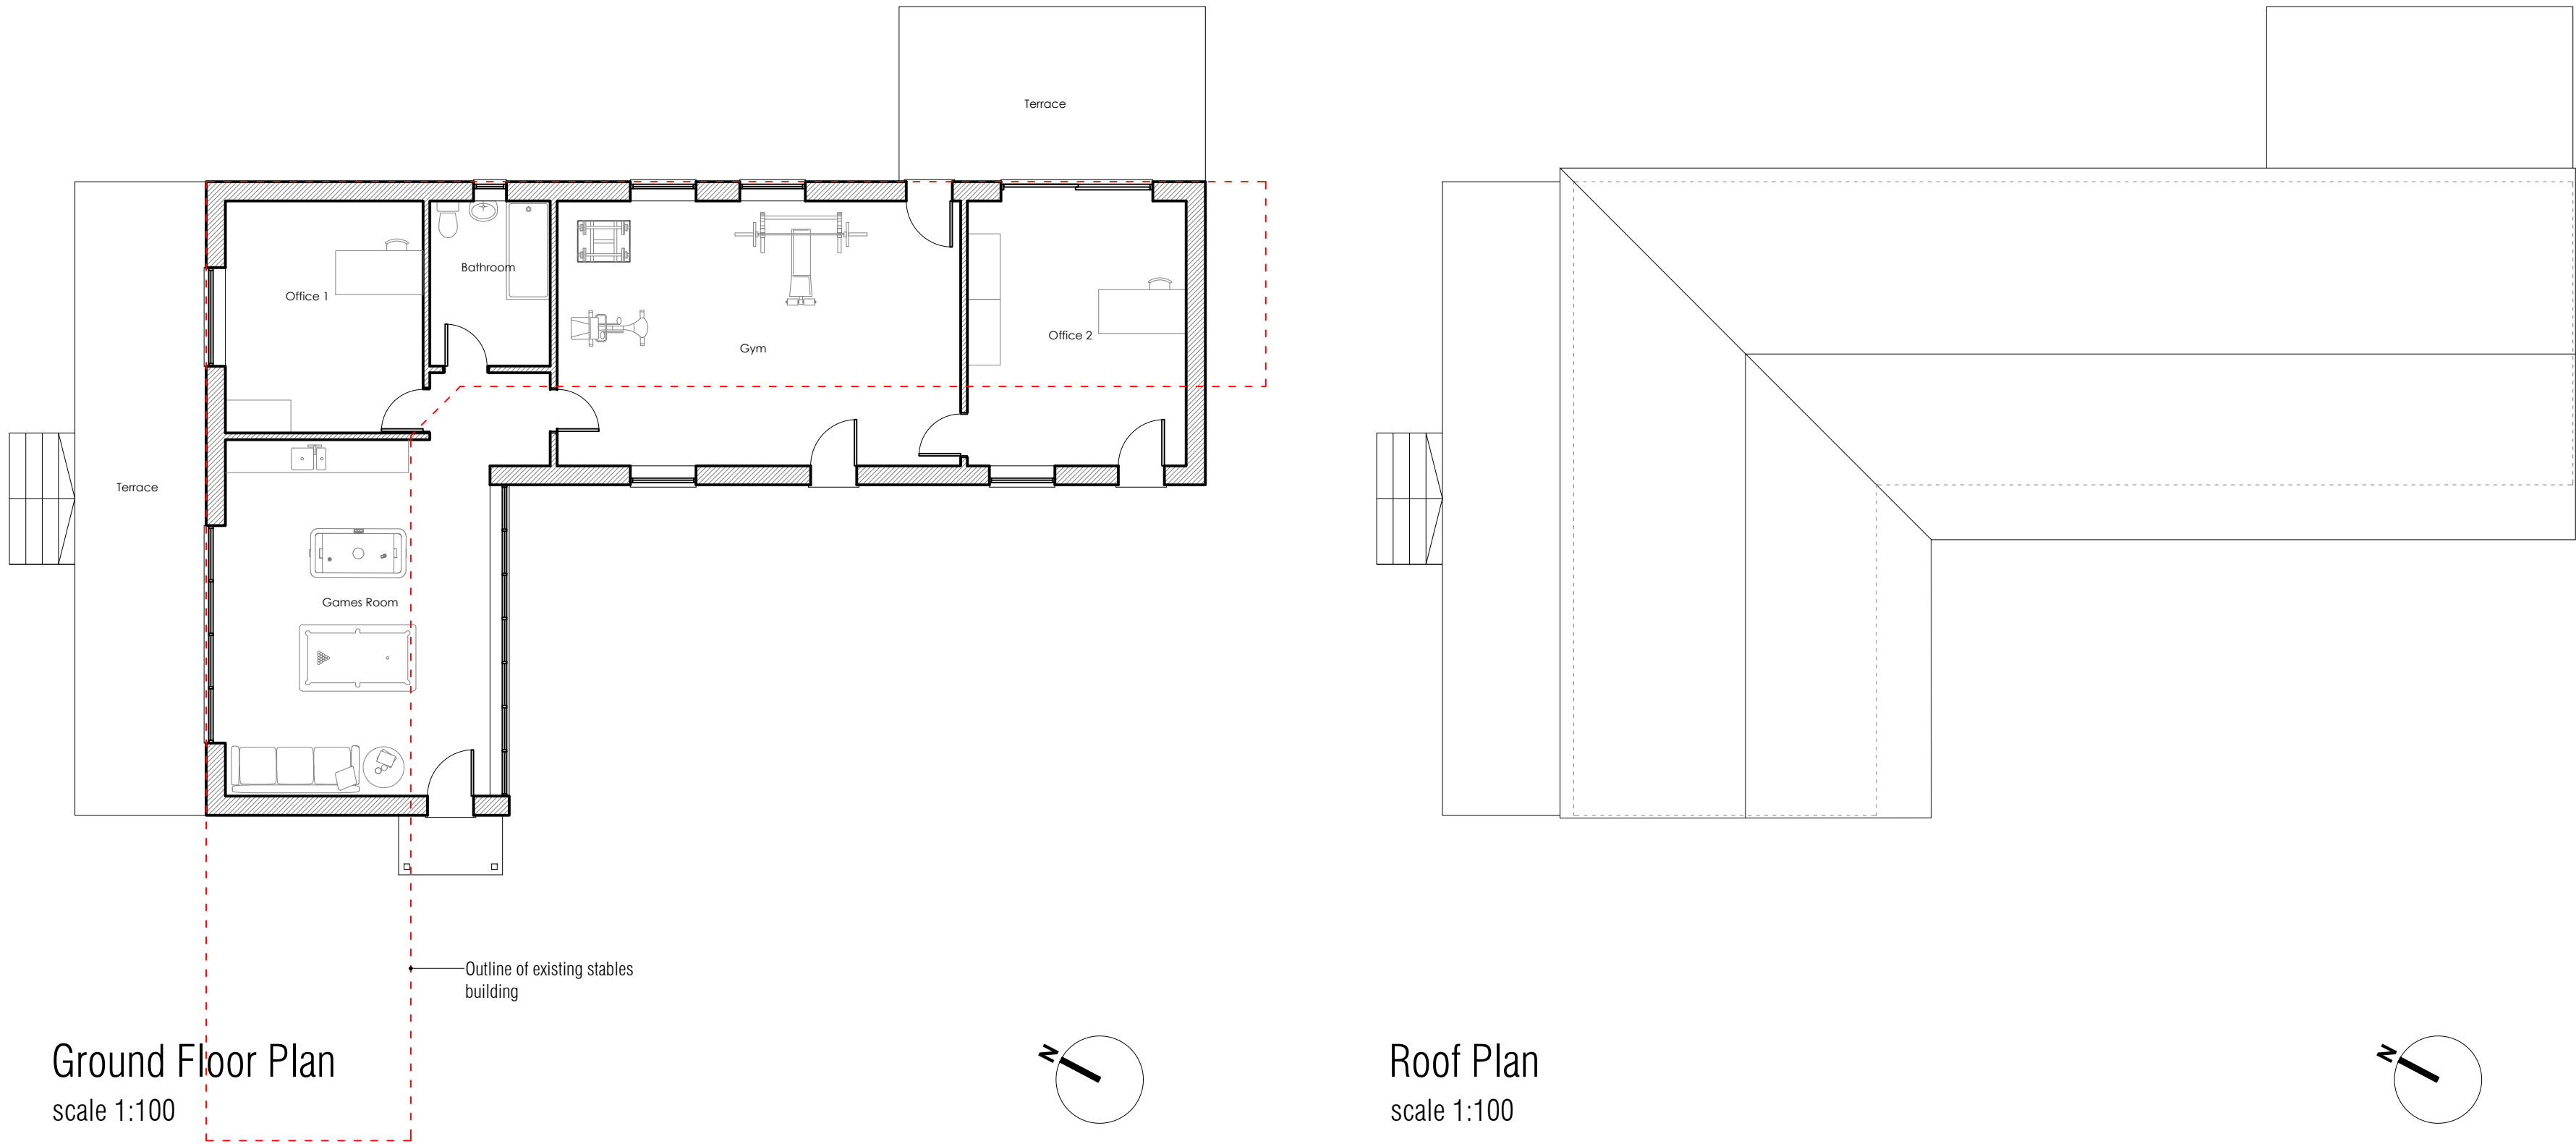

©Copyright. This drawing is the copyright of Clarke and Whalen Architects Ltd. and must not be reproduced in any format without express permission.

Do not scale from this drawing, use figured dimensions only. All queries to be referred to the Architect.

This drawing must be read in conjunction with all other relevant drawings and specifications whether explicitly referred to or not.

This drawing is not for construction unless explicitly issued for construction.





NOT FOR CONSTRUCTION

GENERAL NOTES

Drawing for the purposes of PLANNING APPROVAL ONLY.

Existing stables building footprint: 124m²
Proposed building footprint: 134m²

Existing stables building volume: 348m³ (approx.)
Proposed building volume: 470m³ (approx.)

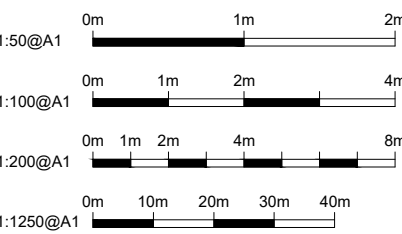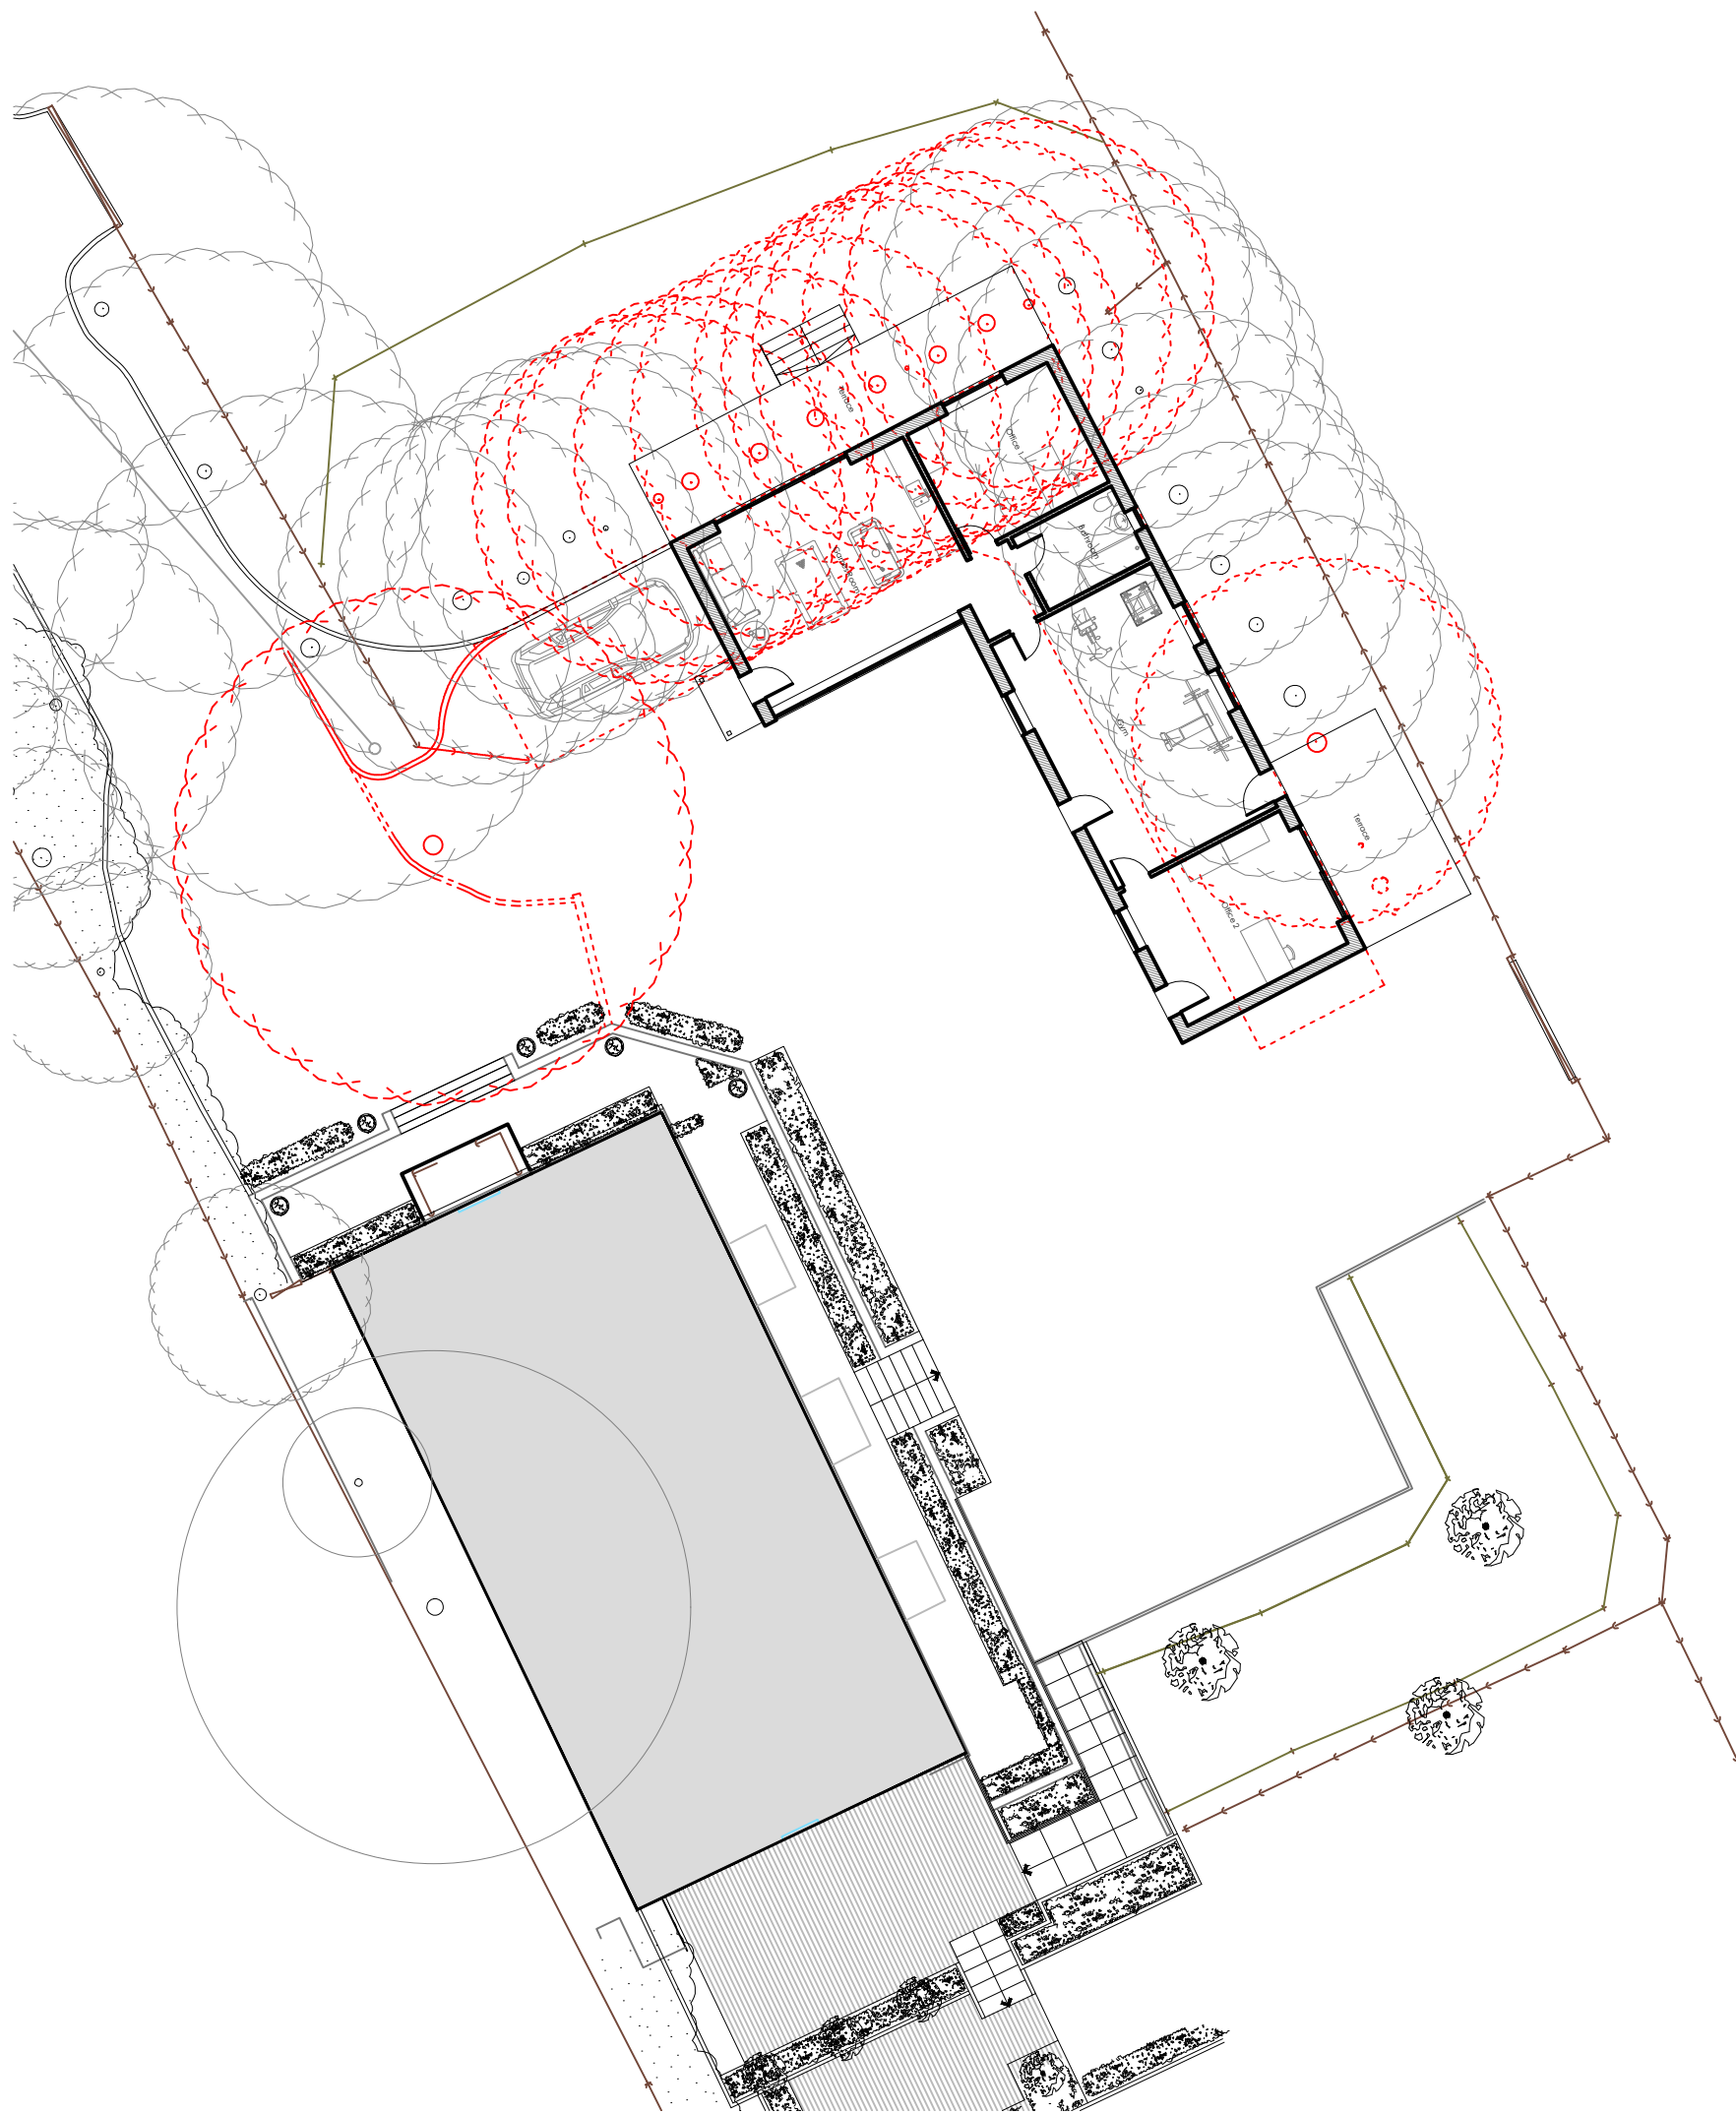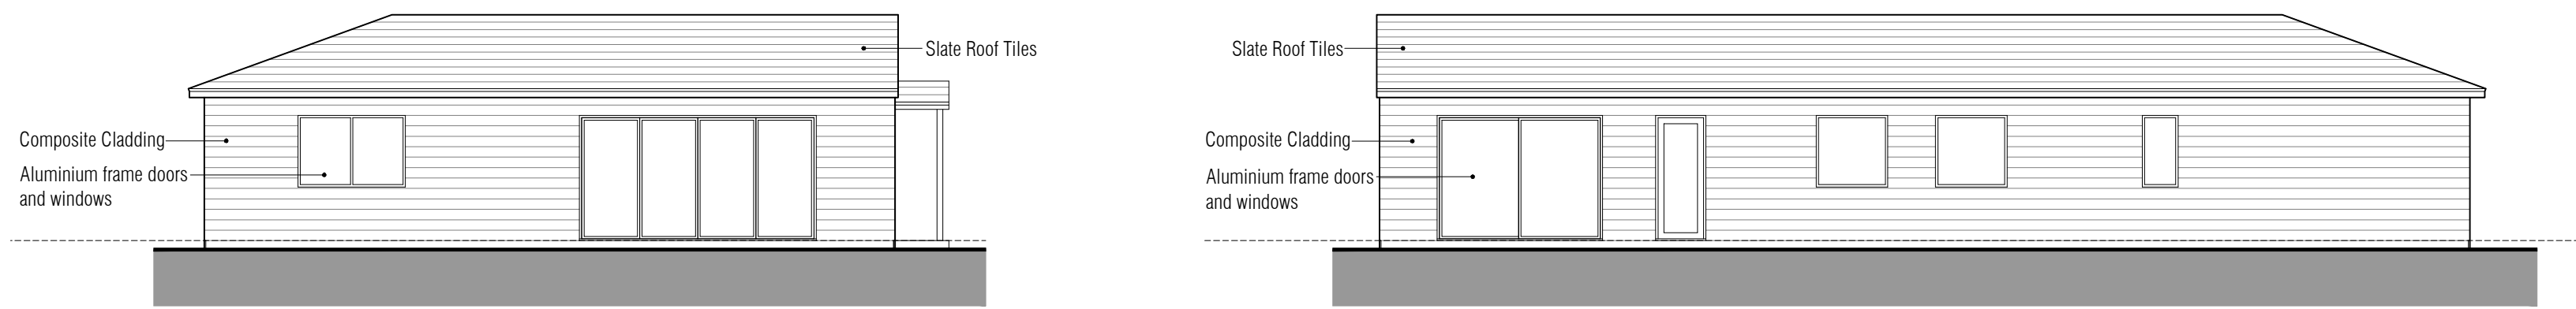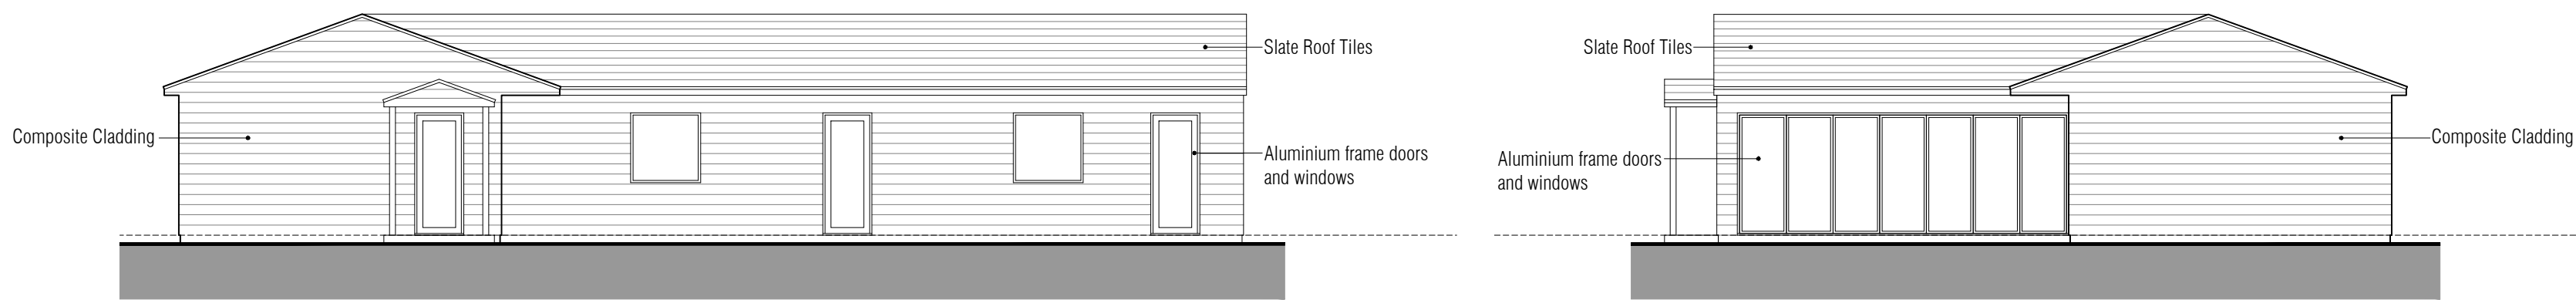

CLARKE+ WHALEN
ARCHITECTS LIMITED

28-30 Godthorpe Lane
Hemel Hempstead
Herts
AL5 2UN
Tel: 01462 761147
Web: www.clarkeandwhalen.co.uk
Email: mail@clarkeandwhalen.co.uk

Project: Sperrins Farm
Kington Bottom
Hitchin Herts
SG4 8EU

Client: Mr Underhill

Drawn by	Date	Scale	Dwg Size
CS	Feb 25	Varies	A1

Unissued
Proposed Plans & Elevations

Job No:	5559	Dwg No:	210
---------	------	---------	-----